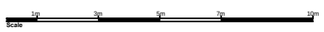

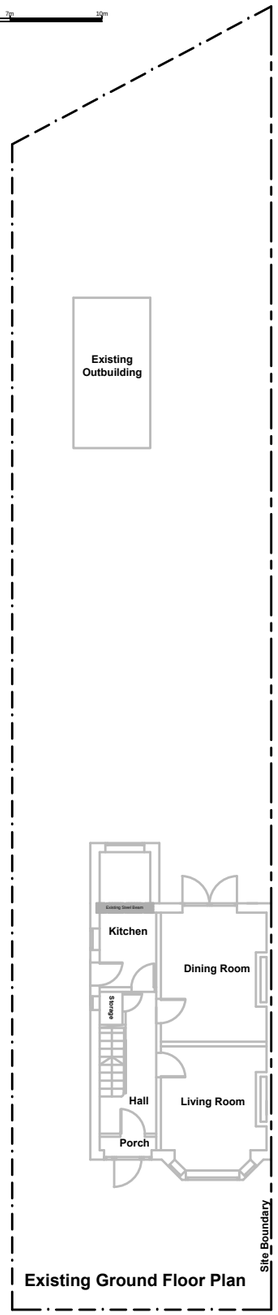

Existing Ground Floor Plan

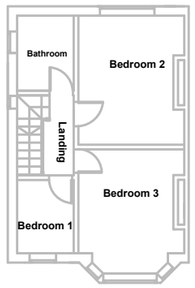

Existing First Floor Plan

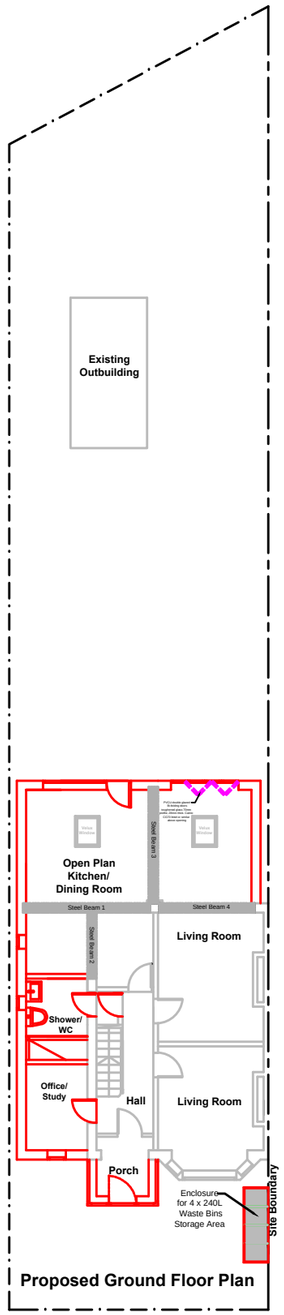

Proposed Ground Floor Plan

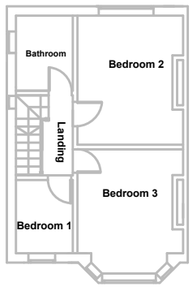

Proposed First Floor Plan

This drawing may only be reproduced under express licence.

Mohammed Khan
BSc (Hons), MCIOB, MNAEA
Chartered Construction Mangager & Property Consultant
Ash 4 Homes, Pure Offices, Brooks Drive, Cheadle Royal Business Park, Cheadle, SK8 3TD, Tel: 0161 428 8652 Mobile: 07890 269580

Project Name:
Proposed Single Storey Side & Rear Extension

Drawing Name:
Existing & Proposed Site Plans

Project Address:
43 Beverly Road,
Fallowfield,
Manchester, M14 6TH

Project Ref: MK/042101	Sheet: 01
Date: 03.04.21	
Scale: 1:200	
Paper Size: A3	Rev: