


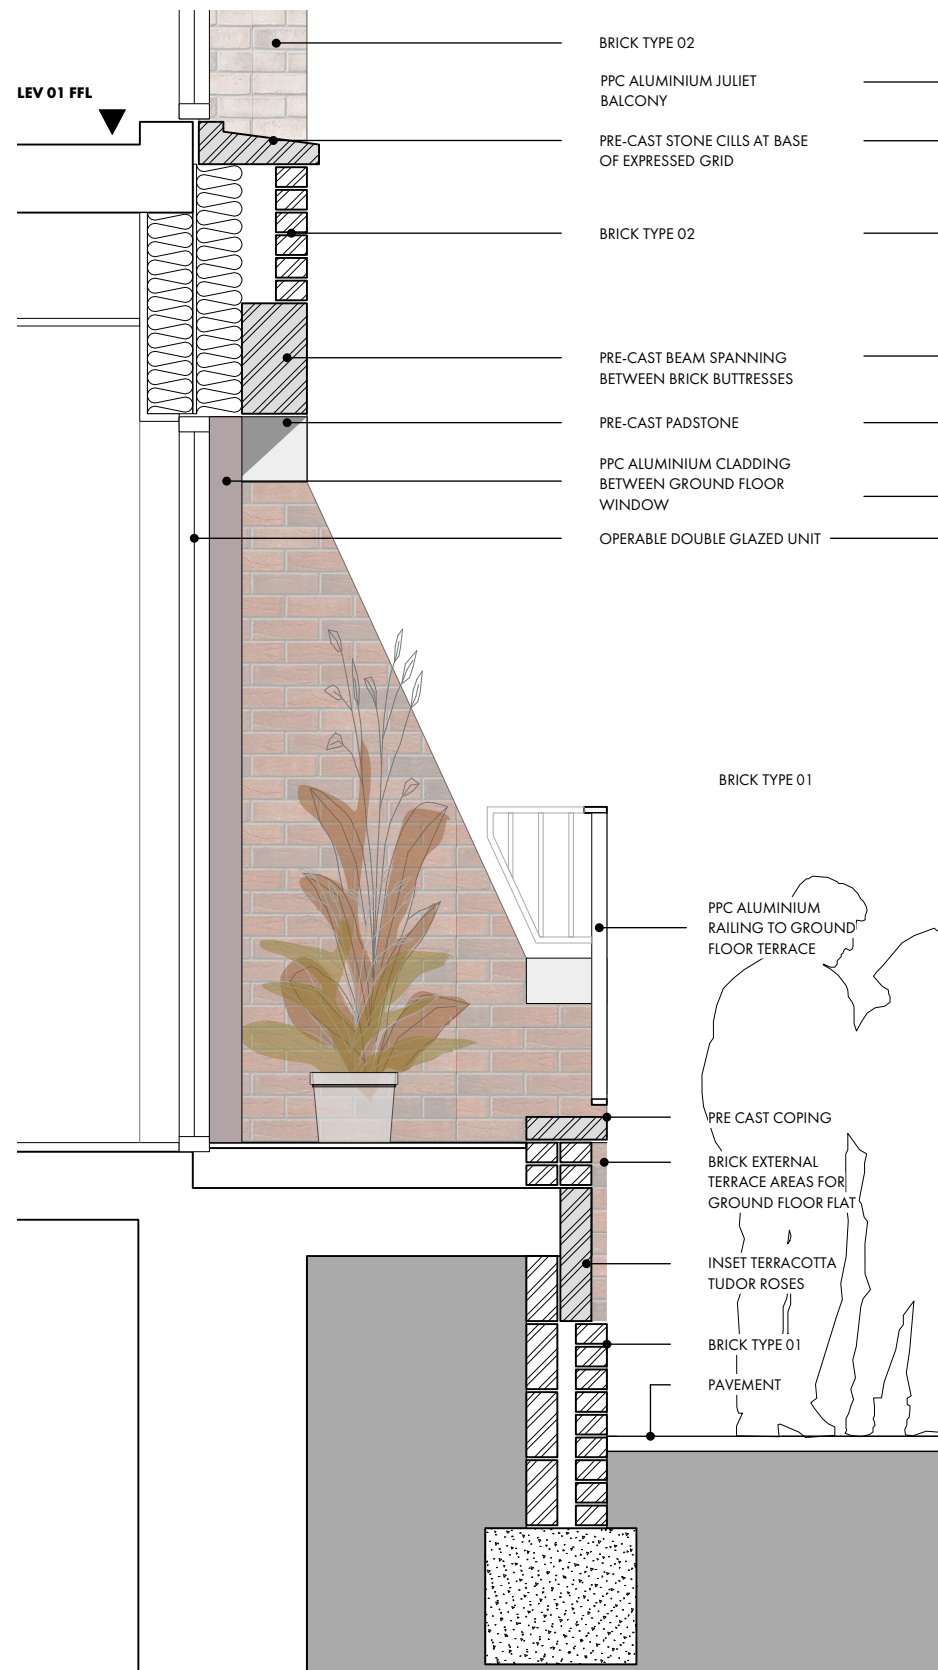

PROPOSED PIGEON STREET TERRACE

1:25 @ A3

OMIArchitects

PROJECT Laystall St
DATE OCT' 20
SCALE 1:25
DWG No. 1383 / A 0003

PIGEON STREET TERRACE
SECTION AND ELEVATION