



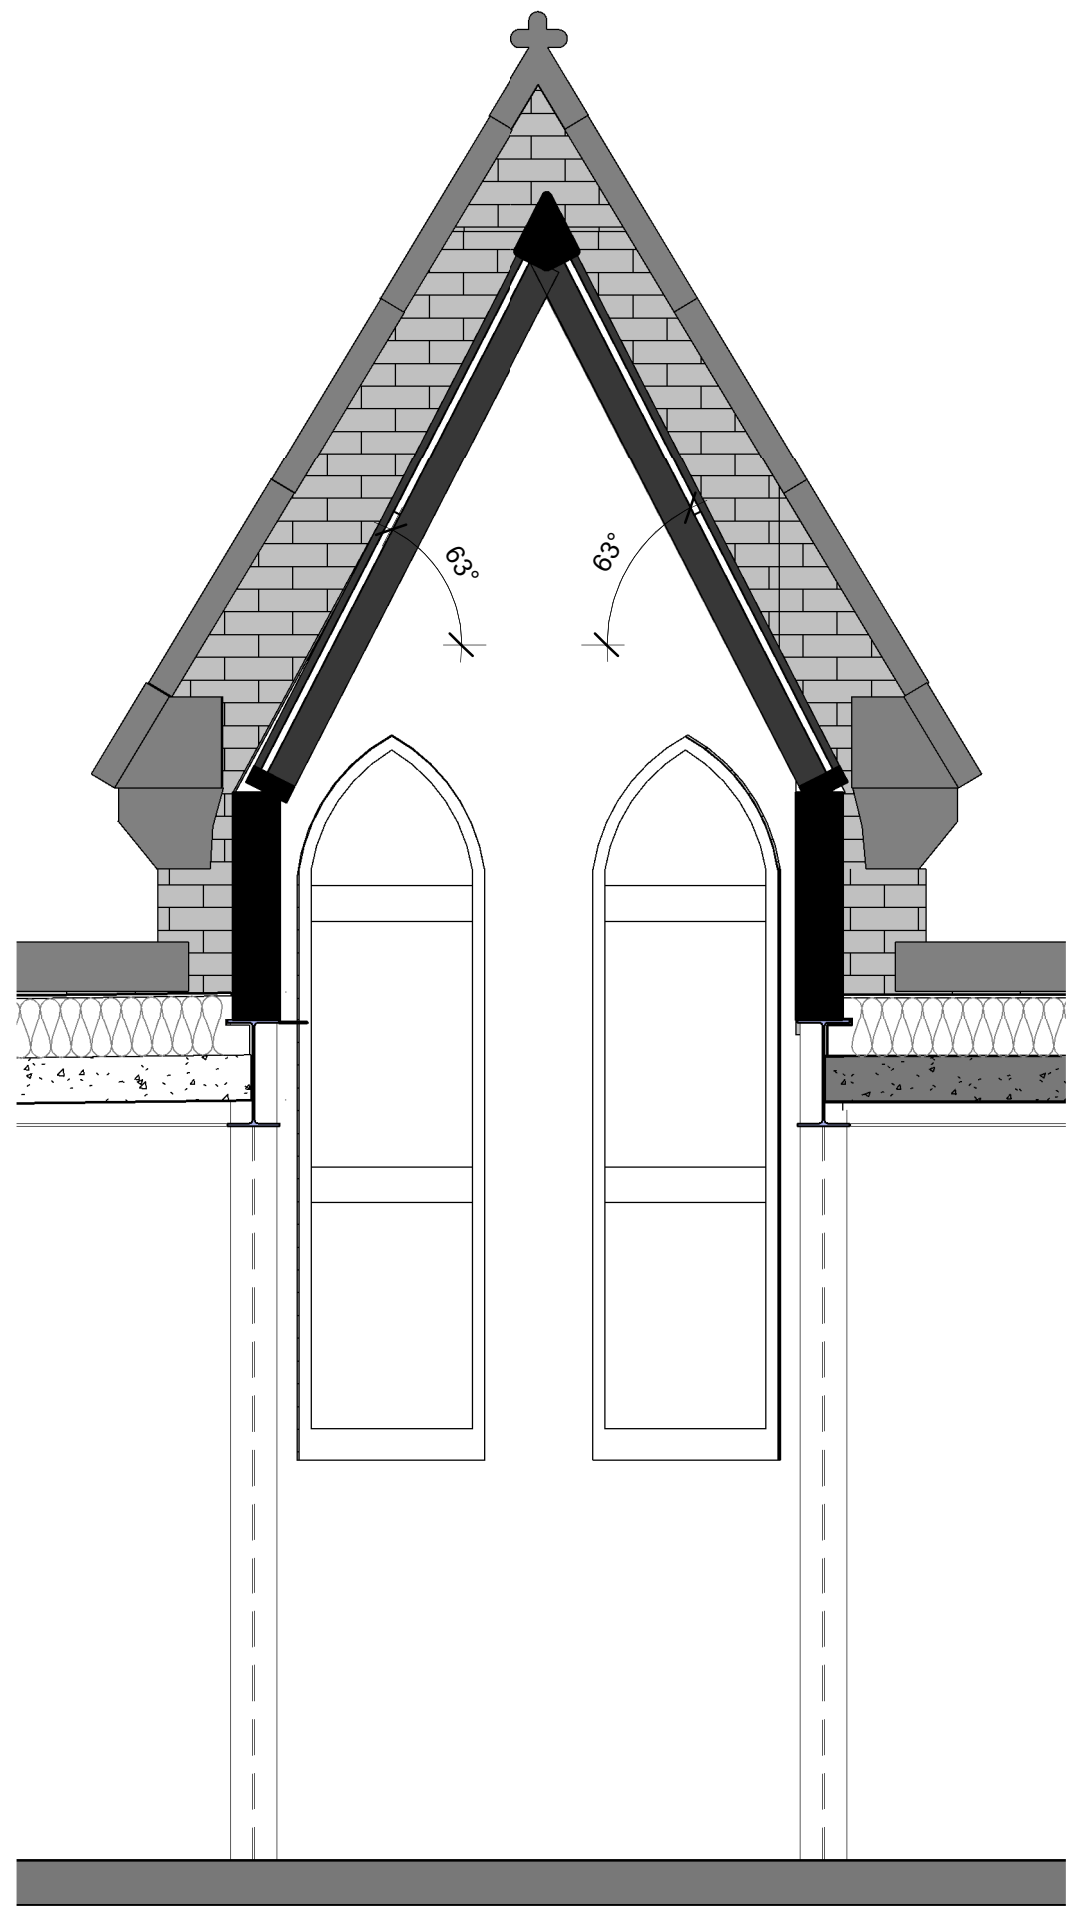

Note:
Do not scale from this drawing.
Dimensions are to be checked on site.
If in doubt please ask.

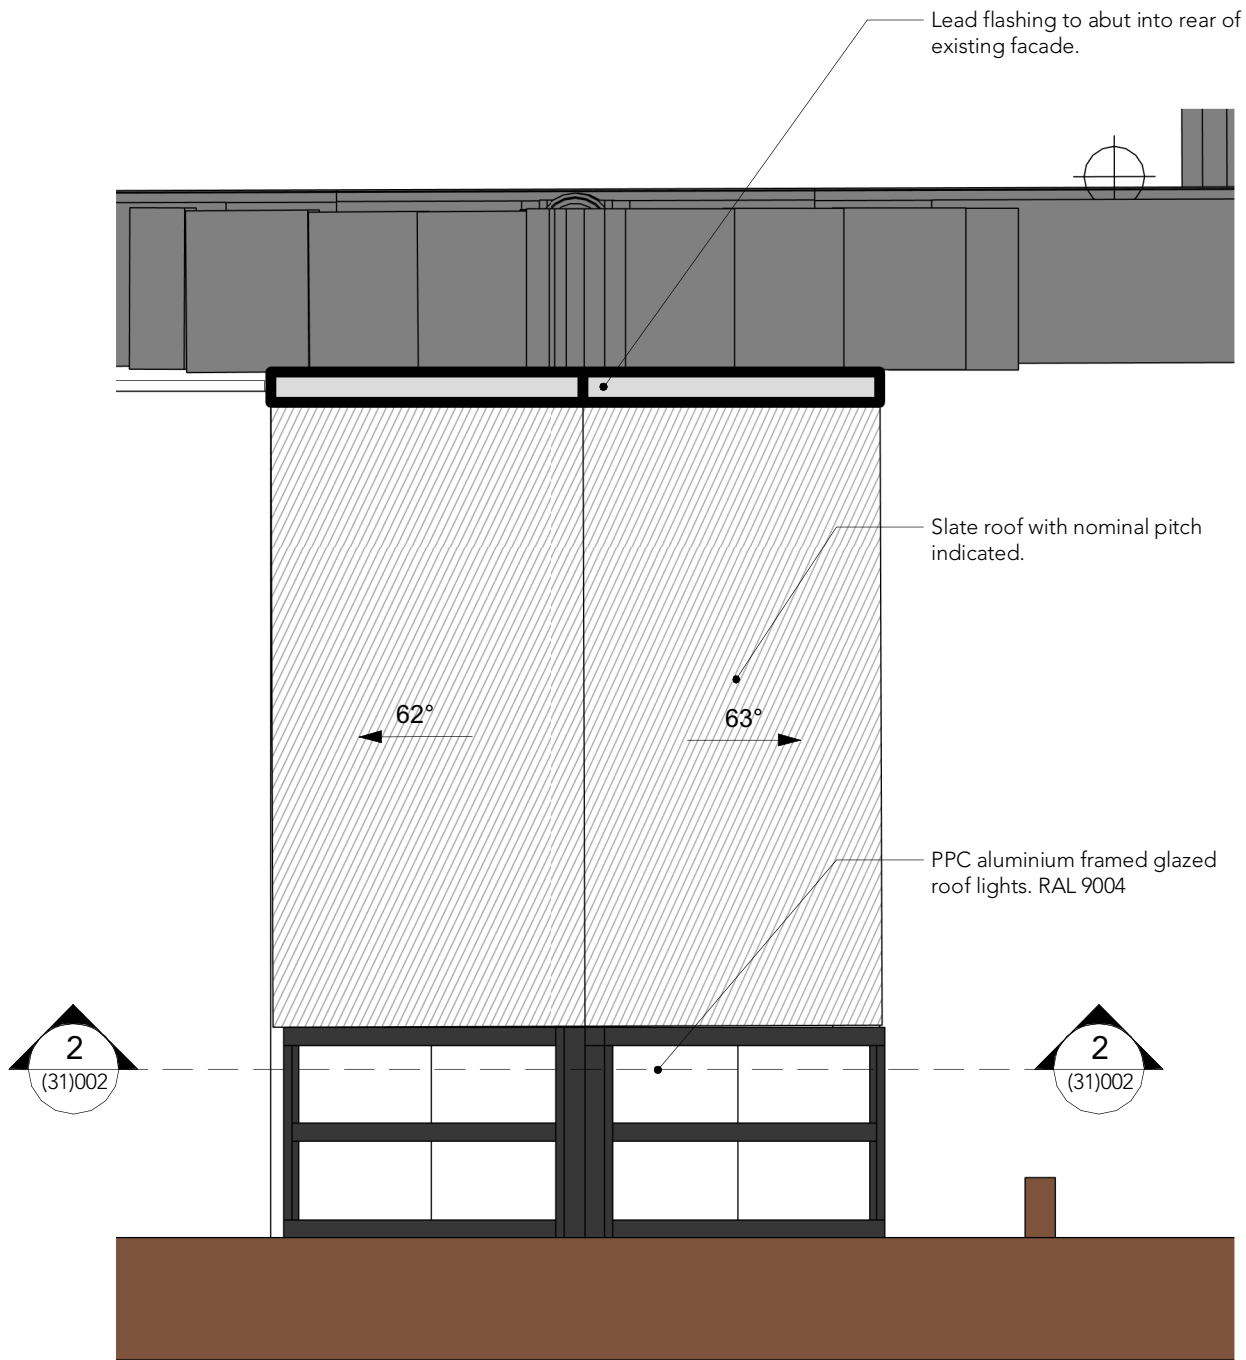

1 Typical Rooflight Arrangement
1 : 25

2 Typical Rooflight Section
1 : 25

PO 06.05.2021 Issued for Planning

Rev Date Ints Details

© The moral rights of the author are hereby asserted.
This drawing and design is the sole property of Buttress Ltd and must not be reproduced without permission.
Buttress Ltd is Registered in England and Wales: 5363573

Buttress

41 Bengal St
Manchester
M4 6AF

T 0161 236 3303
E contact@buttress.net
W www.buttress.net

Project Title Ancoats Dispensary
Client Great Places Housing Group
Location Ancoats, Greater Manchester

Drawing Title Typical Rooflight Plan & Section Detail

Date 05/06/21 Scale 1 : 25
Checked AH Orig Paper Size A3

Status PRELIMINARY

Job No: Origin: Zone: Level: Type: Disc: Number: Rev:

8033-BA-XX-XX-DR-A- (31)002-P0