
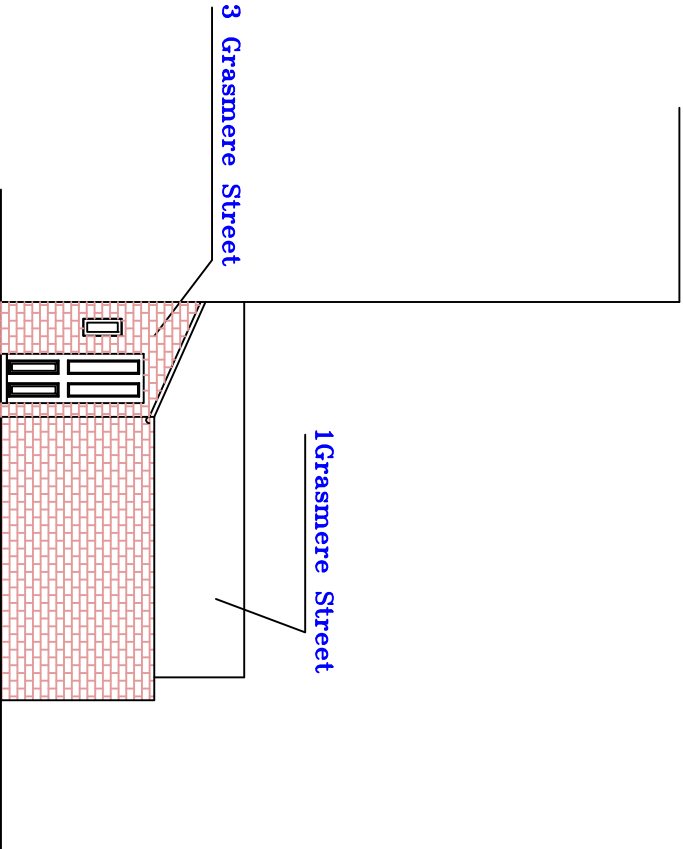


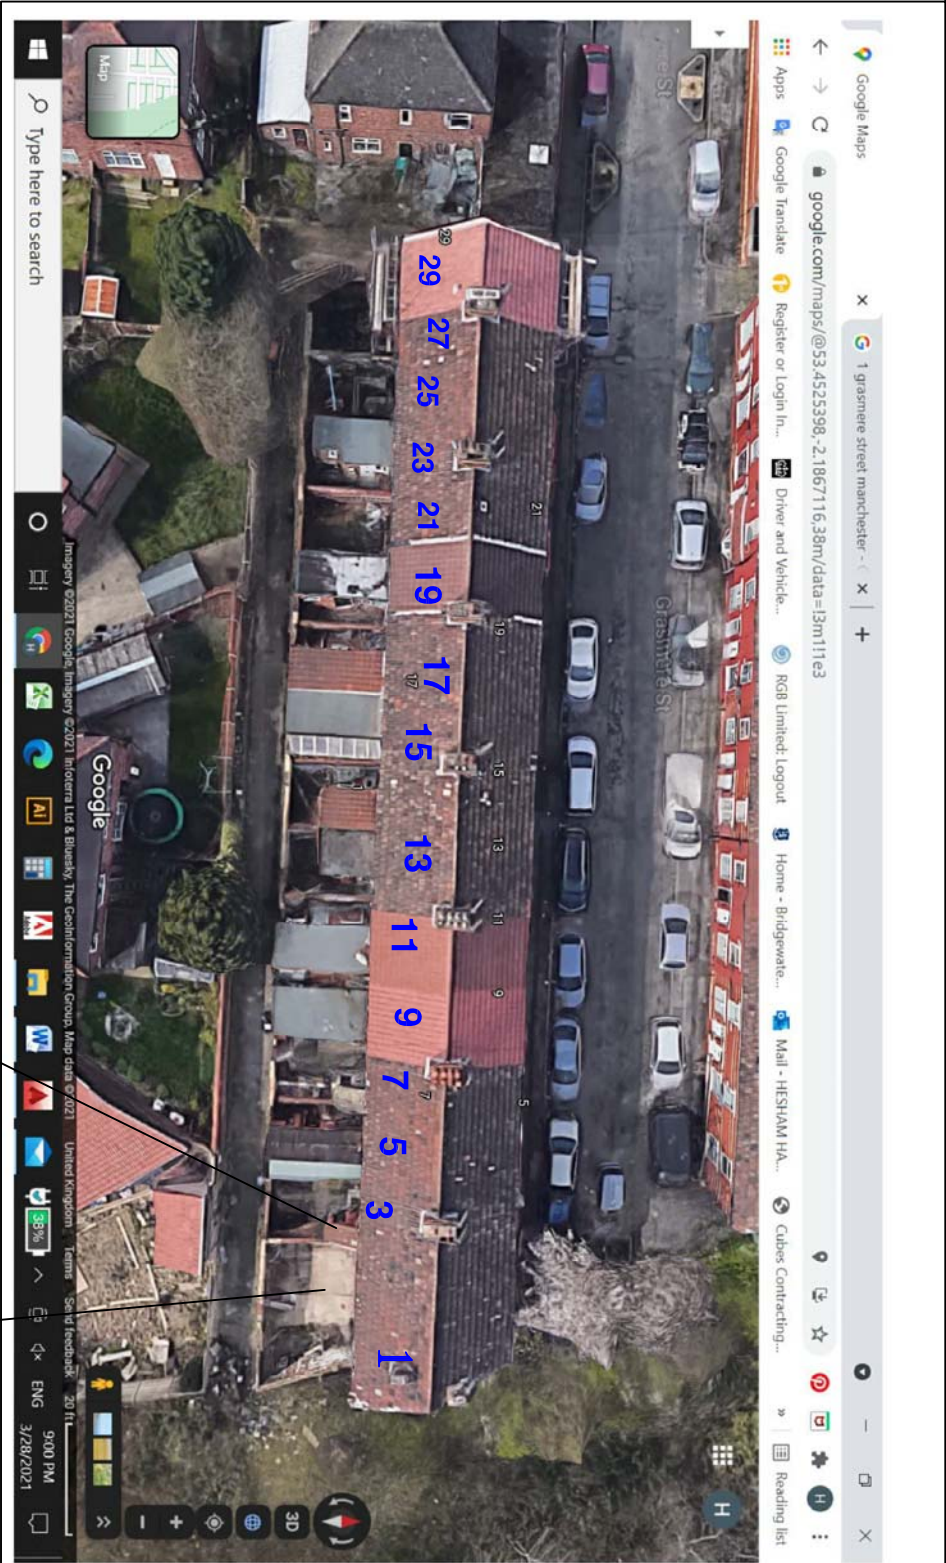

Side Elevation

Owner:			
Mahi Property Ltd			
1Grasmere Street,Longsight			
M12 5TE			
CUBES Contracting Limited			
Project Name:			
Extention at ground floor			
Dwg Title:			
Side Elevation			
Date:	Contract No:	Scale:	Dwg No:
12/09/2020	1/100	A3	4
Drawn by:	Checked by:	Sheet No:	