
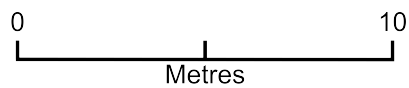


Filey Road 27 - SP

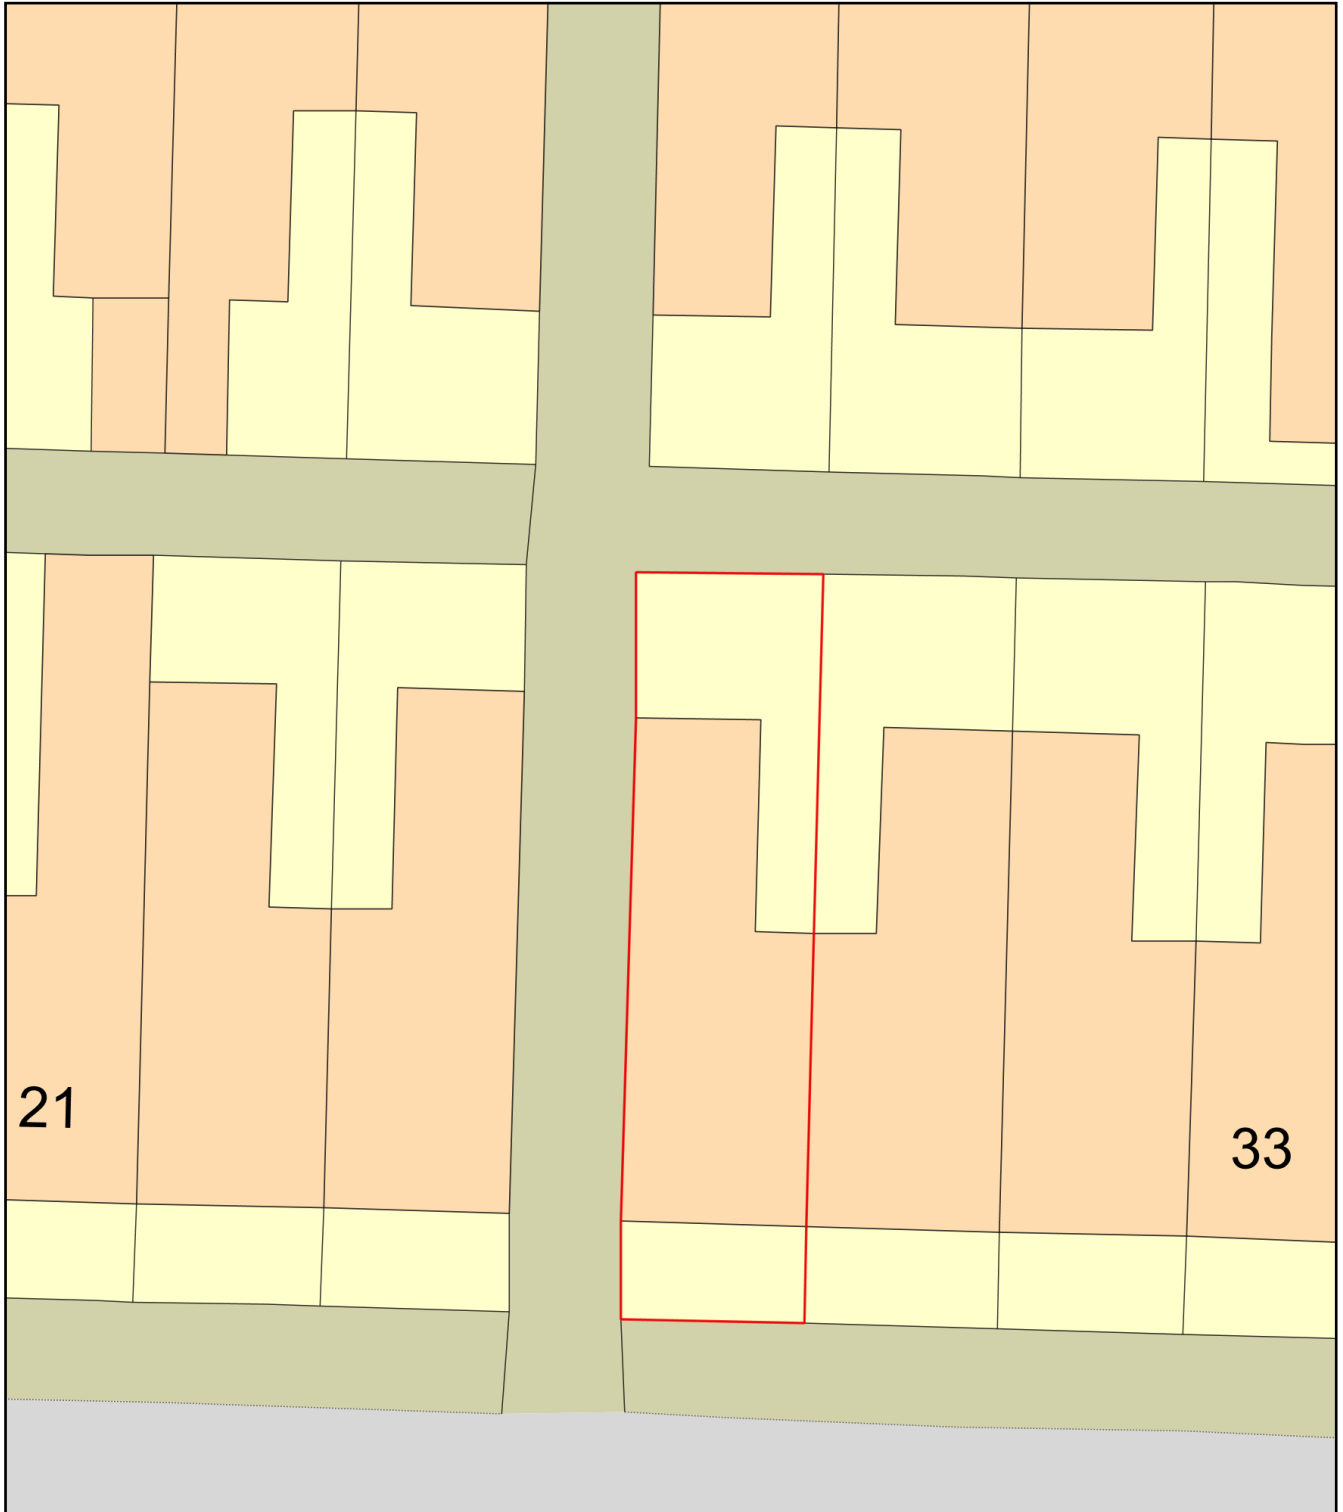

Plan Produced for: Filey Road 27

Date Produced: 21 Apr 2021

Plan Reference Number: TQRQM21111145030236

Scale: 1:200 @ A4