



REVISION	DATE	DESCRIPTION
-	15.04.21	DRAFT ISSUE
-	06.05.21	PLANNING ISSUE

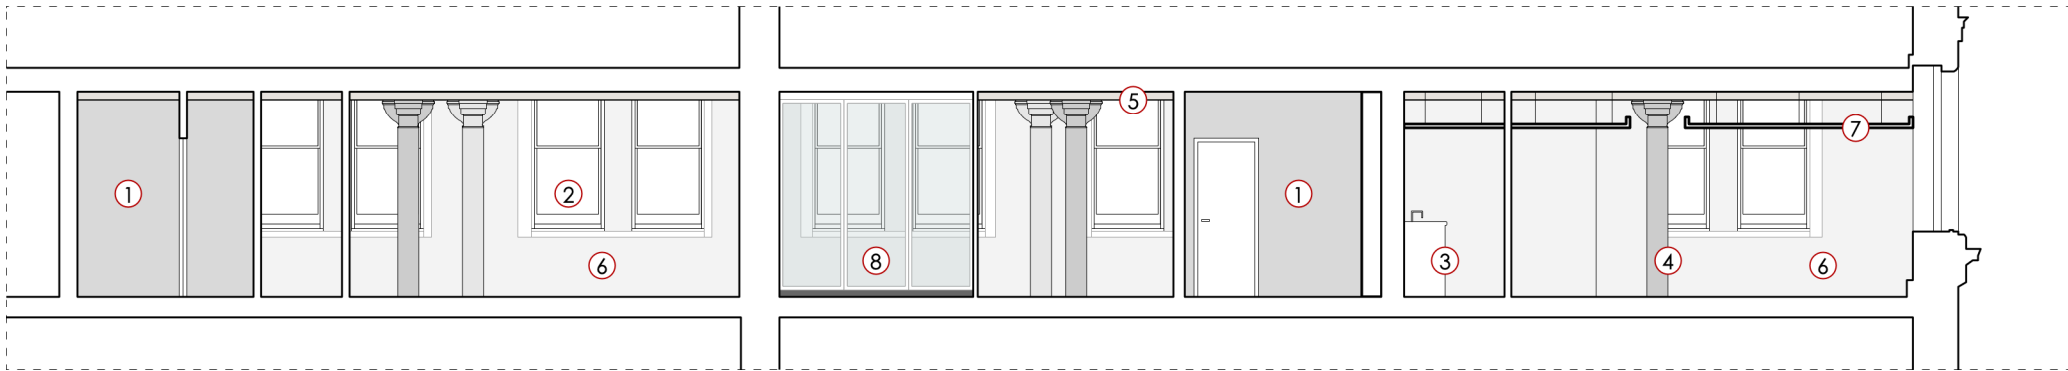


FOURWAYS HOUSE, SECOND FLOOR
EXISTING SECTION AA'

1:100 @ A3

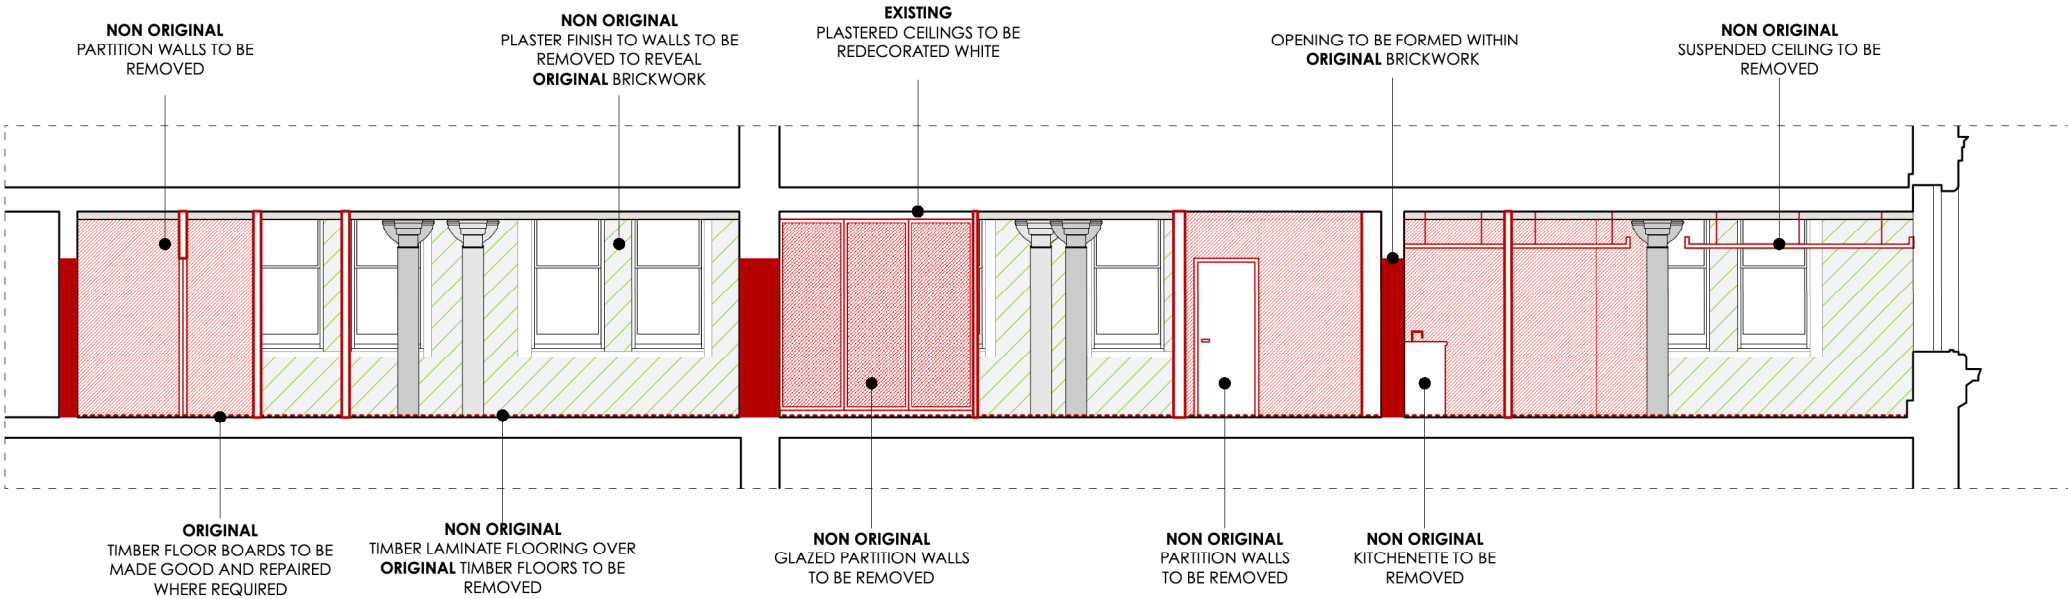

FOURWAYS HOUSE, SECOND FLOOR
ALTERATIONS SECTION AA'

1:100 @ A3

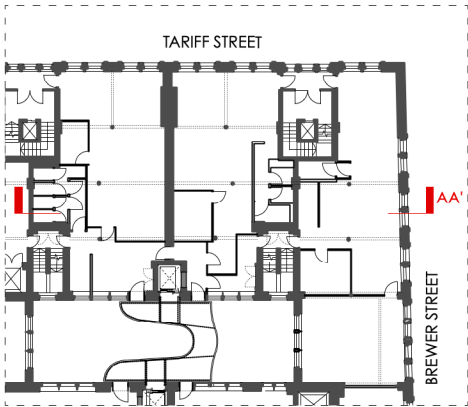

SECTION KEY	
①	EXISTING TOILET CUBICLE
②	ORIGINAL SASH WINDOWS
③	EXISTING KITCHENETTE
④	ORIGINAL COLUMNS
⑤	ORIGINAL STEEL BEAMS EXPOSED
⑥	EXISTING PLASTERED BRICK WALL
⑦	EXISTING SUSPENDED CEILING
⑧	EXISTING MODERN PARTITIONS

ALTERATIONS KEY	
	INDICATES MODERN PARTITION WALLS TO BE REMOVED
	INDICATES WALL/DOOR/FITTING/SUSPENDED CEILING ETC. TO BE REMOVED
	INDICATES NEW OPENING WITHIN BRICKWORK WALL
	INDICATES NON ORIGINAL PLASTER FINISH TO WALLS TO BE REMOVED TO REVEAL ORIGINAL BRICKWORK

NOTE: TO BE READ IN CONJUNCTION ALTERATIONS PLAN L2213

PLANNING

OMIArchitects

31 Blackfriars Road, Salford, Manchester, M3 7AQ
+44(0)161 832 3242 / info@omiarchitects.com / www.omiarchitects.com

PROJECT	FOURWAYS HOUSE				
DRAWING	SECOND FLOOR - EXISTING SECTIONS				
DATE	APR' 21	DRAWN BY	KT	SCALE	1:100 @A3
JOB NO.	1412	DWG.NO.	L 2214		