


This drawing is to be read in conjunction with **all** relevant drawings.

The main contractor/builder is to interpret the requirements in relationship to the site conditions encountered and as agreed with the Building Control officer.

All dimensions and sizes to be verified on site, any discrepancy that is noted to the design or specification, these annotations will be added for planning and/or building control submission only.

This drawing and design is the (© 2020) property of Commercial Kitchen and Bar Consultants and should not be reproduced without written permission.

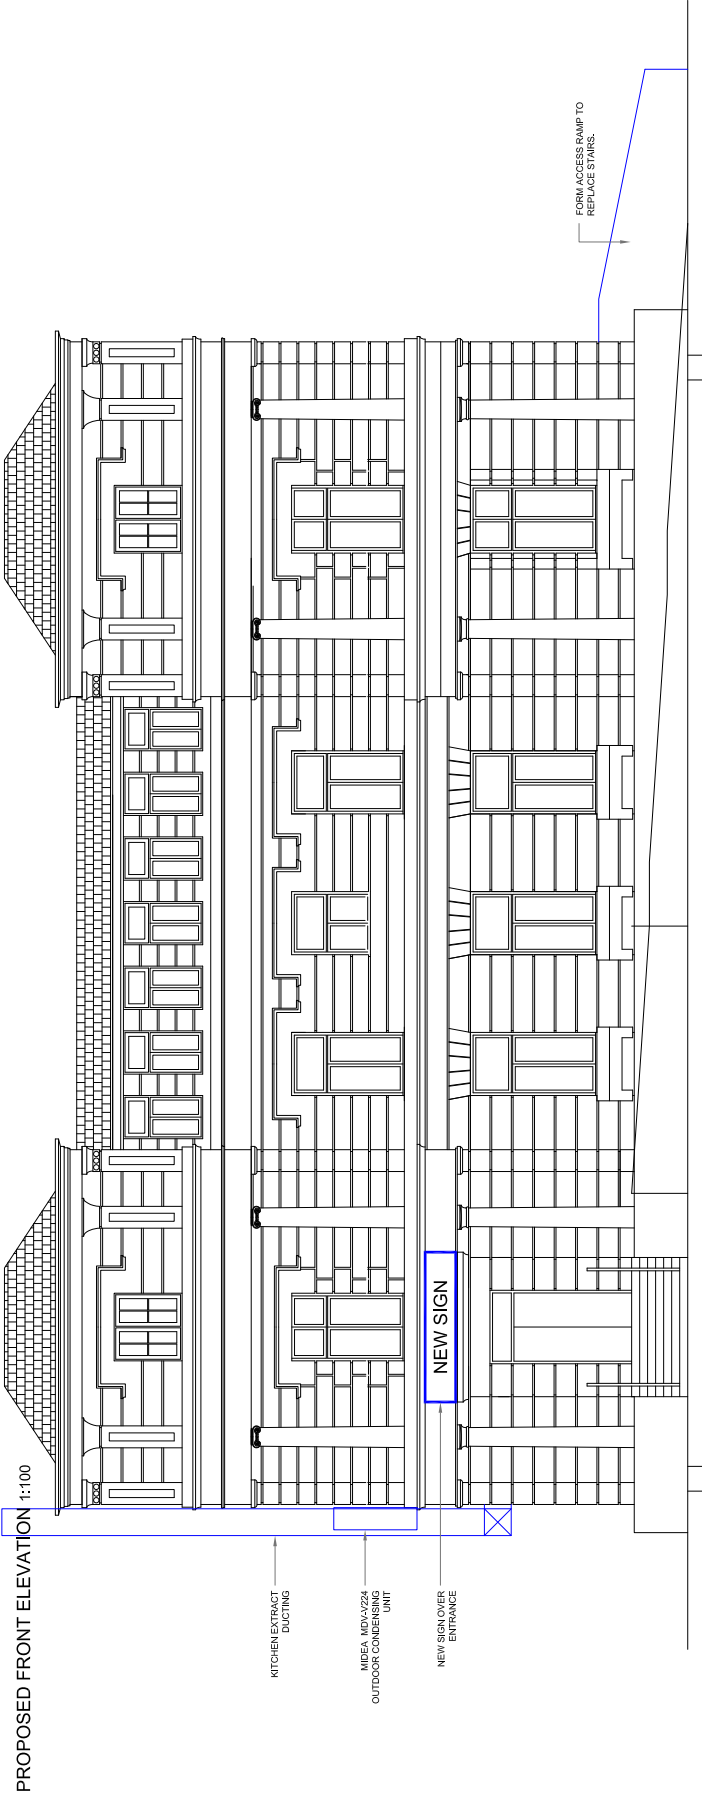

A	For Client Approval	PB	14.01.21	
Rev	Description	By	Date	
Initial Issue: 14/01/2021				

CLIENT	
Brighton House	
PROJECT TITLE	
Restaurant and office redesign	
DRAWING TITLE	
Proposed Elevations	
Drawn by: PB	Checked by: RH
Date: 14/01/2021	Scale: 1:100@A3



COMMERCIAL KITCHEN & BAR

Manchester, UK.
www.commercialkitchenandbar.com
0161 266 1000 | 07732 096 418

Job Ref.	Drawing No.	Revision
JR	105	A

