




A
EXISTING SECTION
E.001 SCALE 1:50

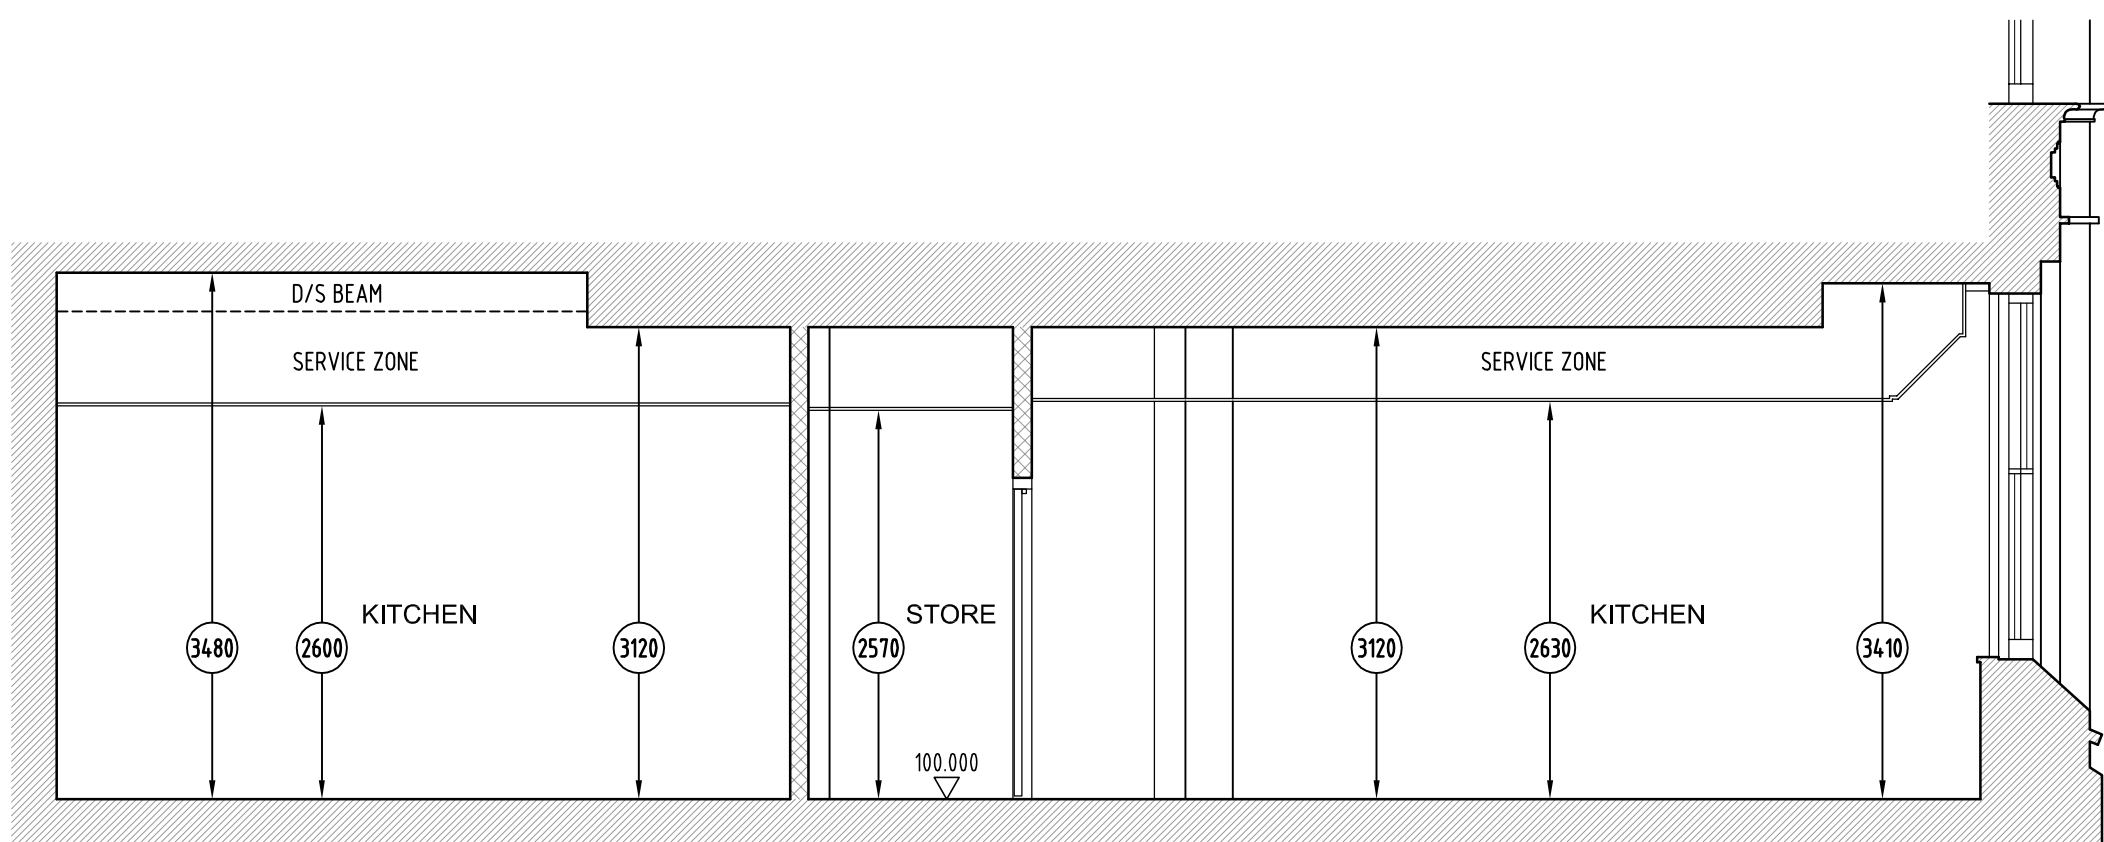


B
EXISTING SECTION
E.001 SCALE 1:50

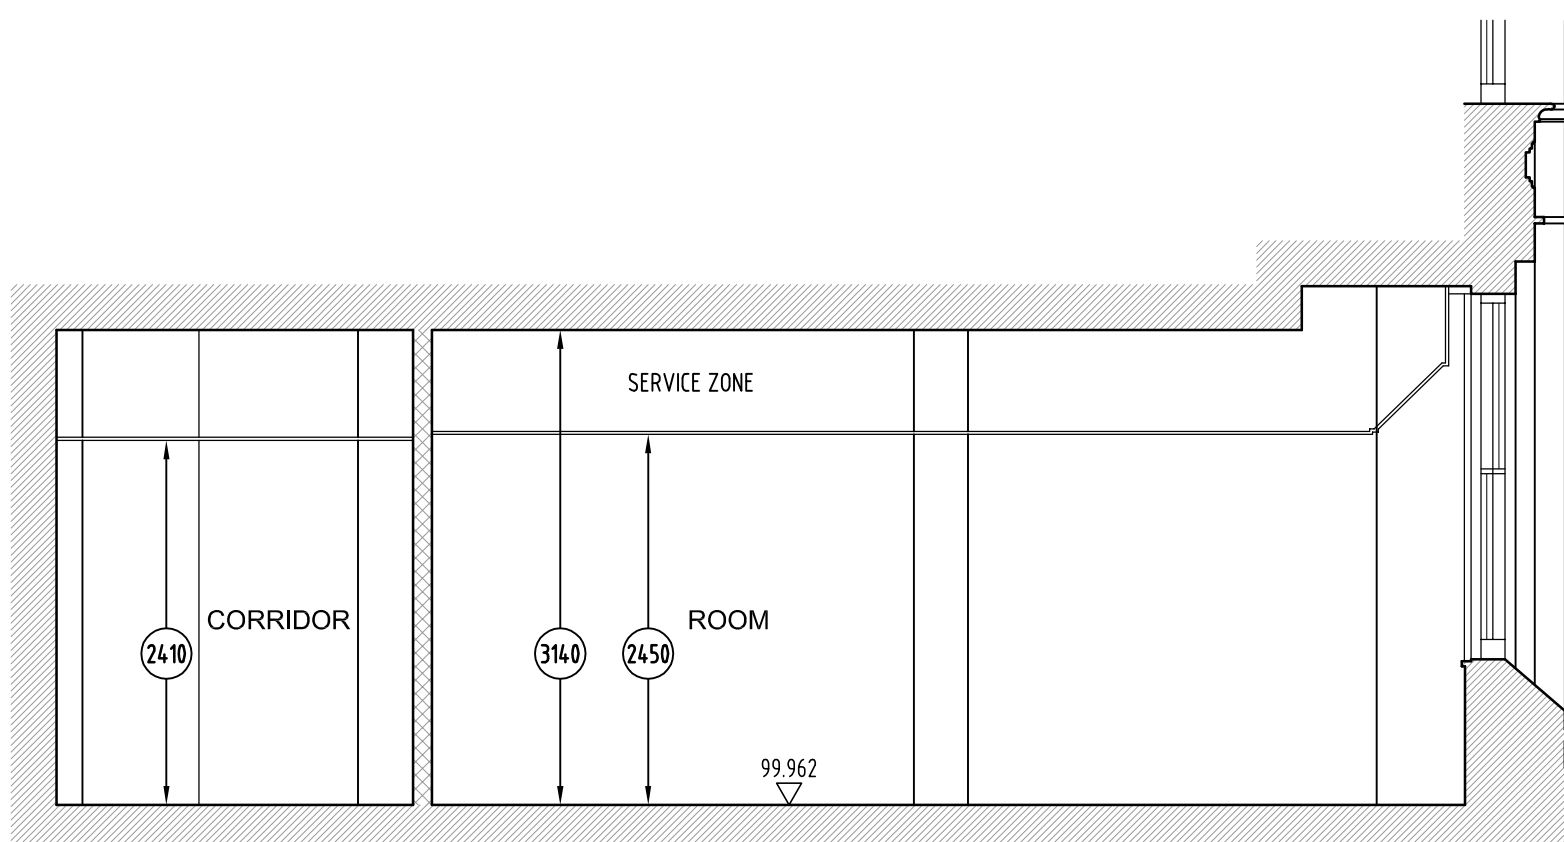

C
EXISTING SECTION
E.001 SCALE 1:50

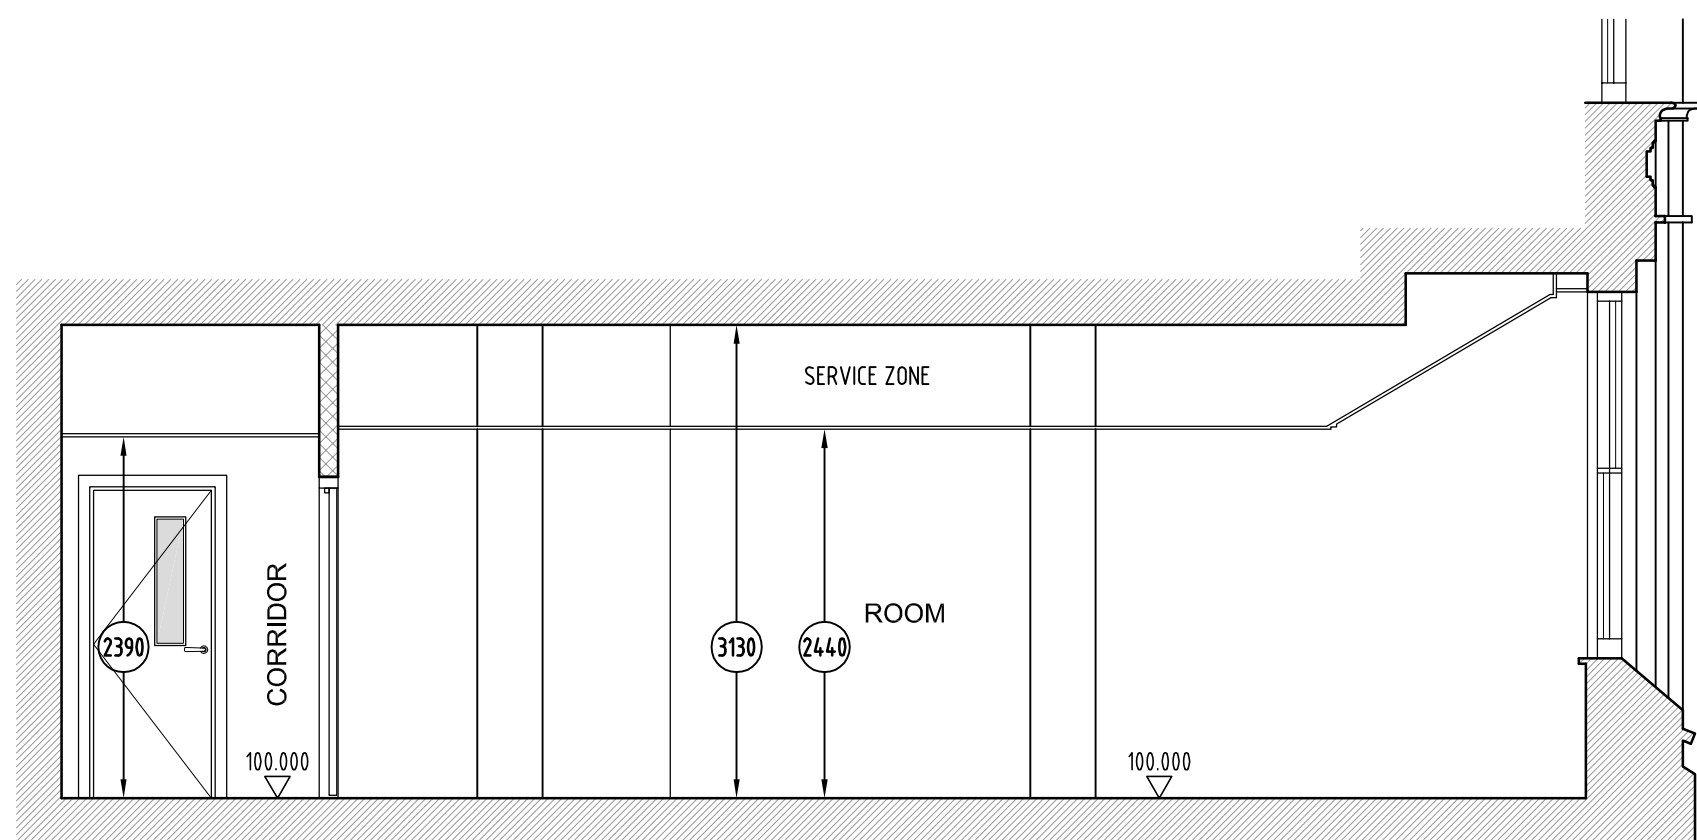

D
EXISTING SECTION
E.001 SCALE 1:50

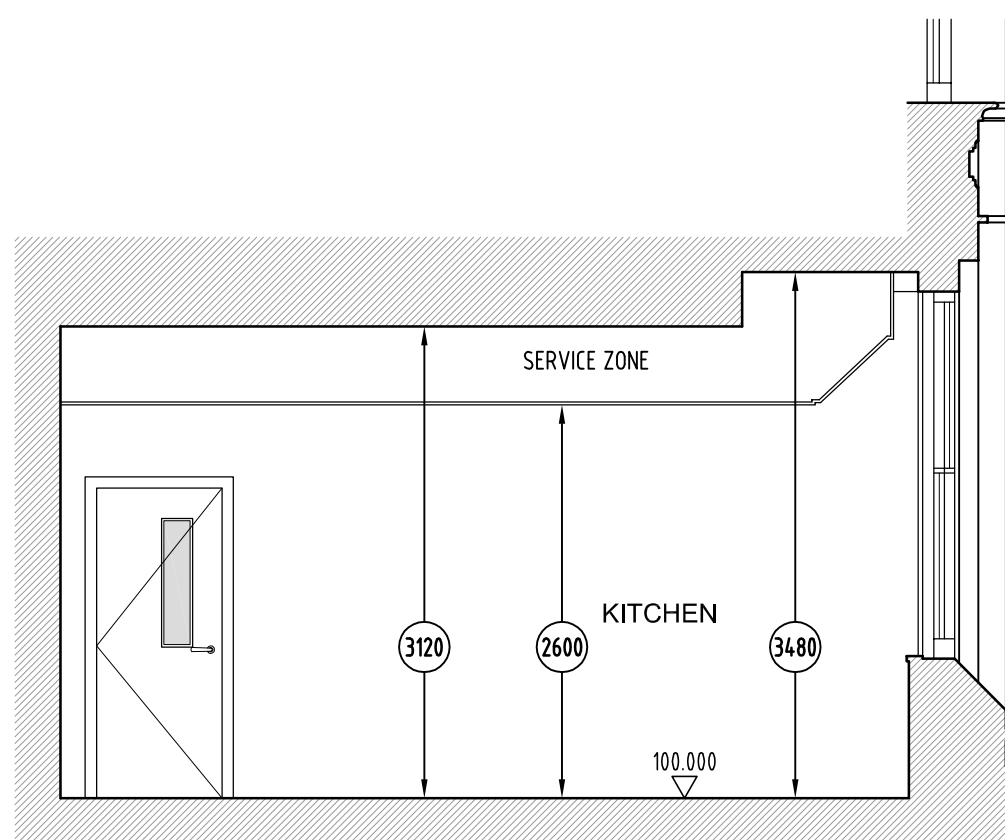

E
EXISTING SECTION
E.001 SCALE 1:50

NOTES

1. GENERAL:
 - 1.1 DO NOT SCALE FROM THIS DRAWING. CHECK ALL DIMENSIONS AND CONDITIONS ON SITE.
 - 1.2 ALL WORKS TO BE CARRIED OUT IN ACCORDANCE WITH CURRENT HEALTH & SAFETY (INCLUDING COM) REGULATIONS. ALL WORKS TO COMPLY WITH CURRENT BRITISH STANDARDS, CODES OF PRACTICE, BUILDING REGULATIONS AND APPROPRIATE EUROPEAN STANDARDS.
 - 1.3 ALL STRUCTURAL WORK IS TO BE CARRIED OUT IN ACCORDANCE WITH THE STRUCTURAL ENGINEER'S DETAILS AND CALCULATIONS.
 - 1.4 PRECISE POSITIONS OF ALL FIXTURES AND FITTINGS IS SUBJECT TO CONFIRMATION ON SITE.
 - 1.5 THIS DRAWING IS PRODUCED FOR PLANNING APPLICATION ONLY AND SHOULD NOT BE USED FOR ANY OTHER PURPOSES.
 - 1.6 ALL INFORMATION SHOWN ON THIS EXISTING DRAWING IS BASED ON SURVEY DRAWING NUMBER EAS17-20-01 AND EAS17-20-02 PRODUCED BY 'EA LONDON SURVEY COMPANY'.

LEGEND:

- DENOTES ORIGINAL EXISTING WALL
- DENOTES NON-ORIGINAL EXISTING WALL
- NOTE: ALL CEILING FINISHES AND WALLS HAVE BEEN DETERMINED BY NON-INTRUSIVE VISUAL INSPECTION.

REV	DATE	DESCRIPTION	BY
DRG STATUS PLANNING			
DRAWN BY ISP DRAWING SOLUTIONS			
JOB TITLE YORKSHIRE BUILDING SOCIETY 17 PICCADILLY, MANCHESTER			
DRG TITLE EXISTING SECTIONAL ELEVATIONS			
ISP Drawing Solutions 21 MONKS CLOSE MIDDLESEX, HA4 9HX TEL: 0044 7886116912 EMAIL: info@ispdrawingsolutions.co.uk www.ispdrawingsolutions.co.uk ISP DRAWING SOLUTIONS 21 MONKS CLOSE MIDDLESEX, HA4 9HX TEL: 0044 7886116912 EMAIL: info@ispdrawingsolutions.co.uk www.ispdrawingsolutions.co.uk			
JOB NO 1192	DRG NO E.030	REV /	SCALE 1:50 ● A1 1:100 ● A3 DATE 04/2021

SCALE BAR
(1:50 @ A1)
(1:100 @ A3)

