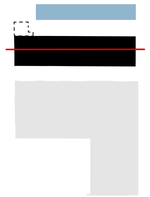

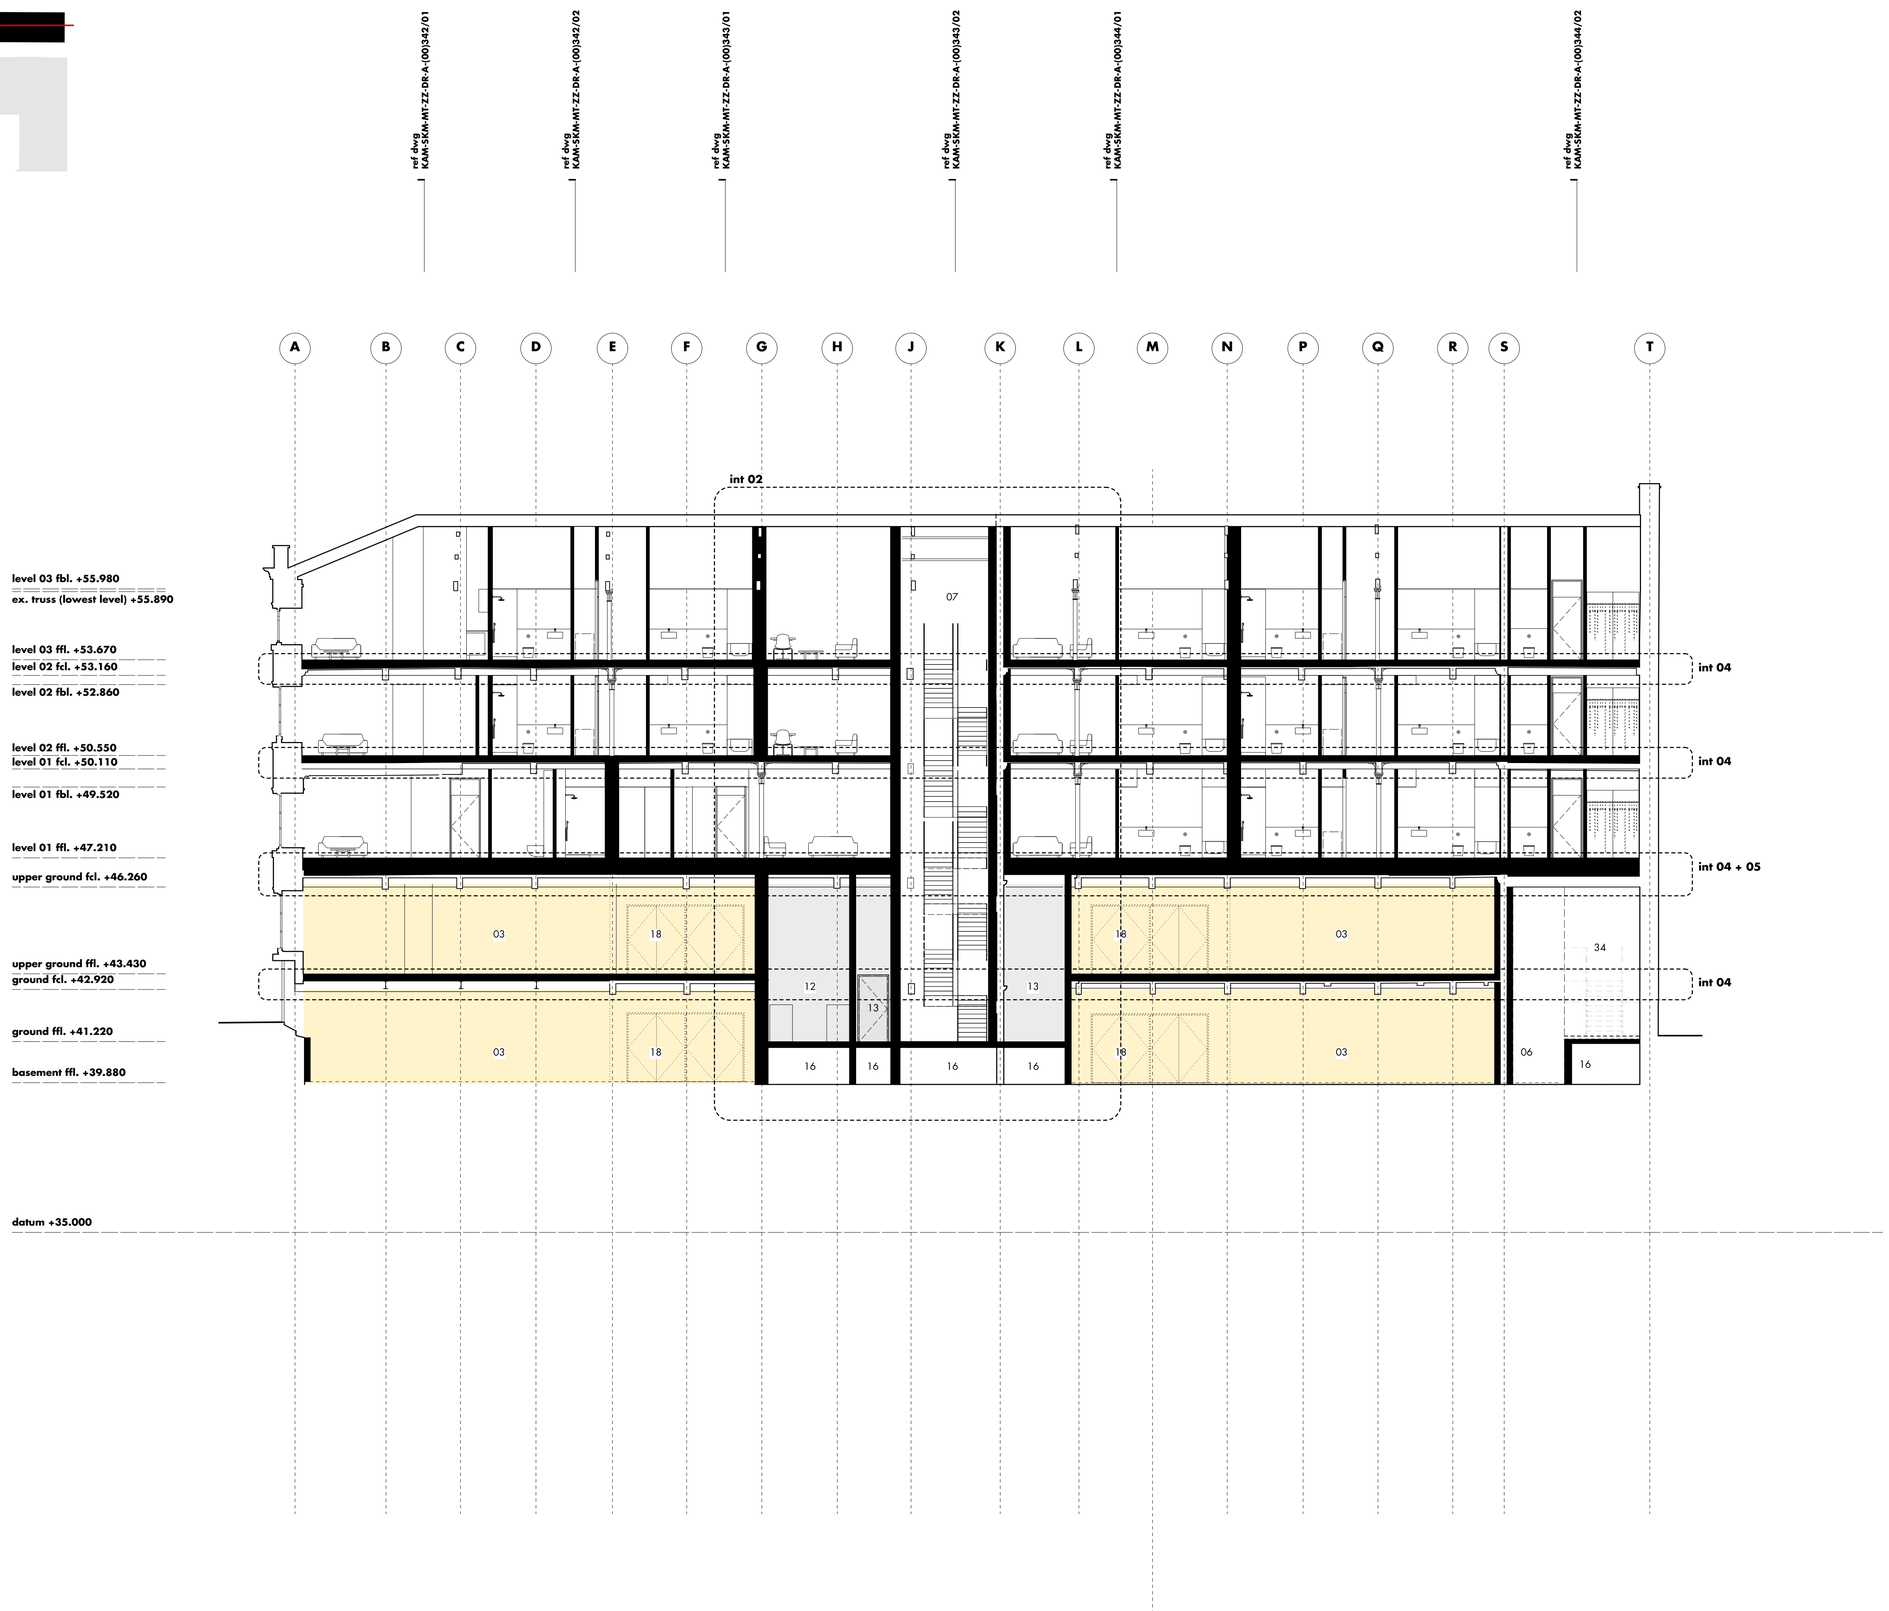

01 residential entrance
02 residential entrance to mt 100
03 commercial entrance
04 postboxes
05 lift
06 platform lift (omitted)
07 stair
08 dry riser
09 service riser
10 comms riser
11 lobby
12 refuse
13 plant
14 commercial escape stair (omitted)
15 low head room
16 void under slab
17 incoming services
18 commercial services
19 existing plant
20 new brickwork infill
21 new column
22 louvres
23 window boxes
24 cloister
25 existing roof
26 lift over-run
27 existing escape stair
28 lift not provided under base build
29 knock out panel - stair not provided under base build
30 automatic opening vent
31 rooflight
32 existing transfer structure
33 bedroom egress window
34 suggested commercial stair
35 BLE fire + smoke curtain or acceptable equivalent

notes
- survey based on murphy surveys - global consulting engineers
- survey undertaken on 28.02.18

grid set as follows ...
- horizontal grid along gridline 03 established at ground floor between centres of columns at gridline junction 03/B and 03/R
- horizontal grid along gridline 02 established at ground floor parralel to gridline 03 at centre of column on gridline G
- horizontal grid along gridline 04 established at ground floor parralel to gridline 03 at centre of column on gridline G
- vertical grid established at ground floor at centres of columns along gridline 03

refer to ga plans for apartment, window, door, shopfront, cloister plan and roof detail references

refer to proposed elevations for metalwork references

refer to core drawings for core detail references

for plan drawings ref:
KAM-SKM-MT-ZZ-DR-A-(00)140-146

for elevation drawings ref:
KAM-SKM-MT-ZZ-DR-A-(00)240-242

for core plan drawings ref:
KAM-SKM-MT-ZZ-DR-A-(26)100-105

for core sections drawings ref:
KAM-SKM-MT-ZZ-DR-A-(26)110-123

for cloister external wall sections ref:
KAM-SKM-MT-ZZ-DR-A-(21)520-535

for cloister plan detail drawings ref:
KAM-SKM-MT-Z-DR-A-(21)500-505

for floor detail reference plan drawings ref:
KAM-SKM-MT-ZZ-DR-A-(21)100-104

for floor section drawings ref:
KAM-SKM-MT-ZZ-DR-A-(20)300-301

for floor build-up drawings ref:
KAM-SKM-MT-ZZ-DR-A-(23)500-519

for ground floor section drawings ref:
KAM-SKM-MT-ZZ-DR-A-(23)250-254

for ground floor detail drawings ref:
KAM-SKM-MT-ZZ-DR-A-(23)500510

for roof detail drawings ref:
KAM-SKM-MT-ZZ-DR-A-(27)500-507

commercial unit

landlord bolt/plant

change from original application. refer to changes schedule for further details

KAM-SKM-MT-ZZ-DR-A-(00)340 • section taken between gl.03 + gl.04

rev • description	issued • drawn • checked
a • section 19/73 application issue	23.04.21 • hlm • jr

shedkm
+44 (0)151 709 8211
+44 (0)207 253 8881

project	kampus • listed buildings
client	mount anvil
drawing number	KAM-SKM-MT-ZZ-DR-A-(00)340 a
scale	1:100 @ a1
status	**planning**

minto+turner • proposed long section 01

do not scale from this drawing • all dimensions are to be set out and checked on site prior to starting construction • any discrepancy found between information given on this drawing and that given elsewhere or recorded on site shall be brought to the attention of the project architect immediately