
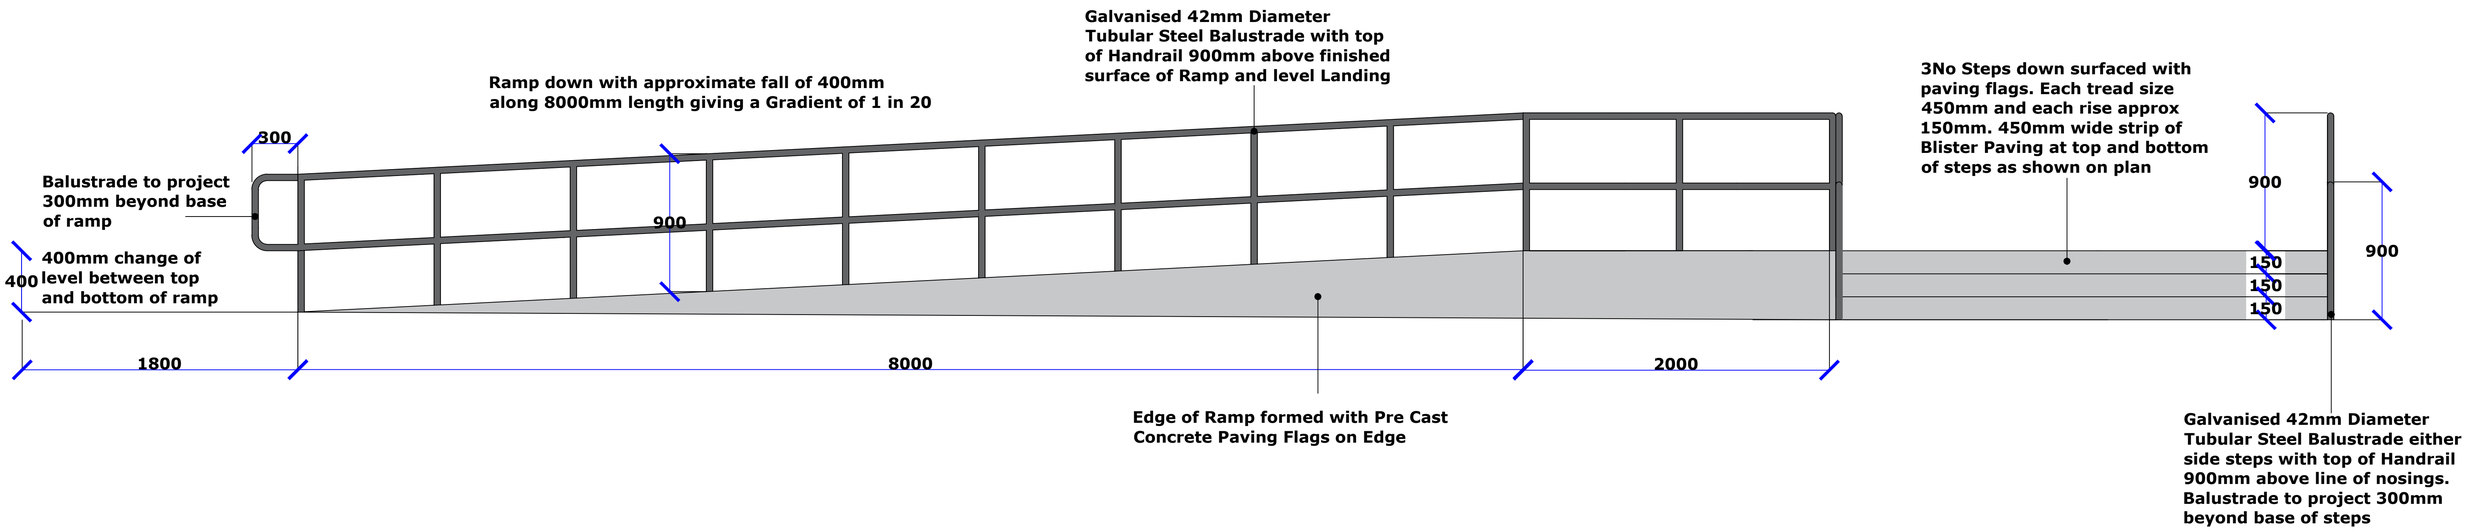


ELEVATION A - A SHOWING ELEVATION OF RAMP AND STEPS SCALE 1 : 20

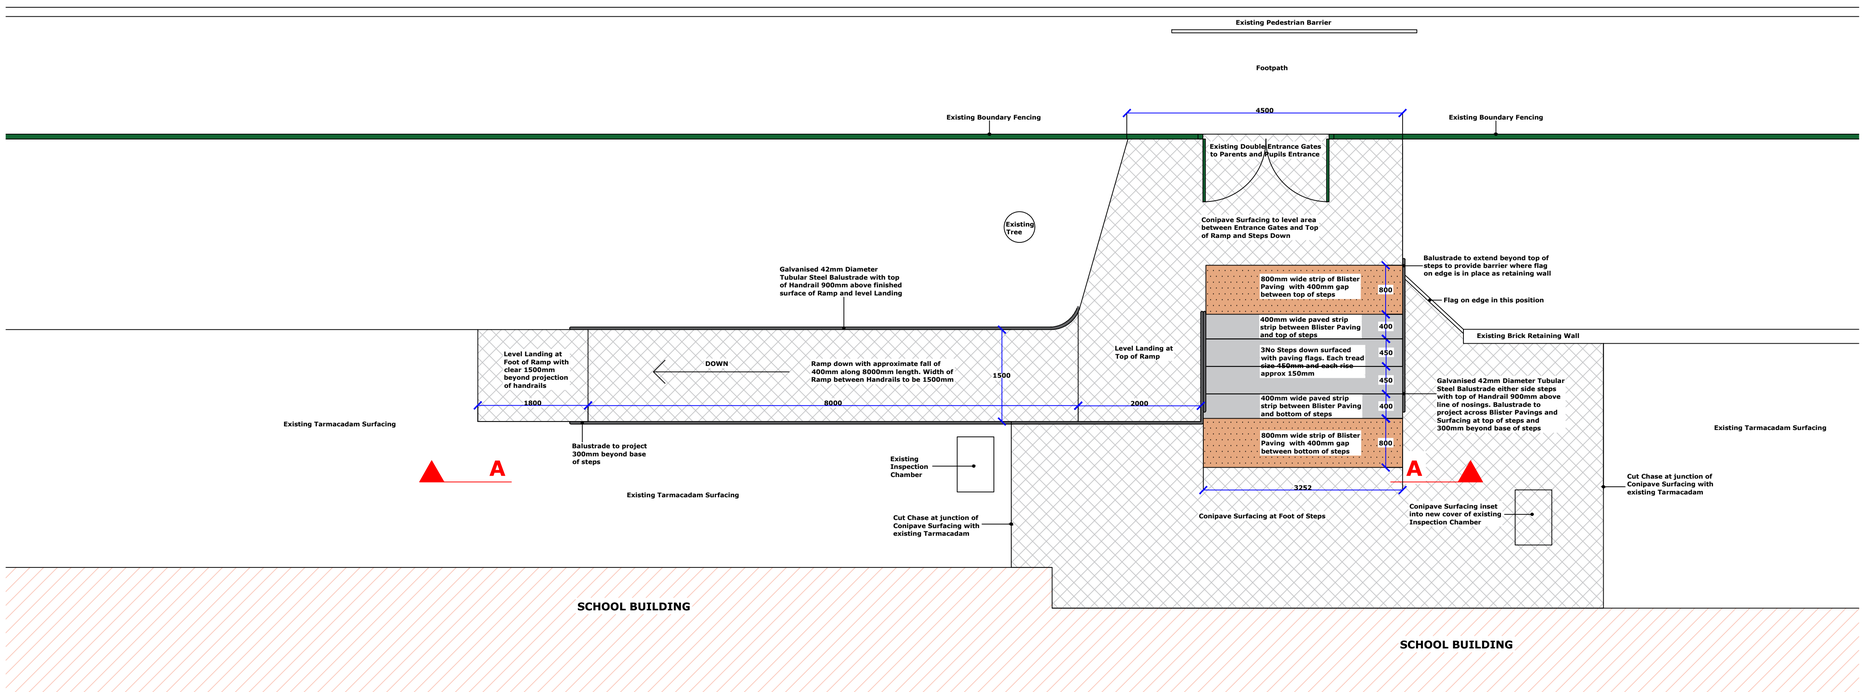

PLAN SHOWING RAMP AND STEPS AND AREA OF CONIPAVE SURFACING SCALE 1 : 50

KEY TO SURFACINGS

Area of Conipave Permeable Surfacing, which is ecologically friendly product, which consists of Black Recycled Rubber Granules, bound together with White Decorative Aggregate. Because of its porosity it meets the requirements for SUDS (Sustainable Drainage Solutions). Prior to the installation, existing tarmacadam surfaces will be excavated and an MOT Sub Base and Sand Blinding Layer will be laid, so that the new surface will have excellent levels of porosity

Blister Tactile Pavings at Top and Bottom of New Steps

Pre Cast Concrete Pavings

Revision Details:

Jeff Heskine Limited
Chartered Building Surveyor and Principal Designer
Registered Office: 12 The Spinney
Lancaster
LA1 4JQ
T:01524 64296 M:07706 605706

NOTE: Dimensions are not to be scaled from this drawing. All written dimensions are for guidance only and are to be checked on site prior to ordering materials..

Town Name: **Manchester**

Site Address: **Birchfields Primary School Lytham Road, Fallowfield Manchester, M14 6PL**

Project: **New Access Ramp, Steps and Conipave Surfacing to Parents and Pupils Entrance**

Drawing Title: **Plan and Elevation of New Ramp, Steps and Conipave Surfacing**

Scale:	Date:	Drawn By:
Various @ A1	April '21	JH

Planning

Drawing Ref: **BPS / RAMP21 / JH / 2 RevA**