
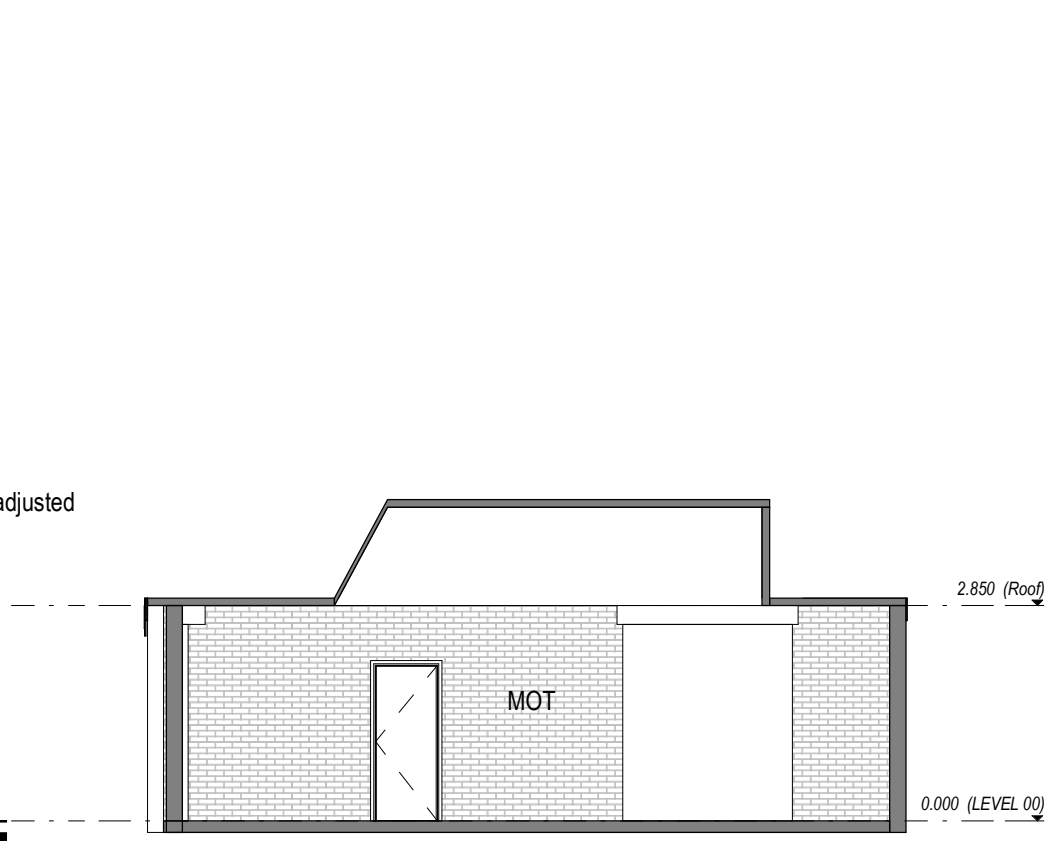
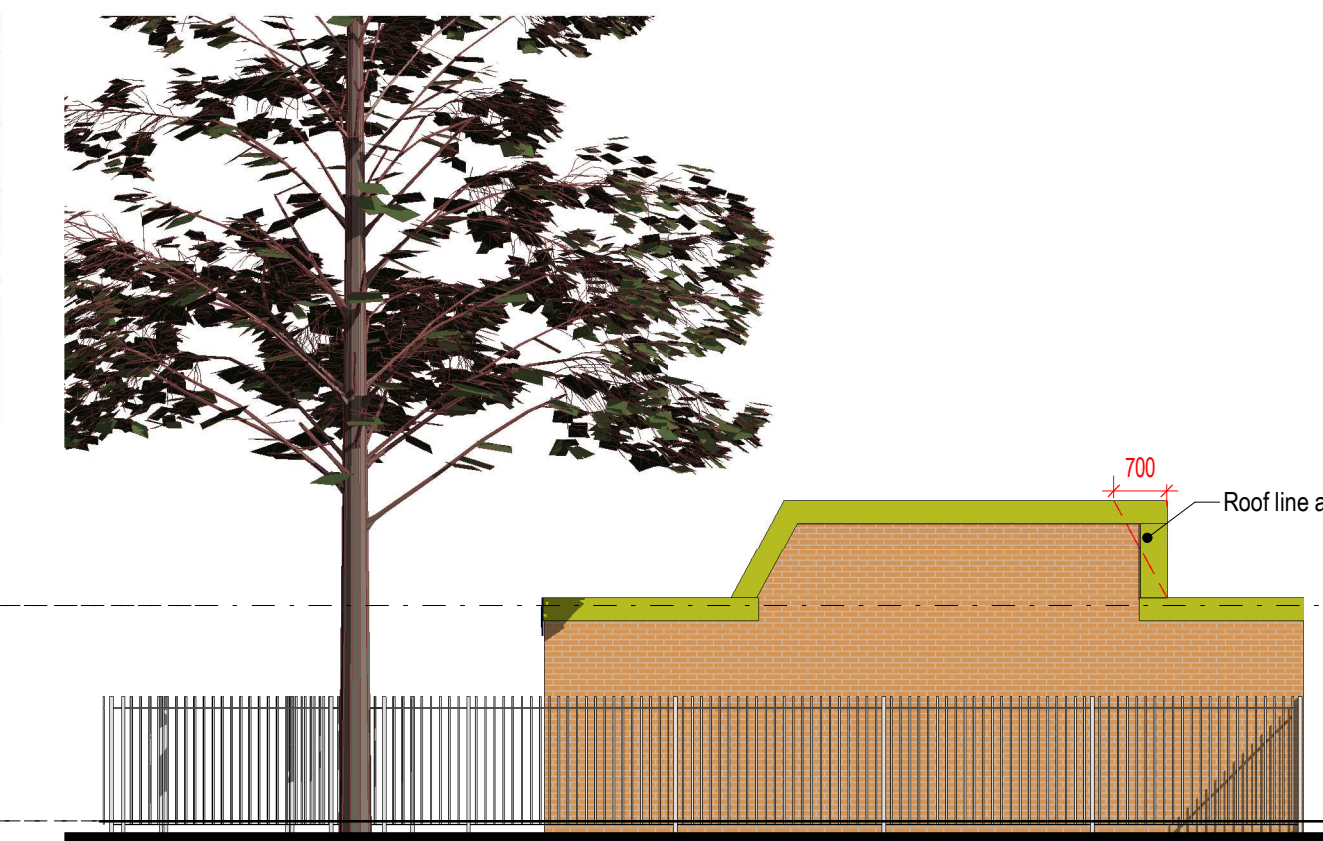
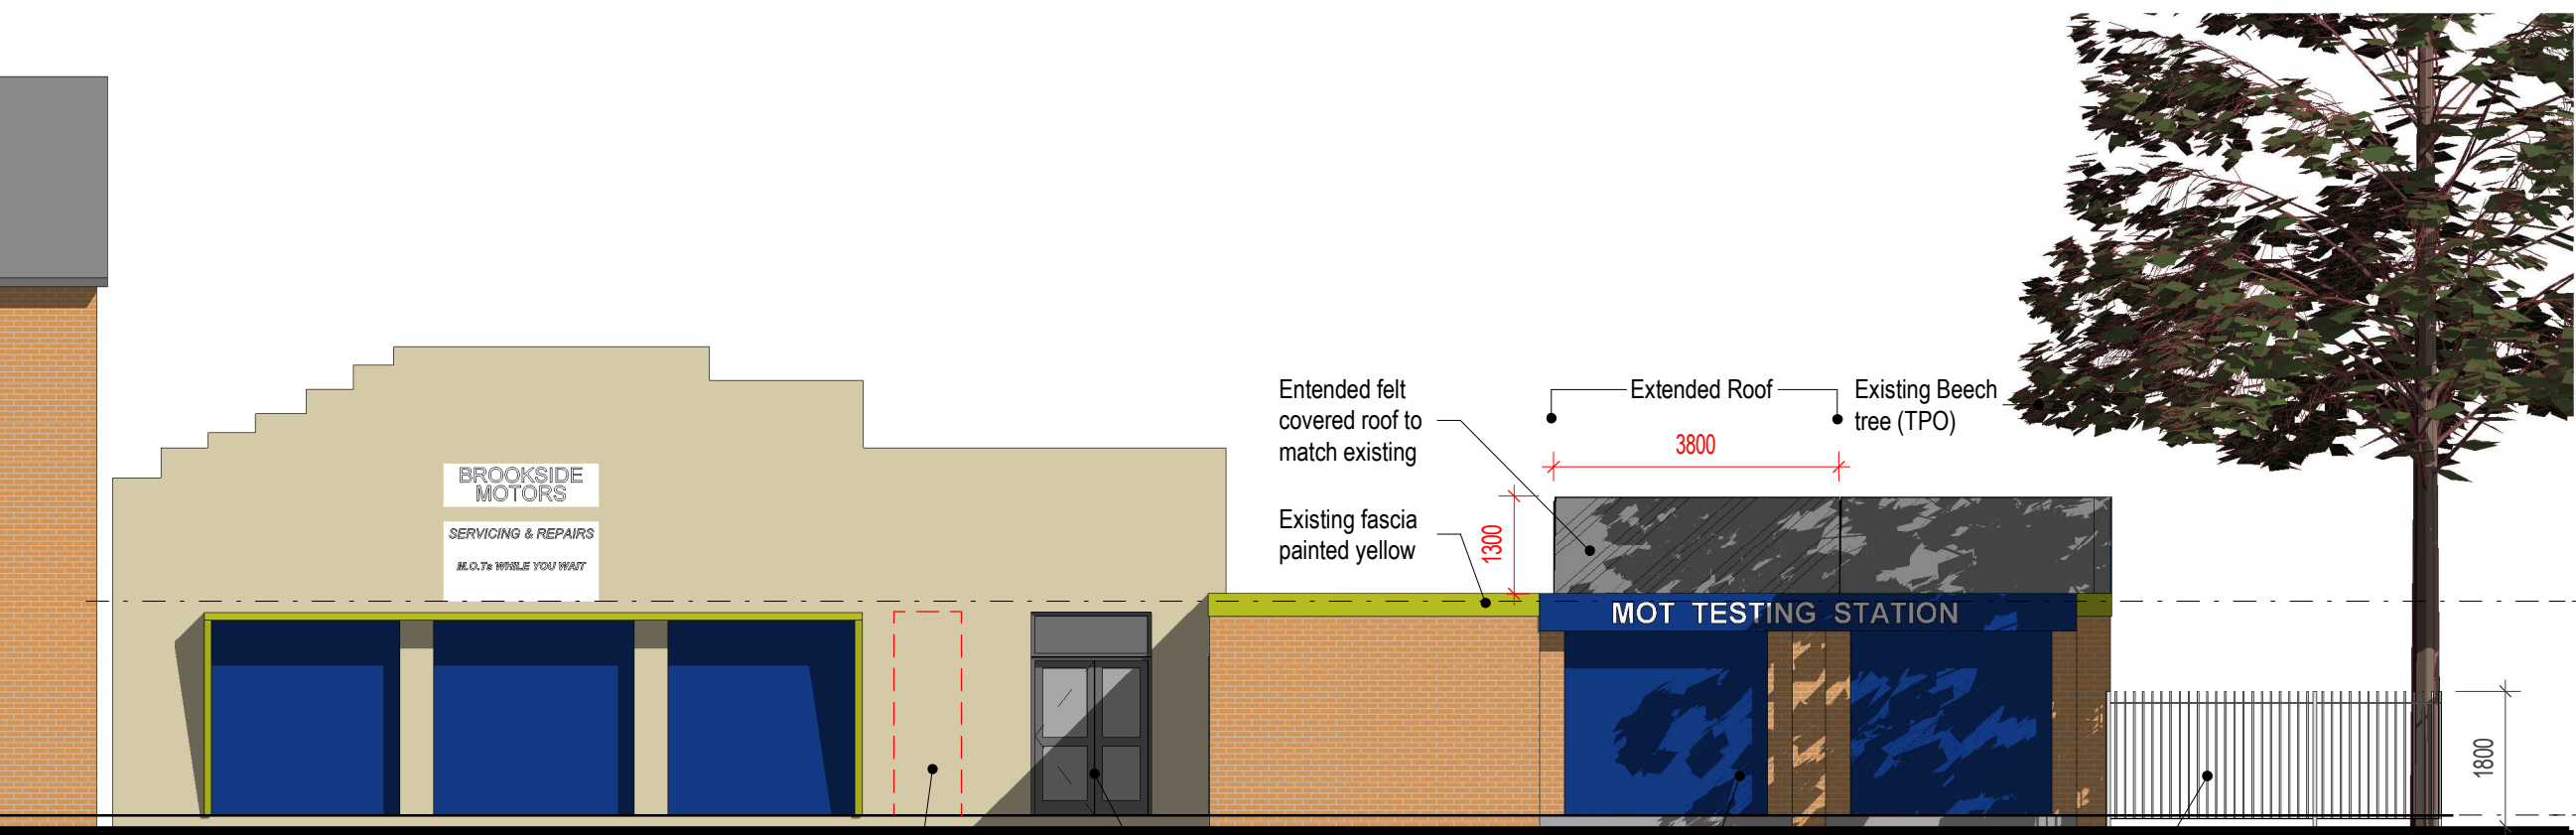
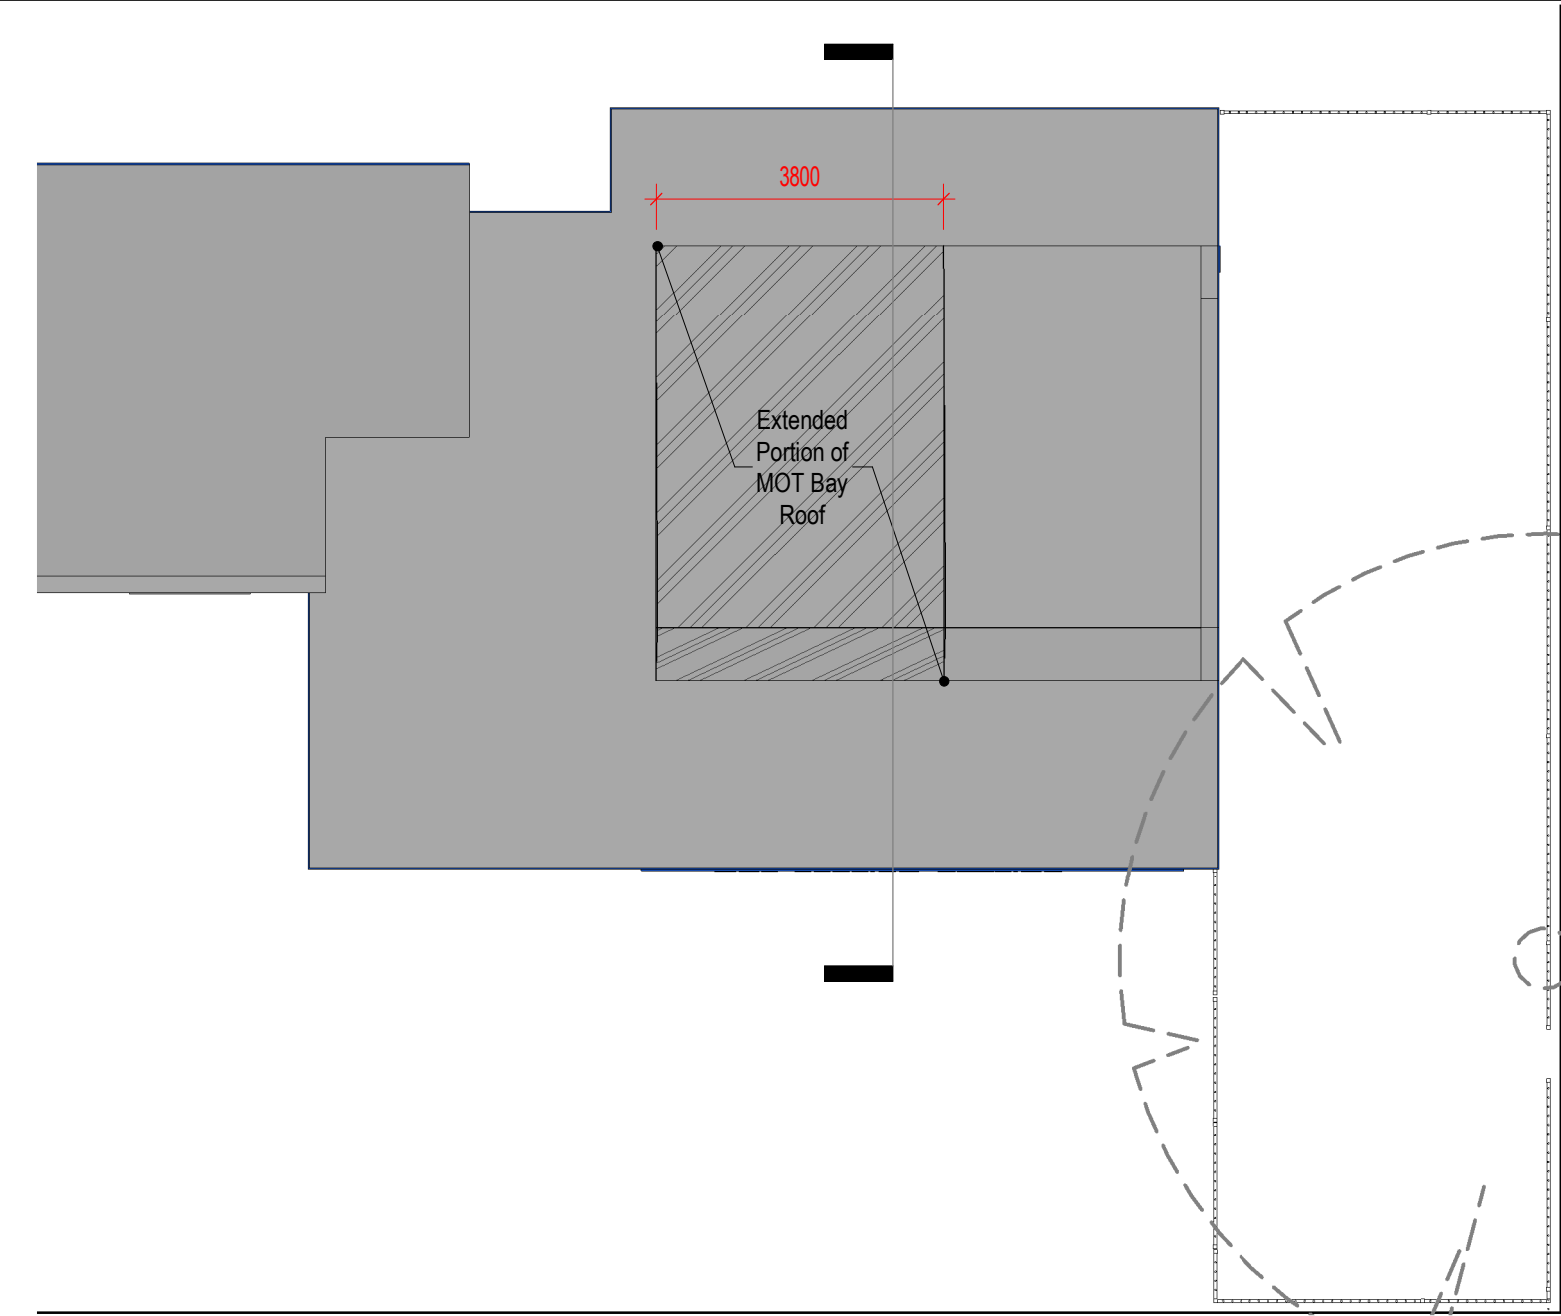
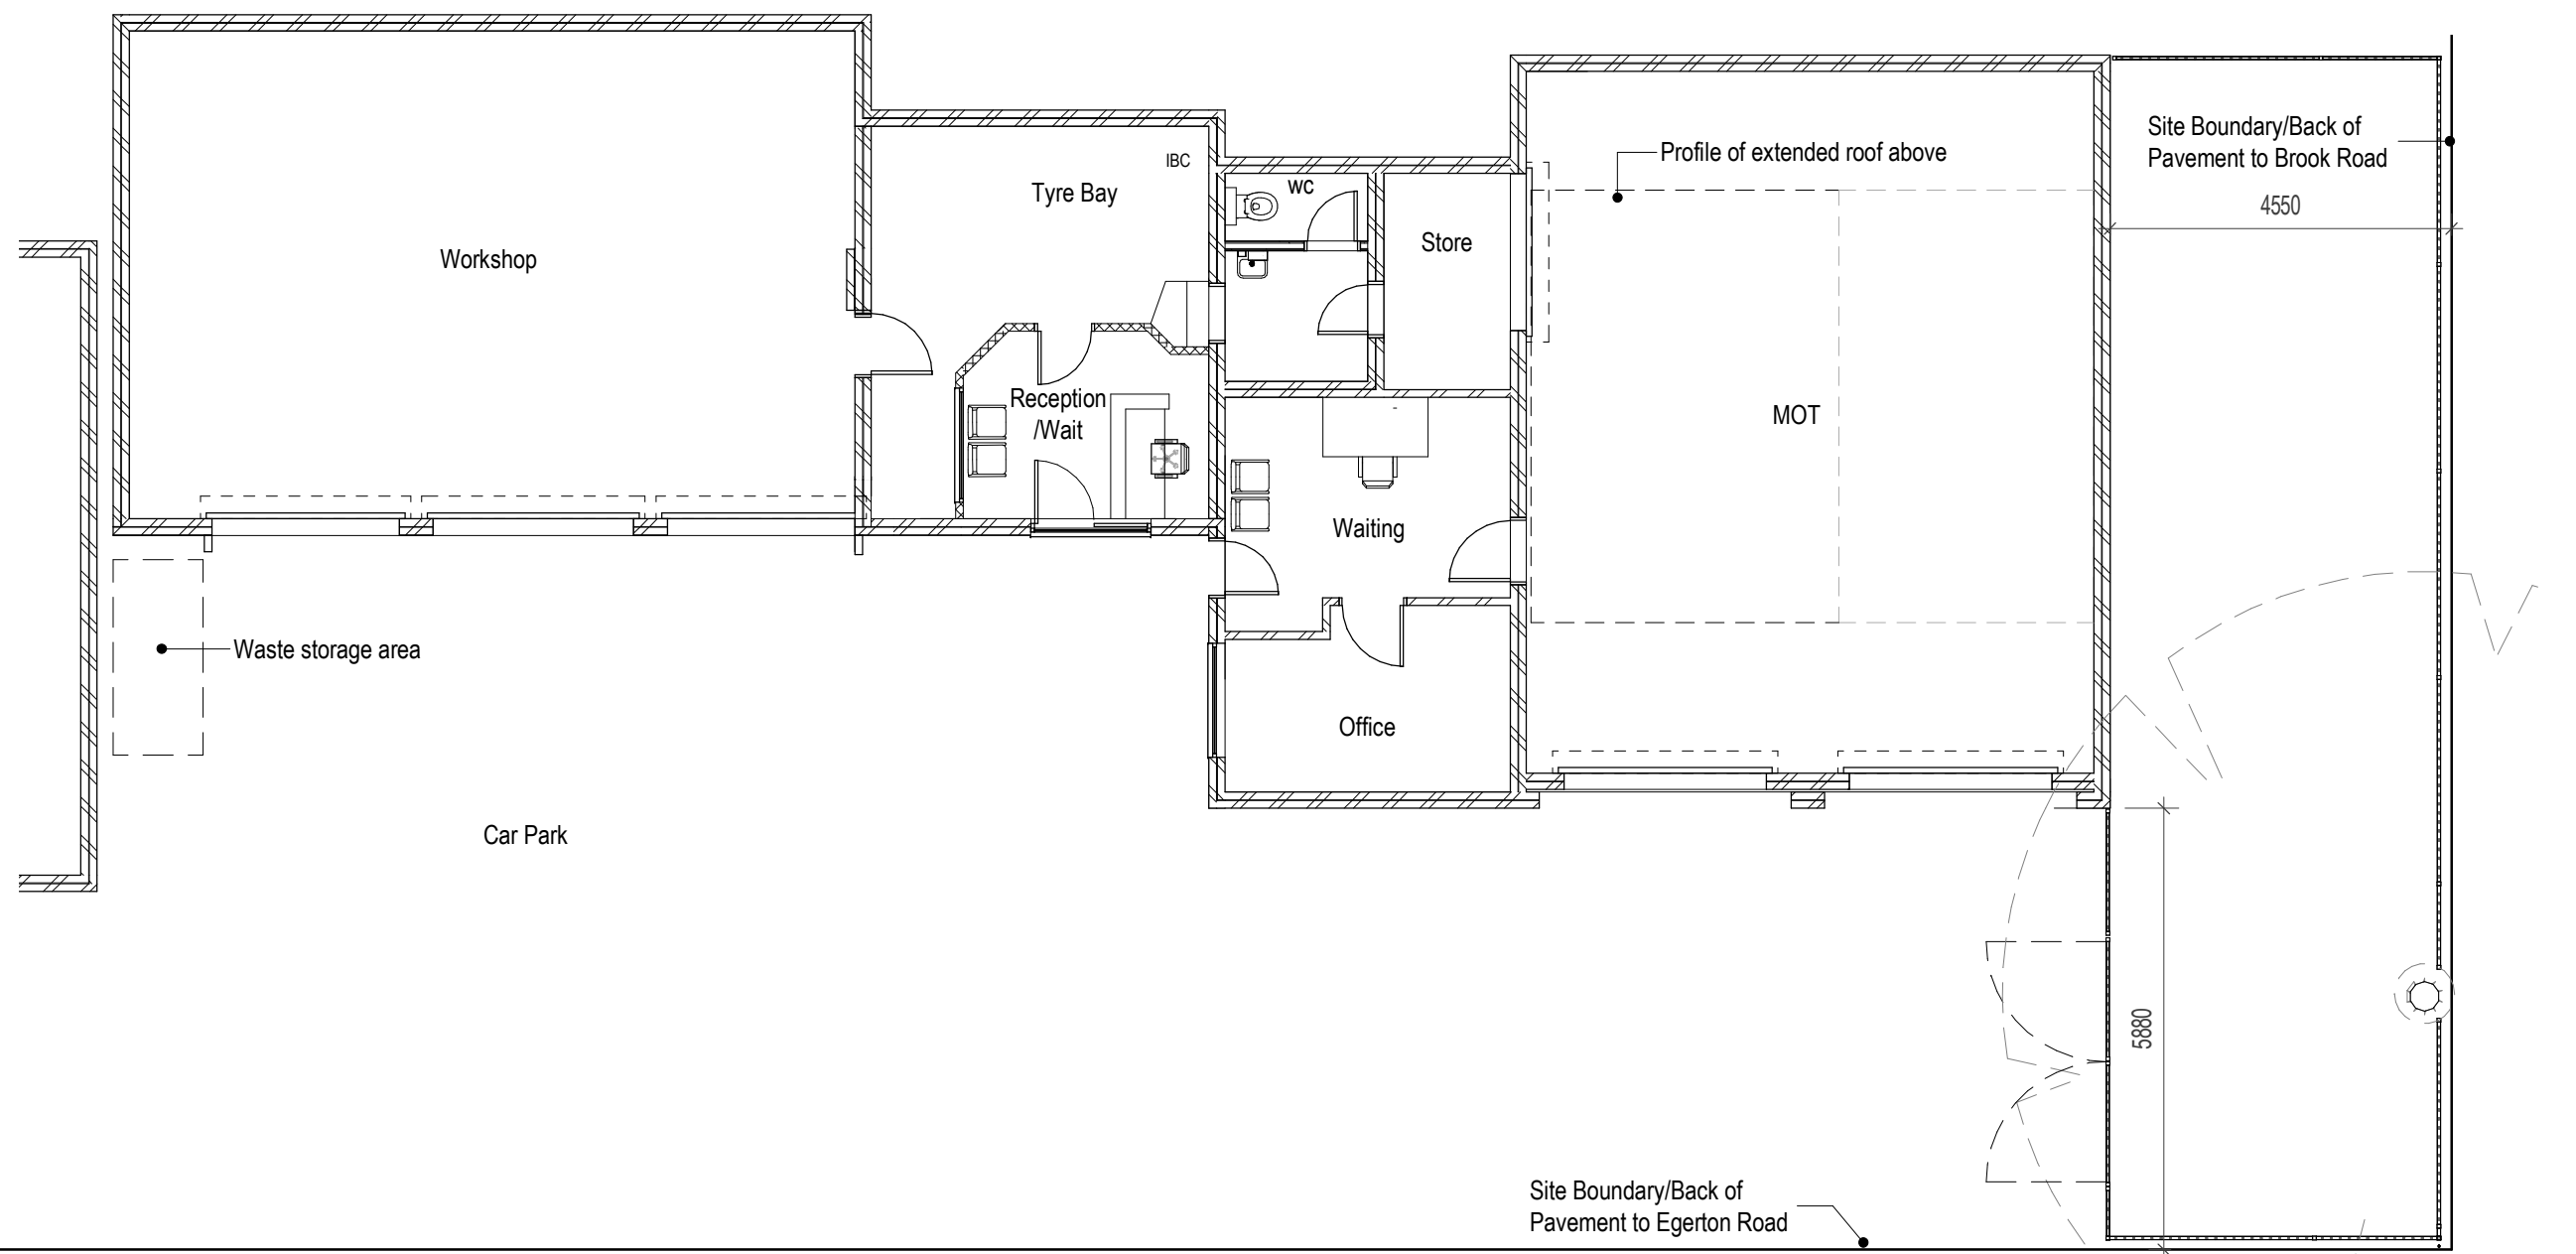
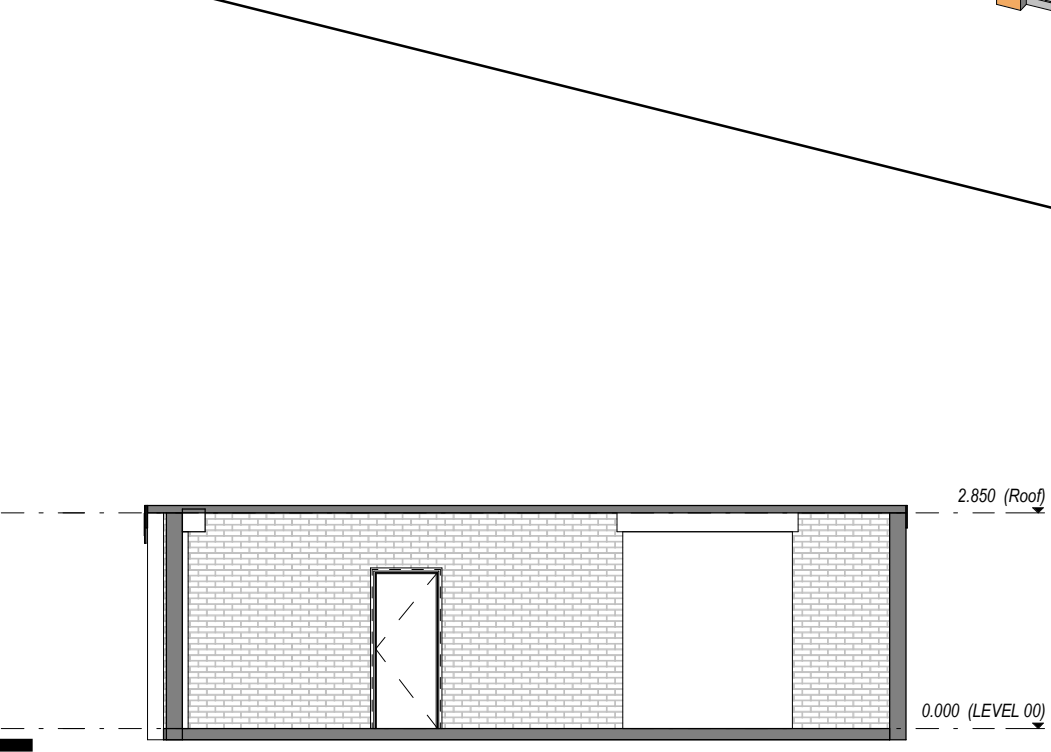
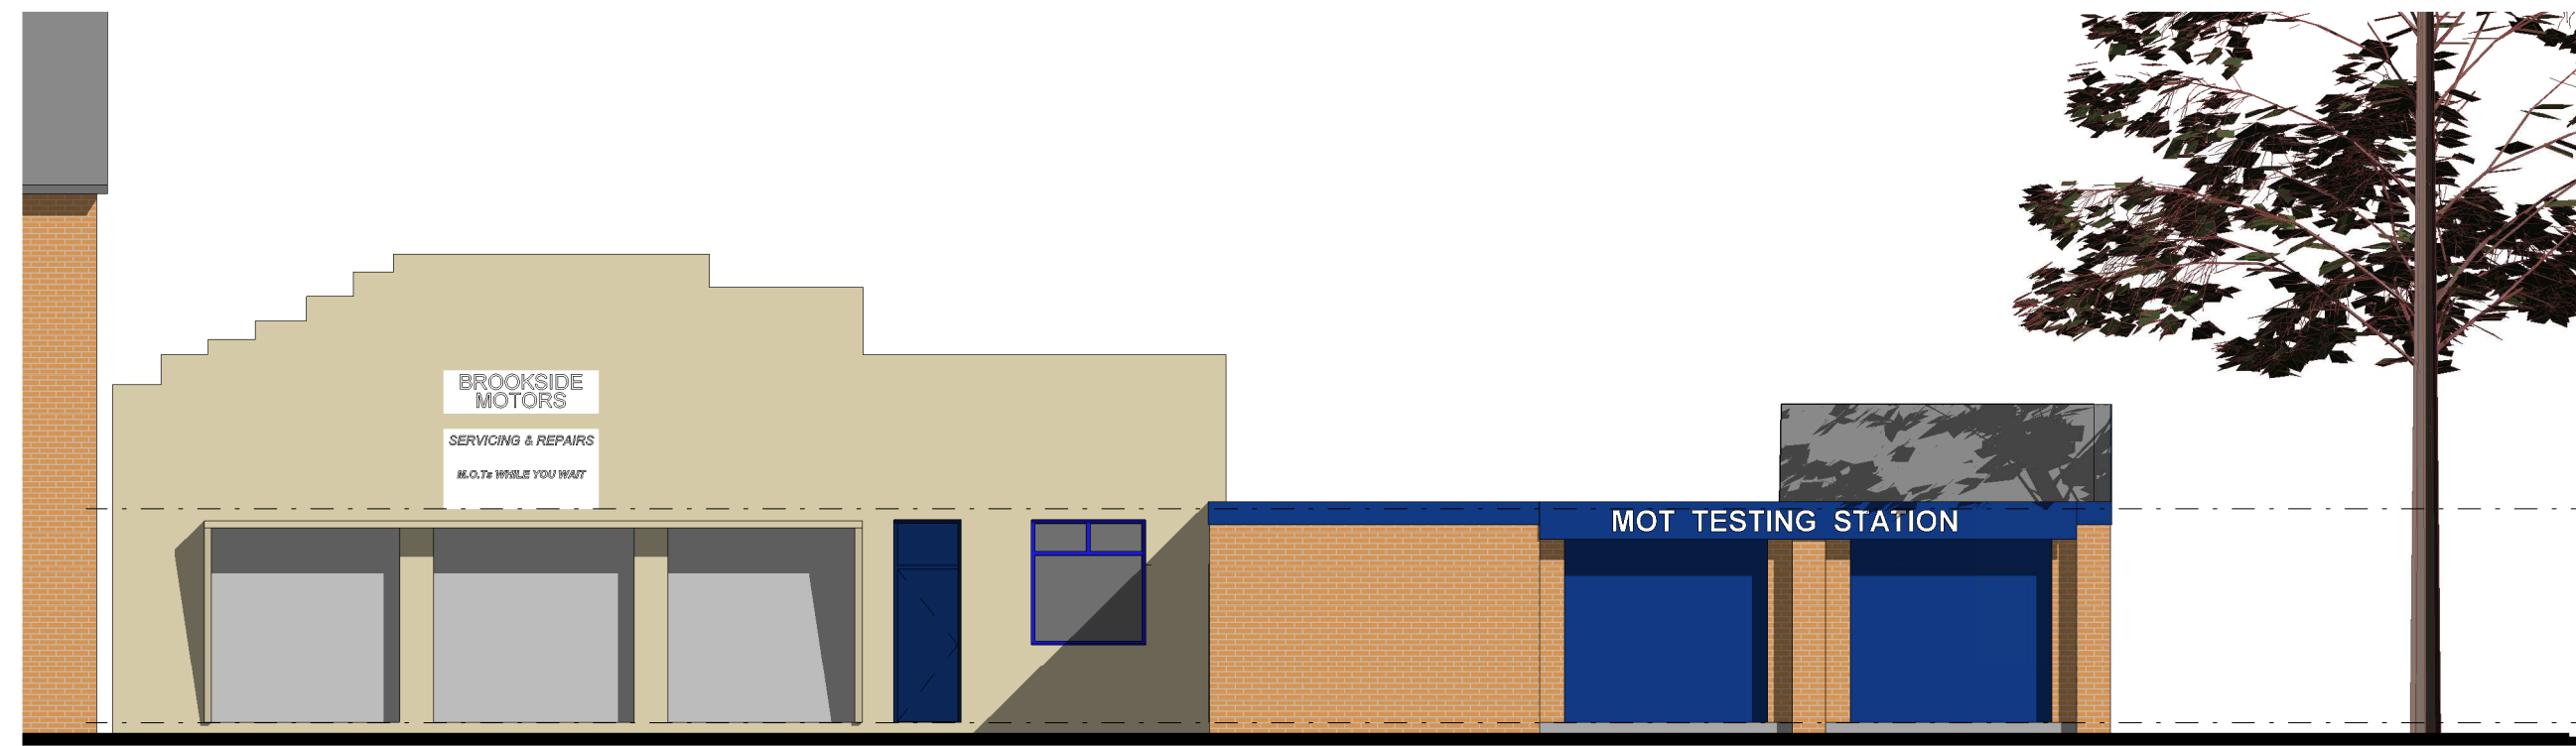


EXISTING

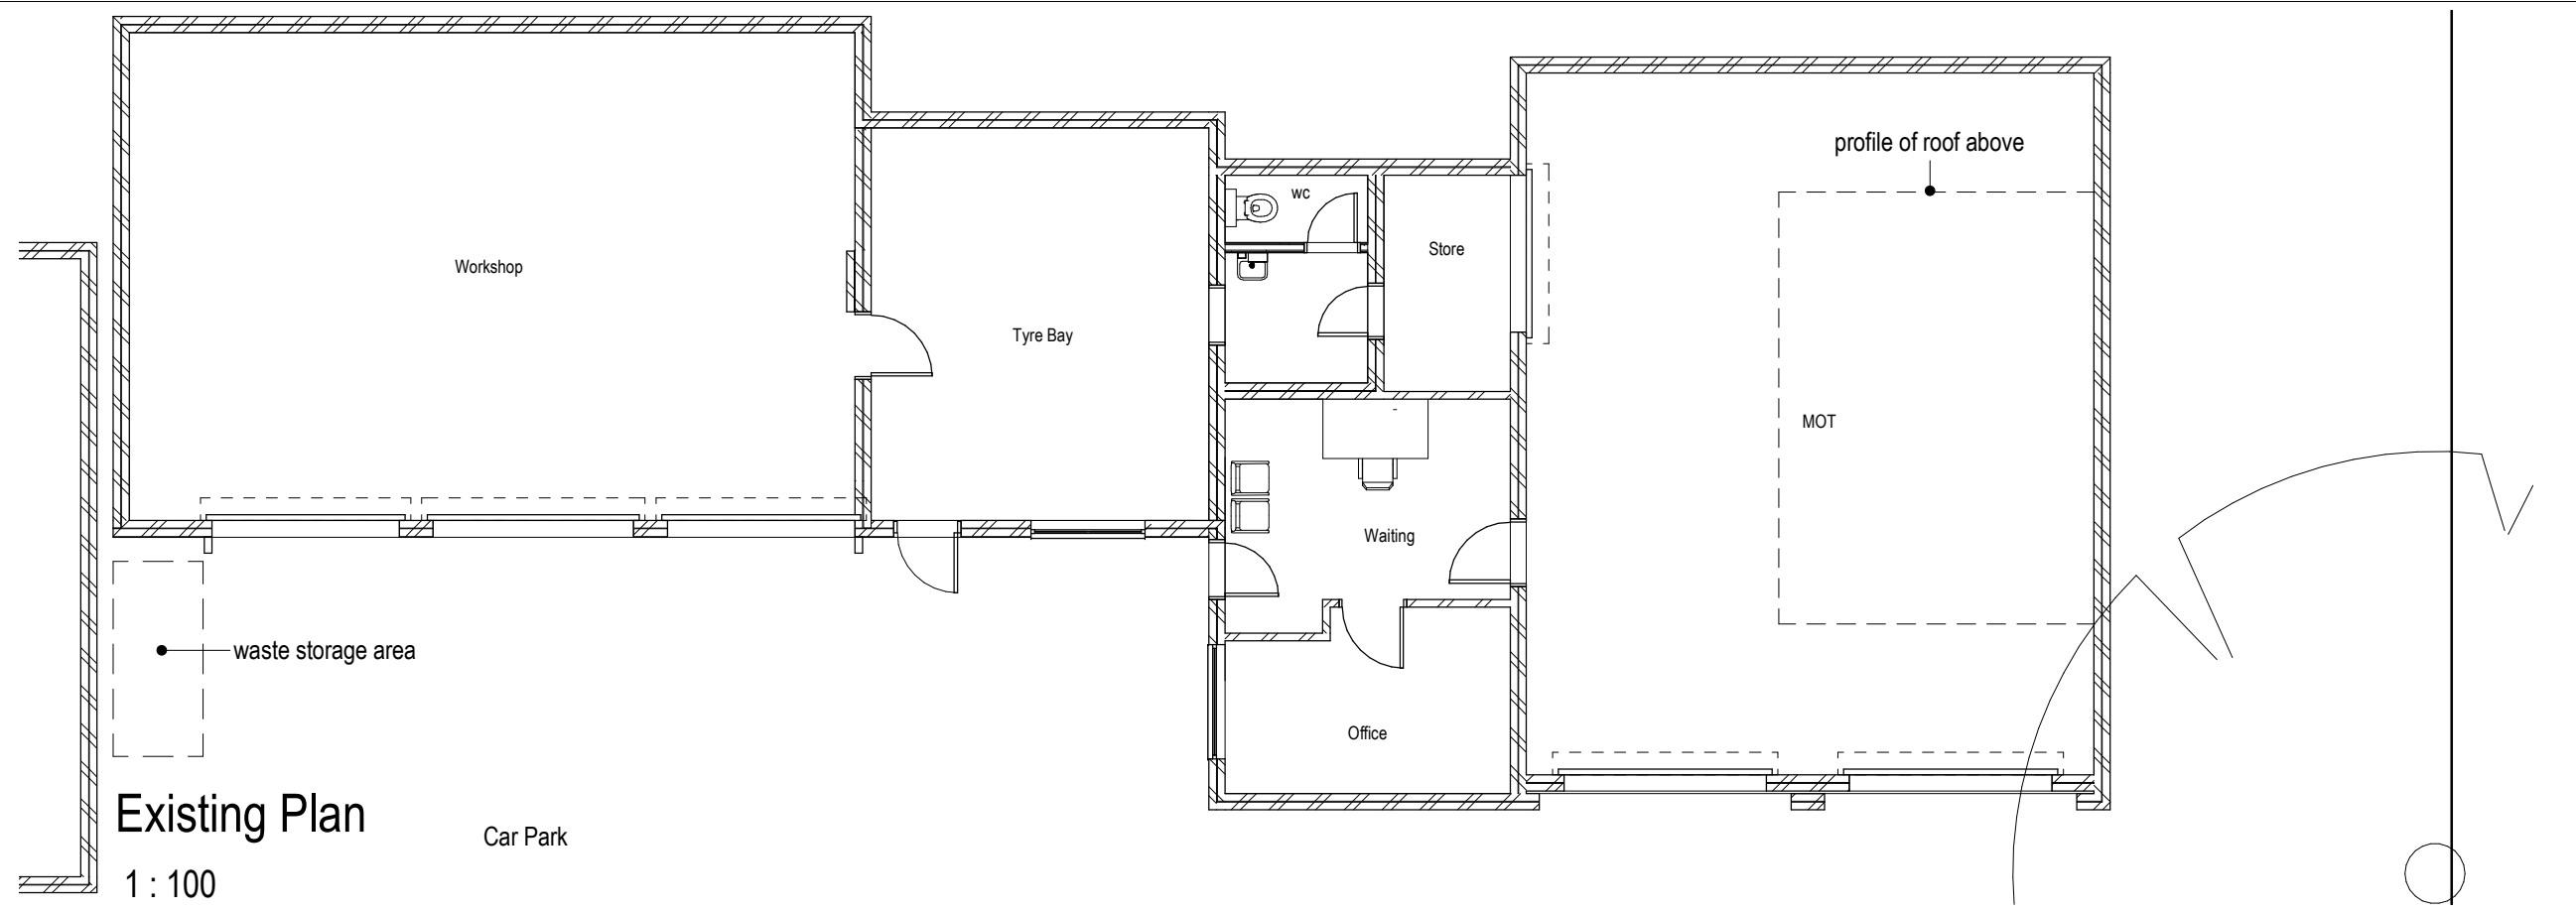

PROPOSED

P2	23/04/2021	External Tyre Storage Area omitted		
P1	21/01/2021	Extended Roof to MOT Bay shown. Existing & Proposed Sections added.		
Rev	Date	Revision Notes	Drawn	Review
Project				
Brookside Motors Alterations				
Drawing Title				
Existing & Proposed Plans & Elevations				
Job Number	Date	Purpose	Drawn By	
01/2021	05/01/2021	PLANNING	ND	
Scale@A1	Scale: 1:100		5m	
1 : 100				
Drawing Number	Revision			
PL-A-250-0001	P2			