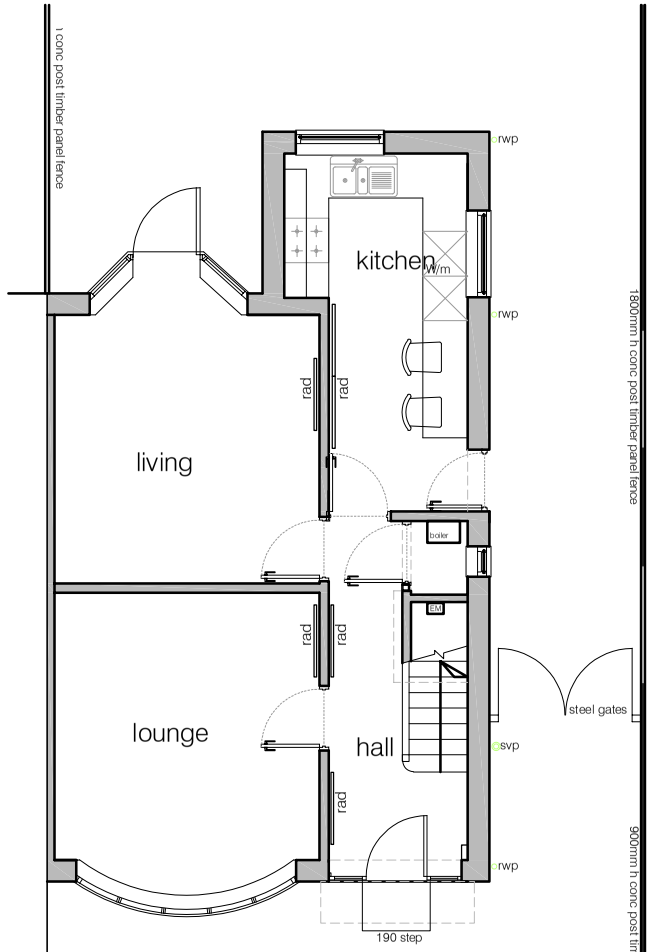

GROUND FLOOR PLAN
AS EXISTING

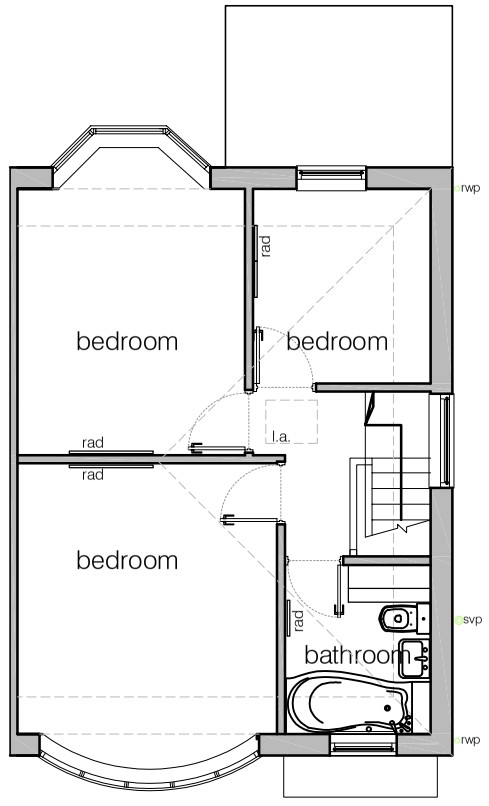

FIRST FLOOR PLAN
AS EXISTING

Existing external materials:
Clay tiled roof/flat roof system.
Red multi/common brick to external walls
White upvc framed d/g windows
Black upvc rainwater goods
White upvc soffits fascias and bargeboards

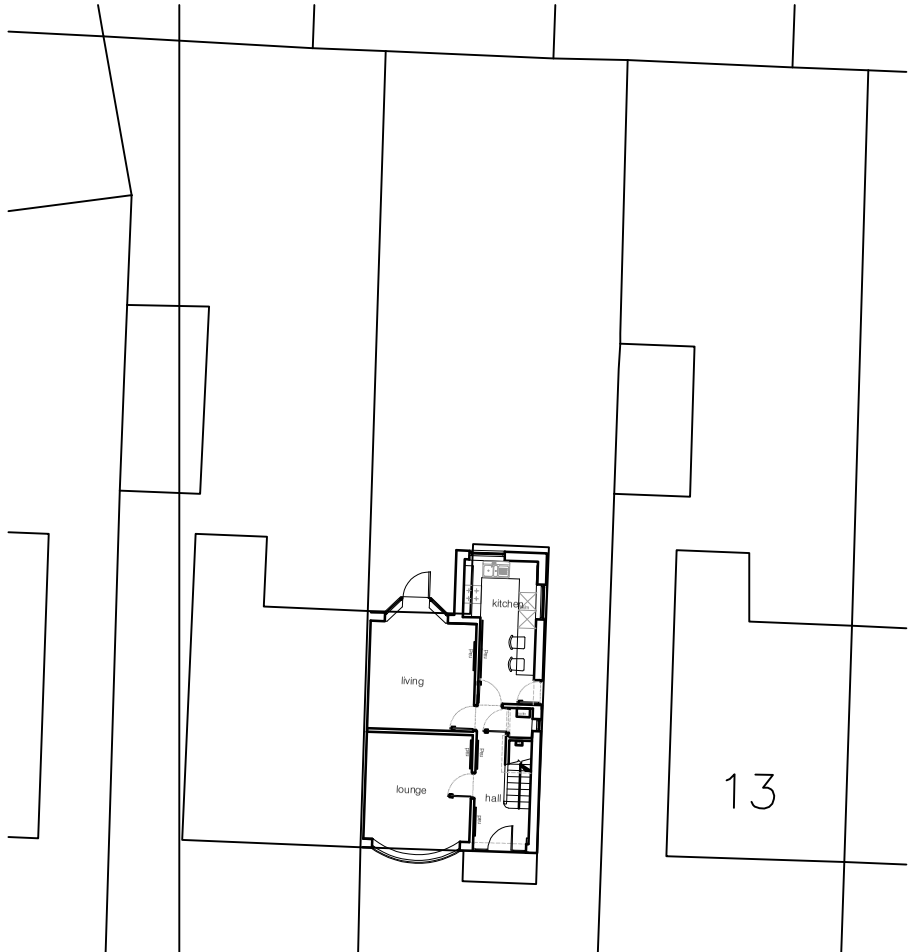

SITE PLAN 1 :250

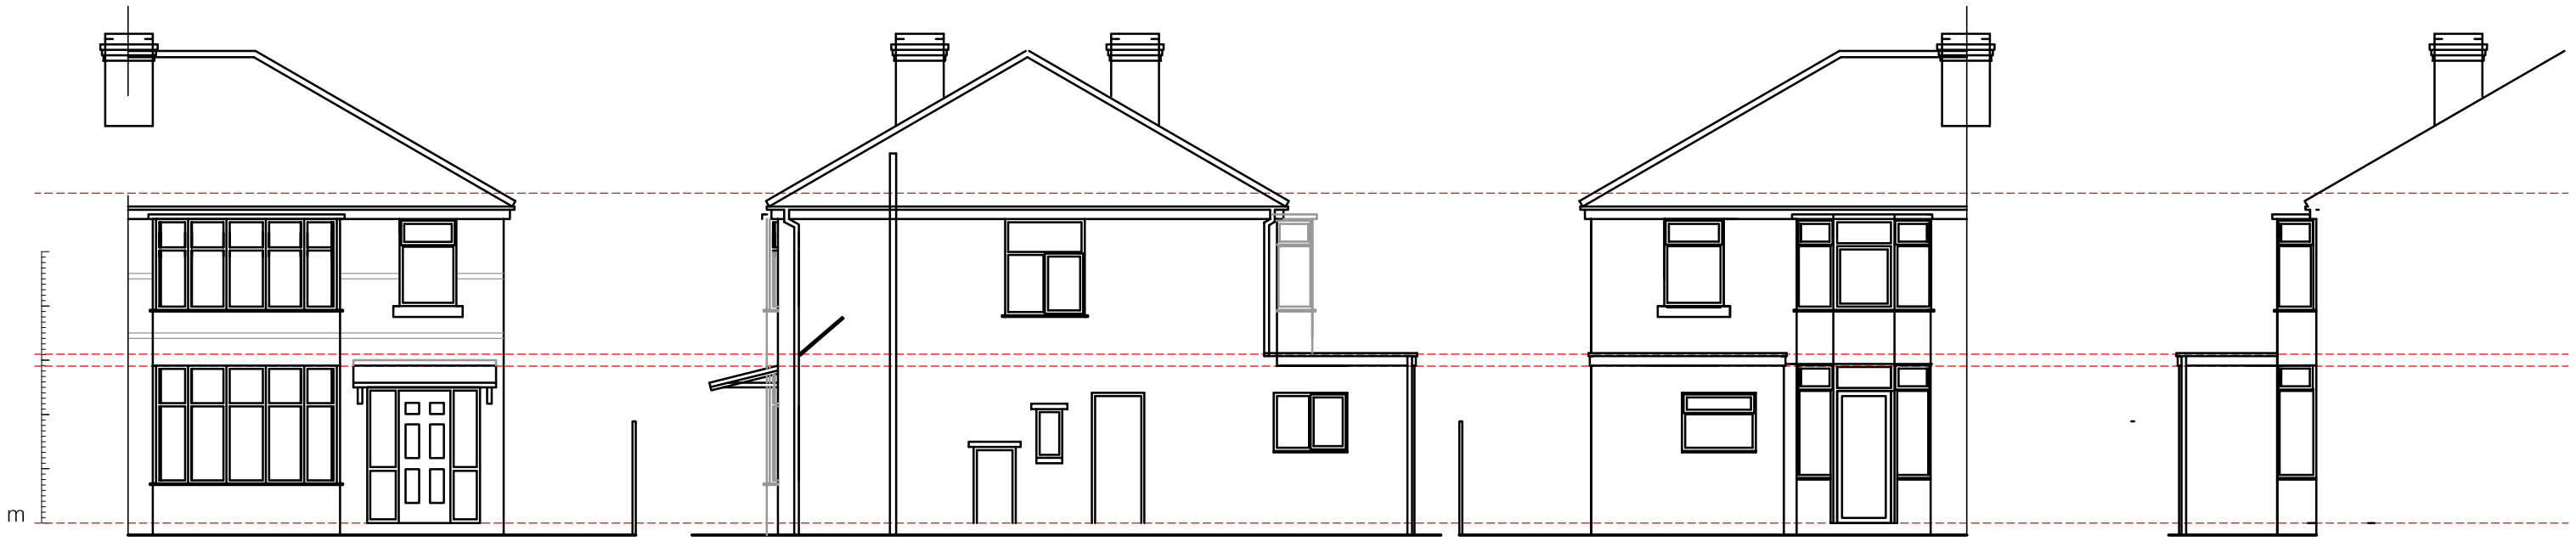

FRONT ELEVATION AS
AS EXISTING

SIDE ELEVATION AS
AS EXISTING

REAR ELEVATION AS
AS EXISTING

SIDE ELEVATION AS
AS EXISTING

Simon R Miles
Chartered Architect
Didsbury
Manchester
T: 07778 137830
E: srmilesarchitect@gmail.com

Do not scale. Contractors must check all dimensions on site before preparing production drawings or commencing any work. This drawing and its design is the copyright of S.R.Miles Ltd and may not be reproduced in any form whatsoever without their prior express written consent.

Revision	Date	Revision note

Notes

0 1 2 3 4 5

Project : 11 Delaine Road Withington

Title : Floor plans and elevations as existing

Drawing number : 21 257 PL100 **Issue :**

Client : Mr S Muszynski

Scale : 100@A3

Date : 09.03.2021

CAD Ref : 21 257

Drawn by : SRM

SRM
Simon R Miles BA Hons Dip Arch RIBA
Chartered Architect