


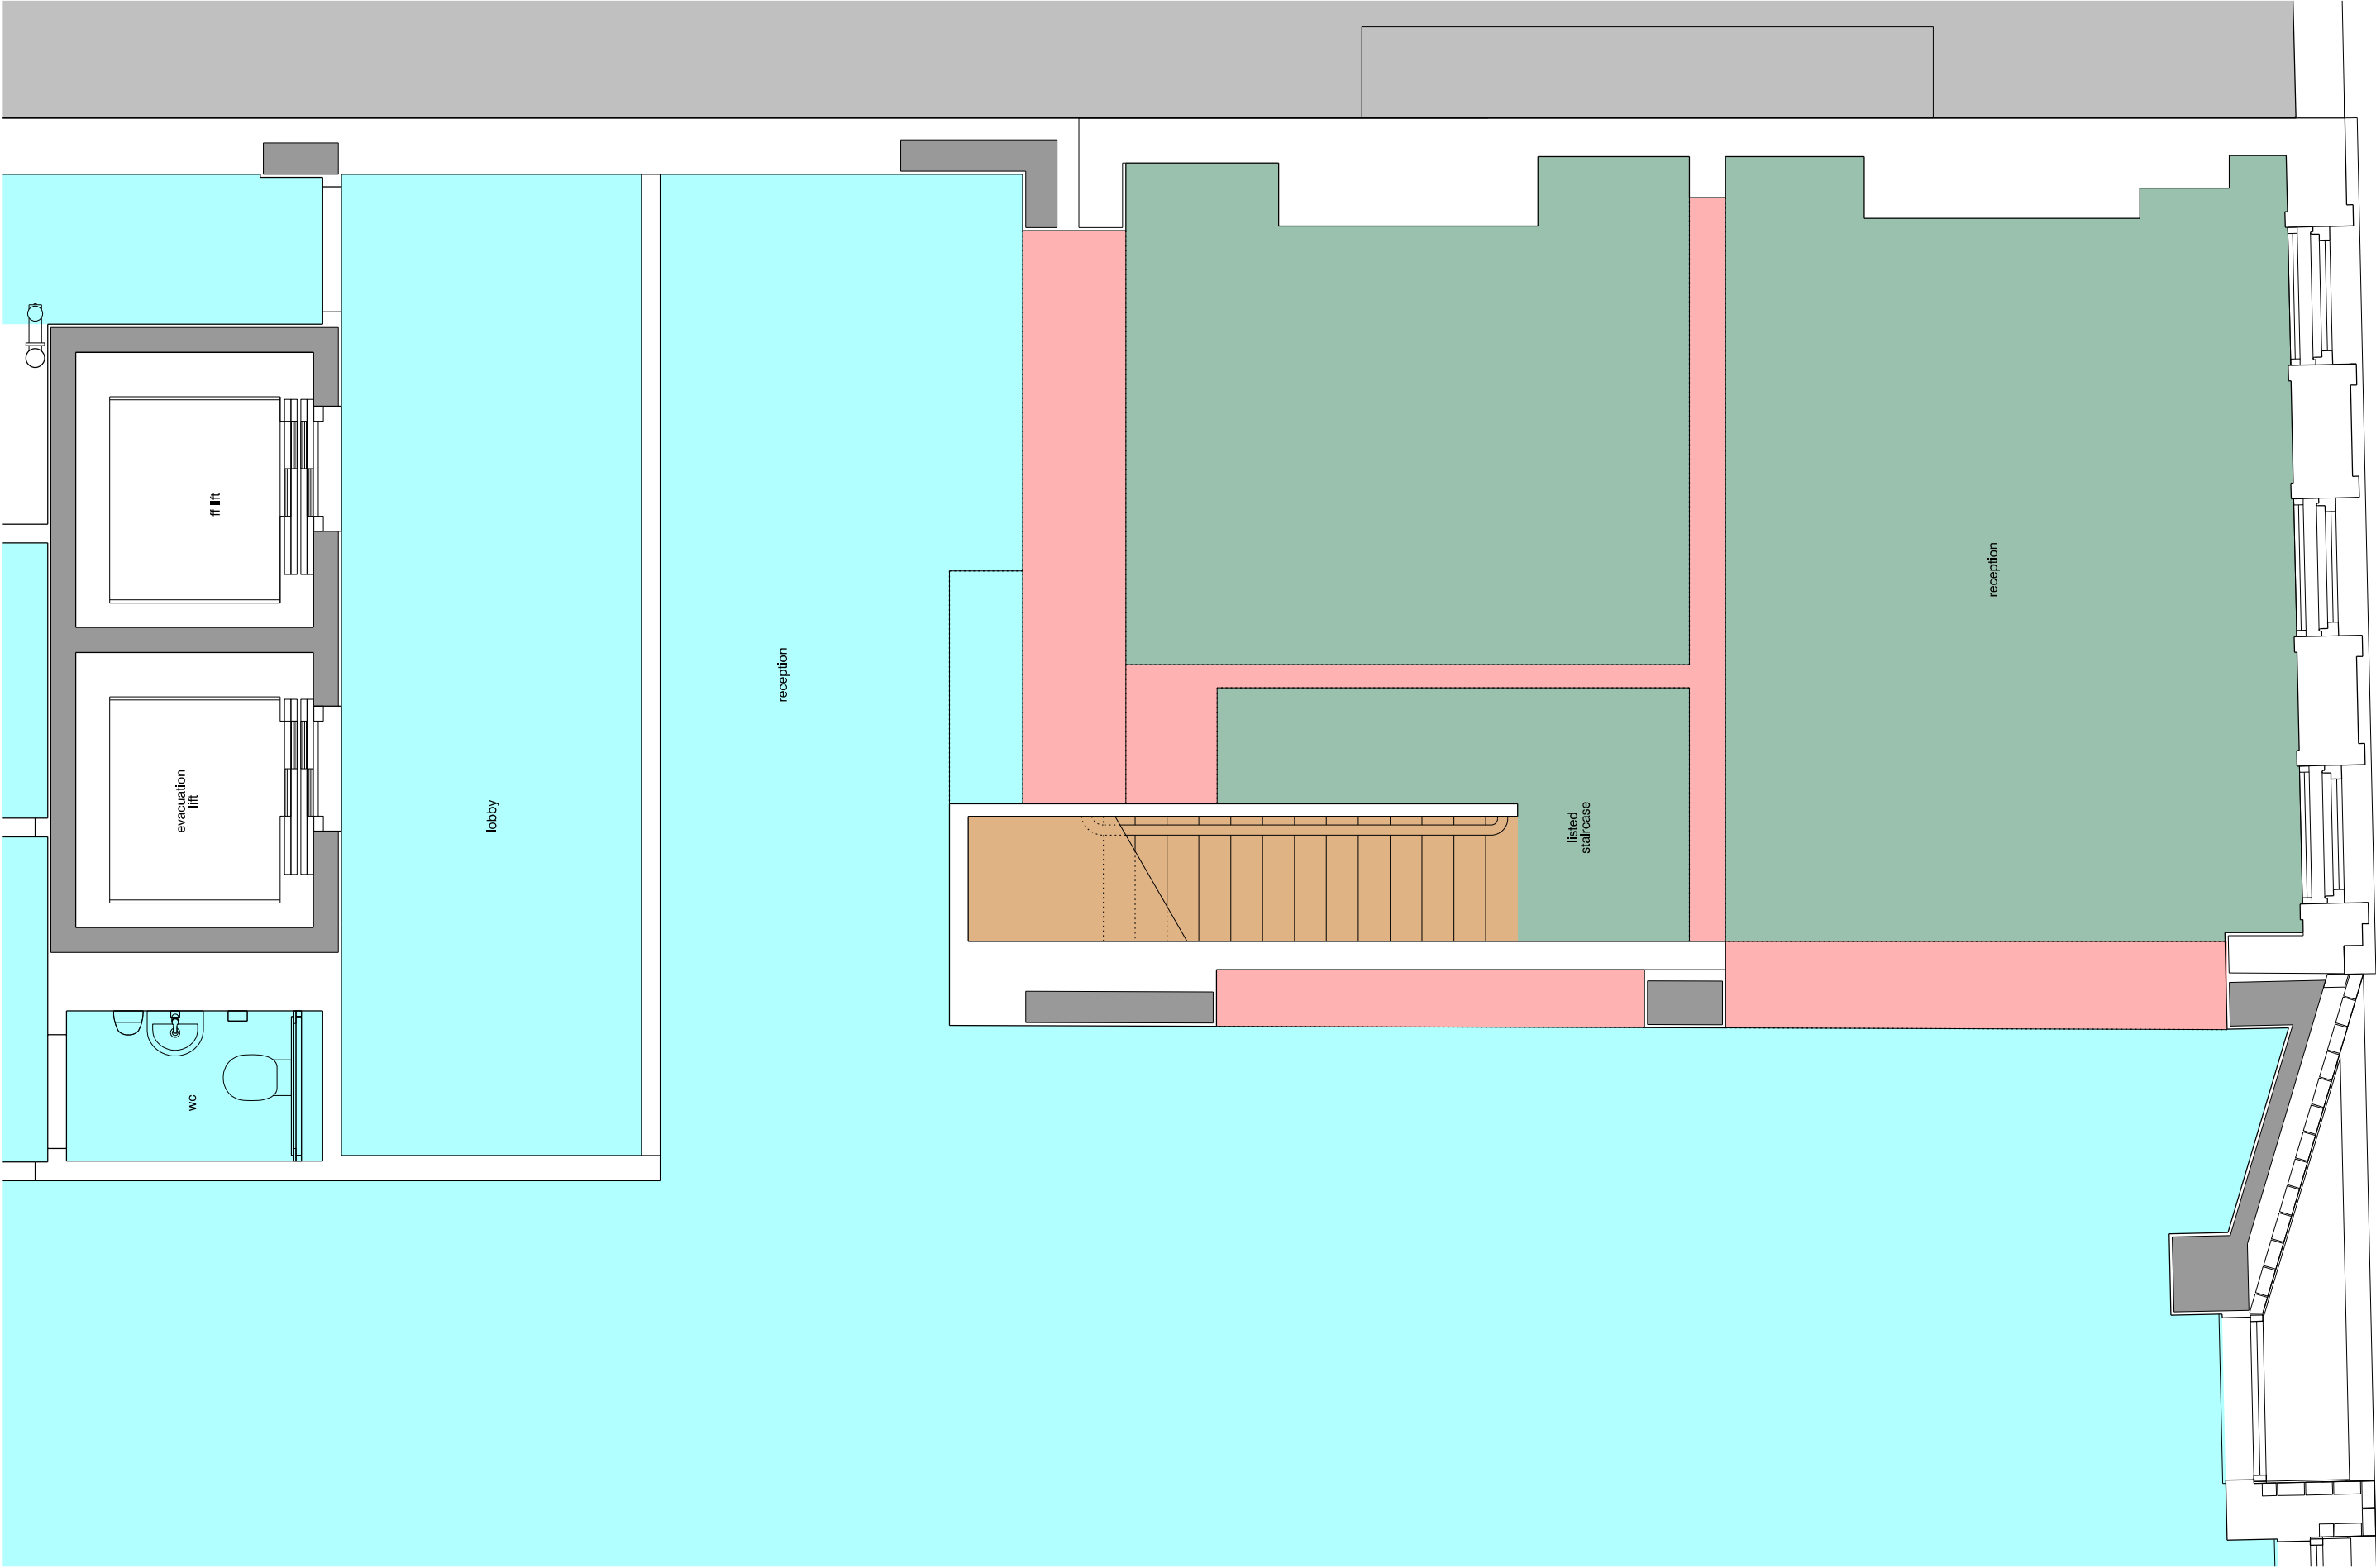

revision: P01
date: 2021.02.05
note: preliminary first issue

structural beams required for stability encased in f.r. plasterboard
fire rated plasterboard ceiling and acoustic insulation over existing timber ceiling
exposed concrete soffit with acoustic insulation as required
plasterboard ceiling and associated downstands
lay-in suspended suspended ceiling tiles with plasterboard margins
lay-in suspended suspended ceiling tiles
original plaster ceiling and cornices (where intact) repaired as necessary and painted
existing timber soffit of existing stair repaired and painted
new plasterboard ceiling concealing but retaining existing plaster ceiling and cornices
new conservation skylight

all finishes subject to change to adhere to hotelier's brand standard
extent of original cornice to be determined following future site soft-strip

project
43-47 piccadilly, manchester
job no.
7422
title
proposed town house 1st floor ceiling plan
scale
1:50 @ A3
drawing no.
7546-al(04)0112

stephenson hamilton risley
STUDIO

3 riverside mews
4 commercial street
manchester, M15 4RQ
www.shr.studio
mail@shr.studio
0161 832 0244