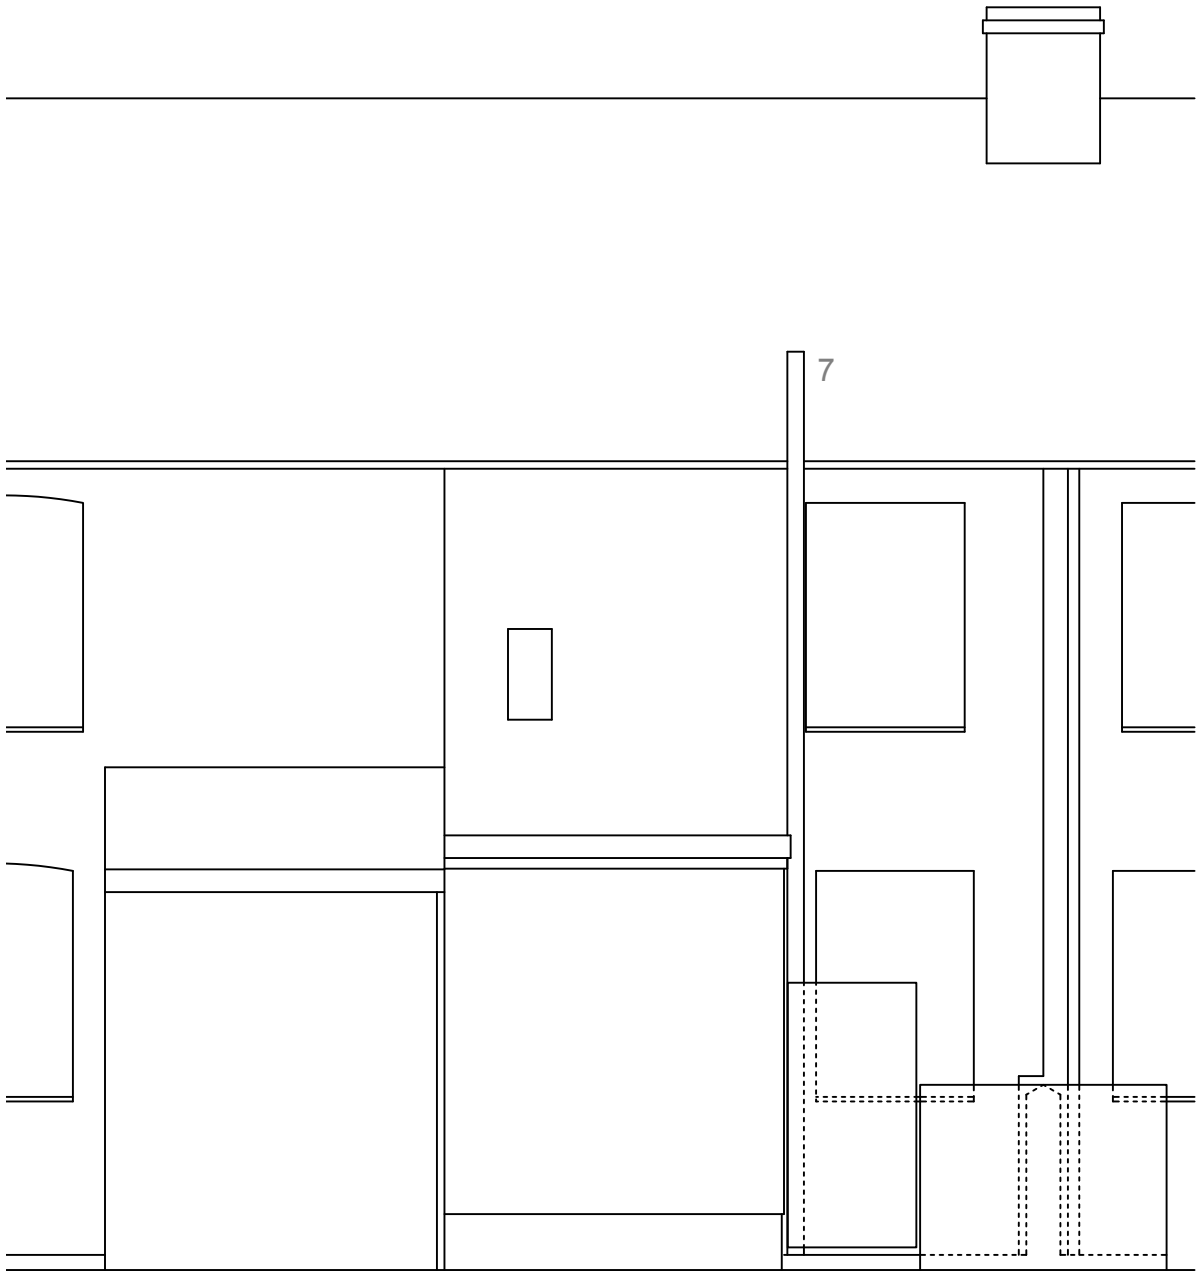

rear elevation as existing

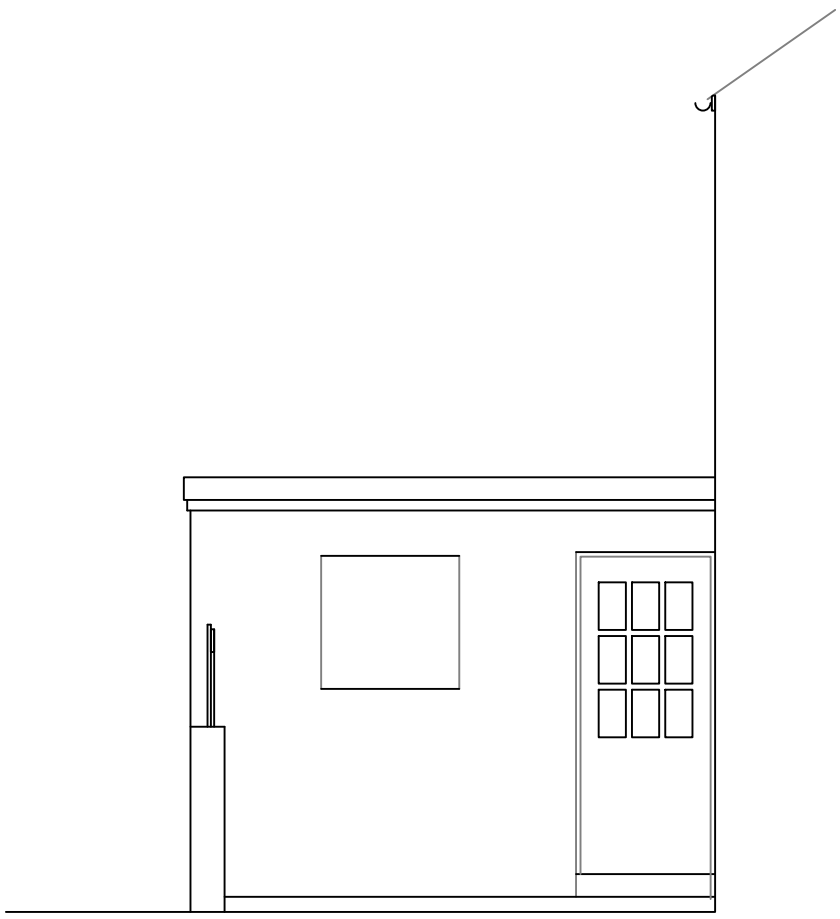

side elevation as existing

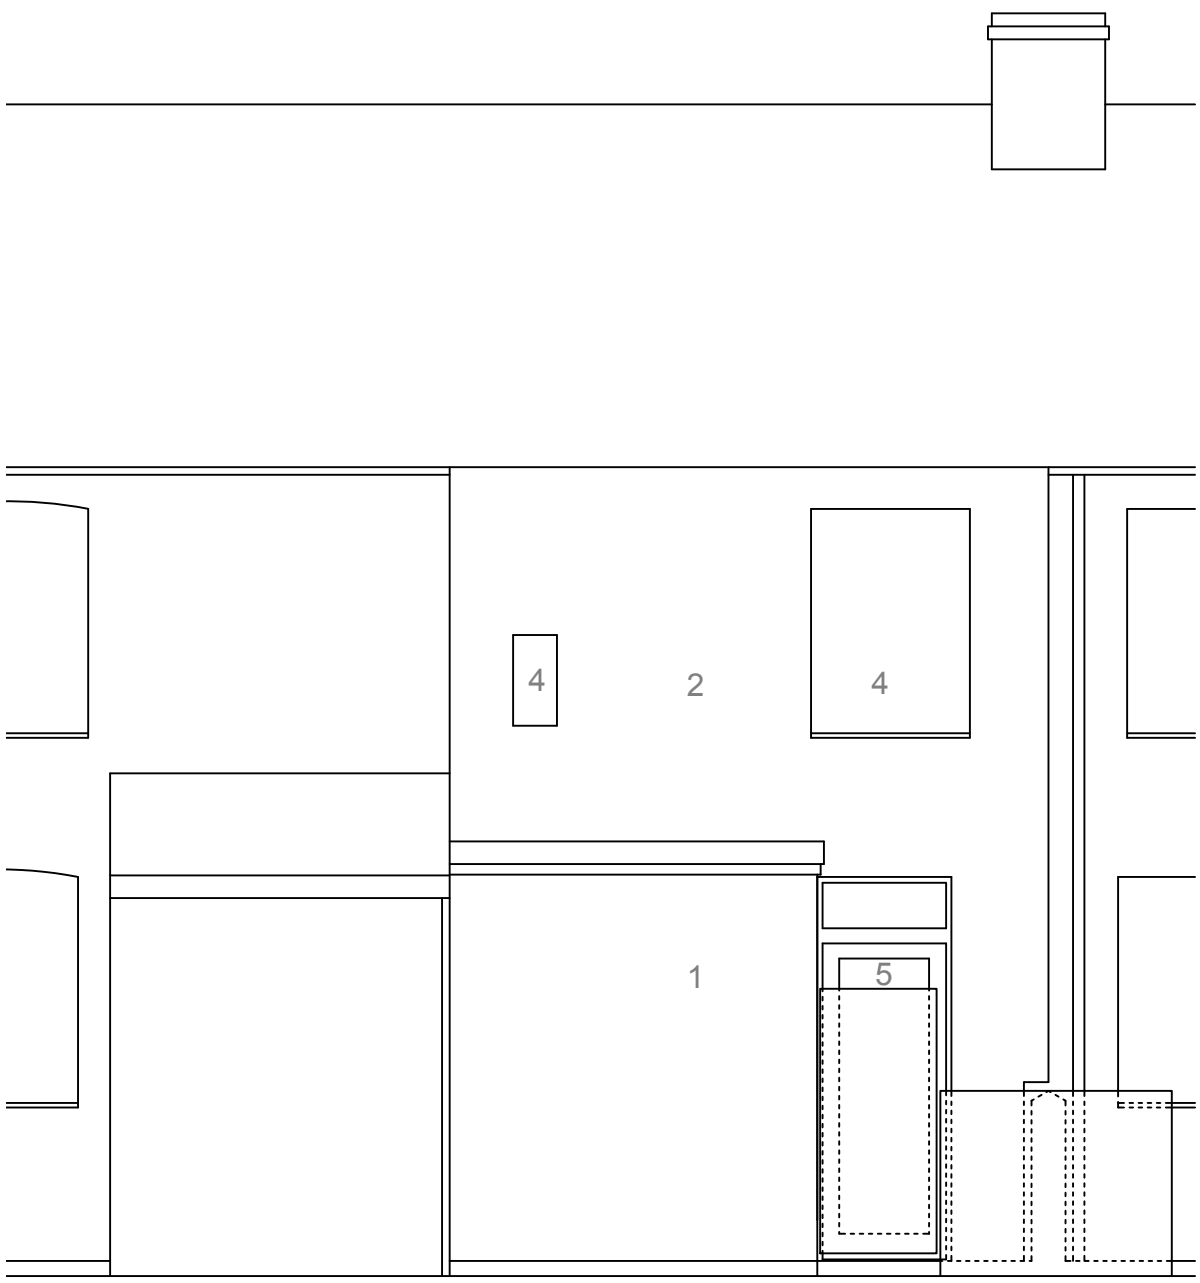

rear elevations as proposed

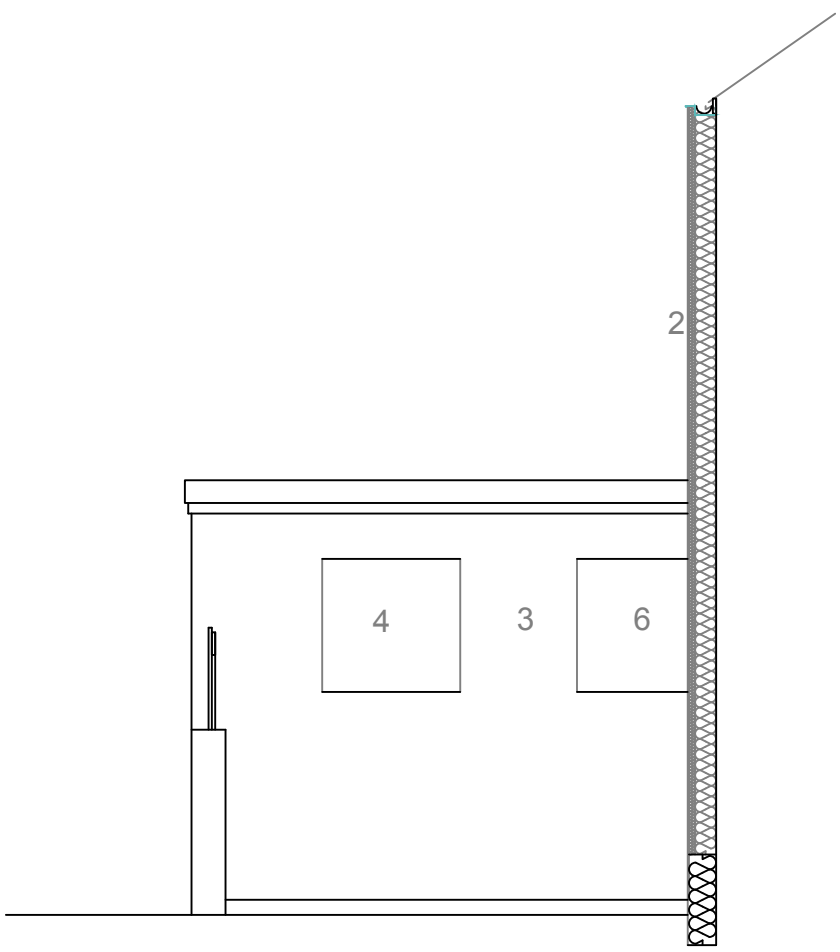

side elevations as proposed

1- New EWI - no protrusion beyond current building line
2- New EWI - 175mm protrusion beyond current building line
3- New EWI - 100mm protrusion beyond current building line
4- existing windows to be replaced
5- New door replacing existing window
6- New window replacing existing door
7- soilstack to be removed

0 1 2

3 corkland road, manchester, m21 8up | tel: 07976 793 795 |e-mail: charlie@red.coop | www:red.coop

project: crossland road drawing: rear elevations

drawing no:050-006 rev:a [6.5.21] date:30.3.21 scale:1:20

this drawing is the copyright of the designer and must not be reproduced or used without written permission