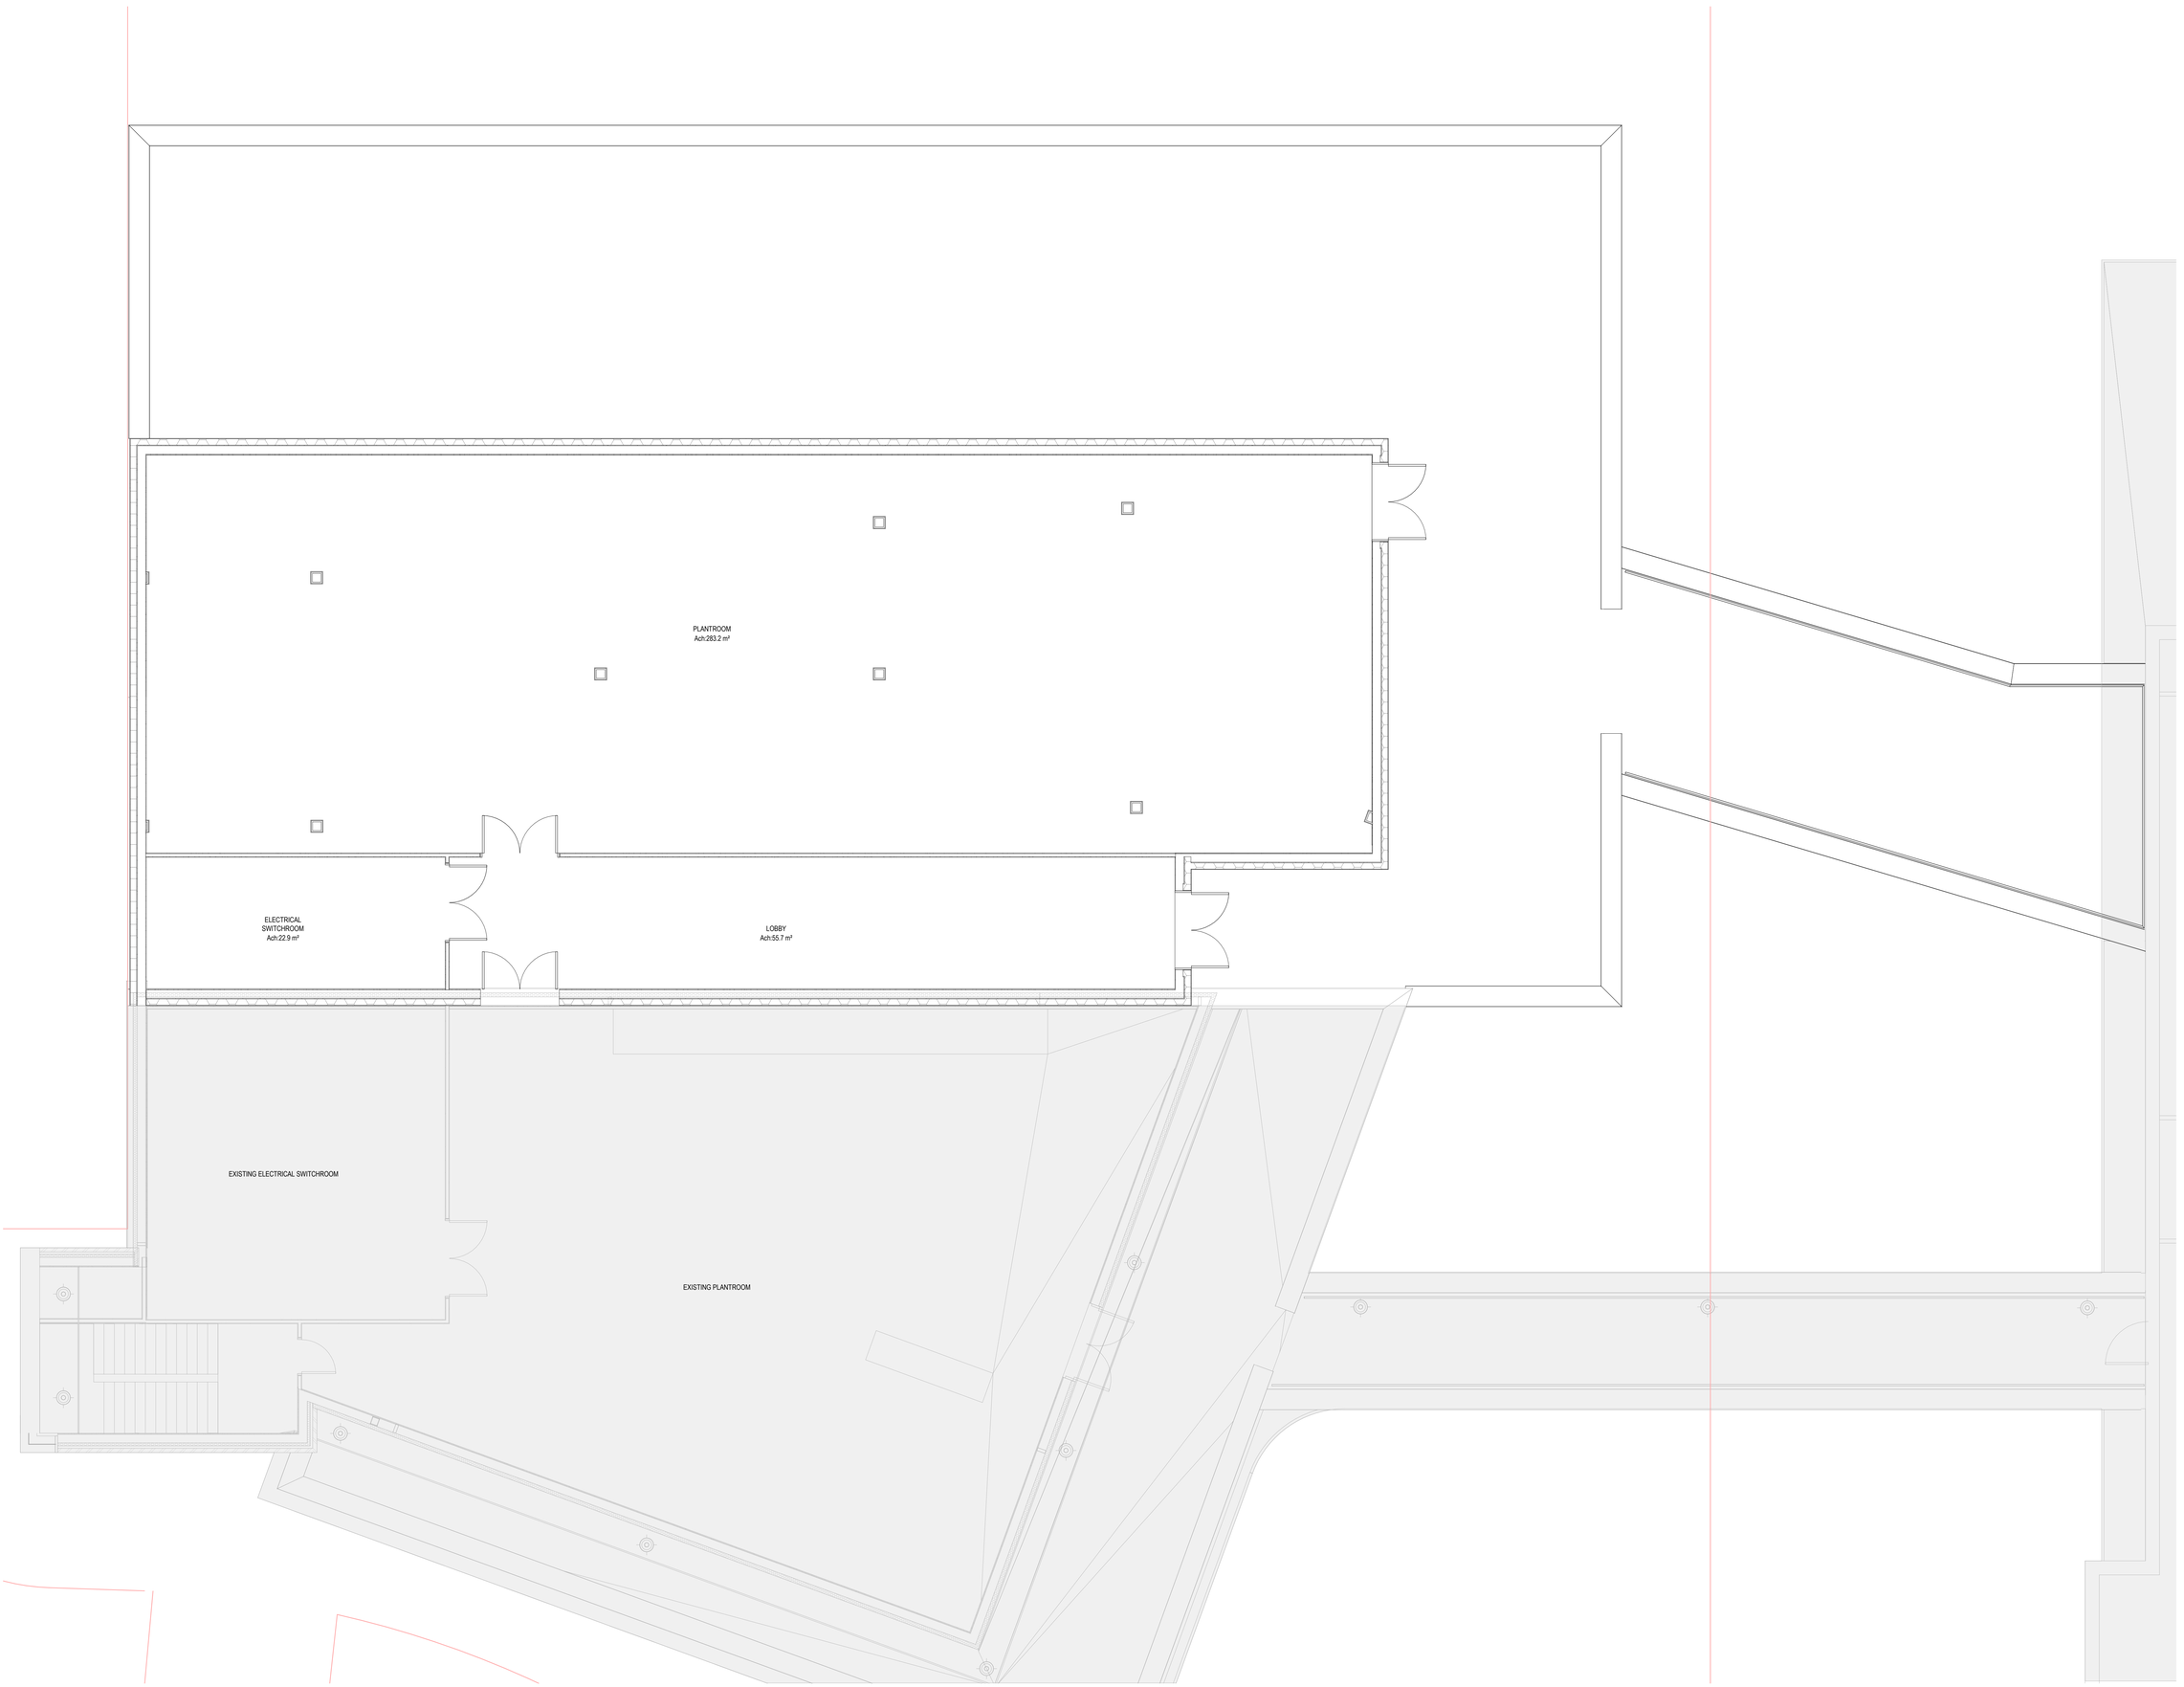


Notes:
- This drawing is copyright.
- Do not scale dimensions from this drawing.
- This drawing is to be read in conjunction with all other relevant drawings.
- All discrepancies on this drawing are to be reported to the architect.
- Do not modify any element of this drawing.
- Use drawing only for purpose(s) issued.
- This drawing may contain colour.


North Point

Scale Bar

0 0.5m 1.5m 2.5m

Scale: 1:50

Key Plan

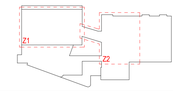

Hazard	HAZ-xx
1	To warn of significant hazards or information that is unusual To be read in conjunction with all other consultant's information Refer to CDM Schedule XXXX-IBI-RB-XX-SH-A-200-XXXX

The following external model files are included within this drawing:

Rev	Date	Revison Notes	Drawn	Review

Logos

[INSERT CLIENT / CONTRACTOR LOGO OR NAME HERE (IF REQUIRED)]

IBI
Intelligence
Buildings
Infrastructure
www.ibigroup.com

Project
WYTHENSHAWE HOSPITAL ED;
ADDITIONAL THEATRES

Drawing Title
PROPOSED PLANT ROOM LAYOUT

Job Number	Date	Security Classification	Drawn By
124278	13/11/2020		BL
Scale@A0	Purpose		Reviewed By
1 : 50	PLANNING		MH
Drawing Number		Revision	Suitability
124278-IBI-01-01-PL-A-200-0002			