



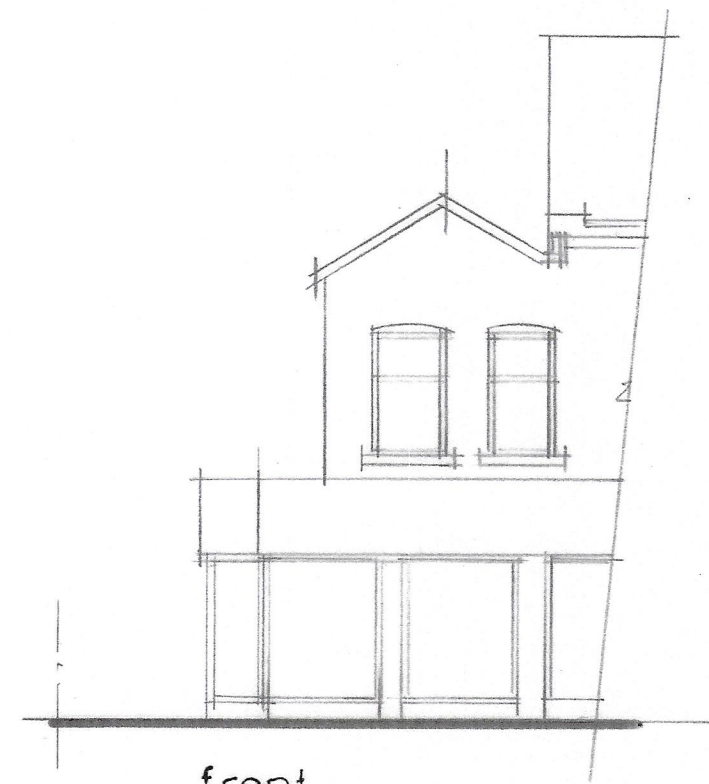


front

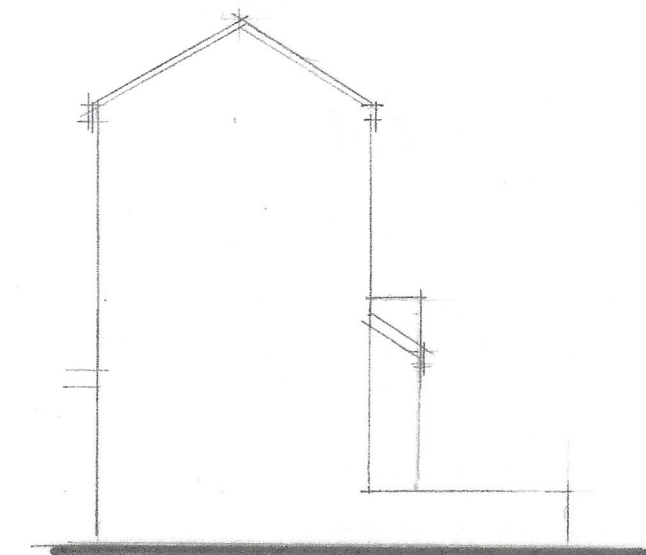

side



rear

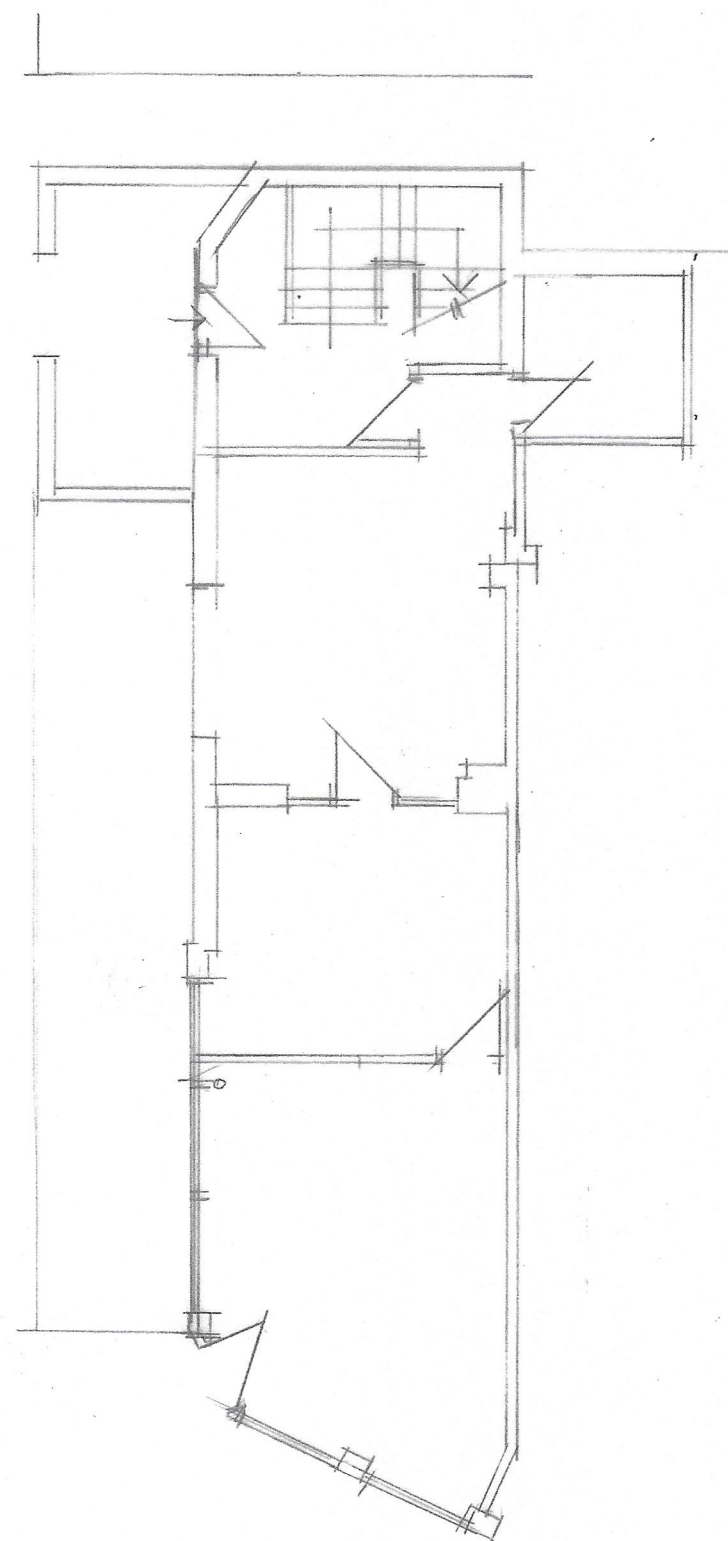

GROUND

CLIENT
MR A ALI
787 STOCKPORT ROAD
LEVENSHULME M19 3DL

JOB TITLE
PROPOSED EXTENSION

DRG. TITLE
PLAN AND ELEVATIONS
AS EXISTING

**HOLBOROW +
ORMESHER**
Limited
**architectural &
interior design**

Station House
Adams Hill
Knutsford
Cheshire WA16 6DN
telephone : 01565 652275
fax : 01565 750501

ISSUE	ORIGINAL	1	2	3	4	5	6	7
REVISION								
DATE								
DRAWN								
CHECKED								
APPROVED								
SCALE	1:100 at A2							
DRAWING NUMBER	2166/21/01							