



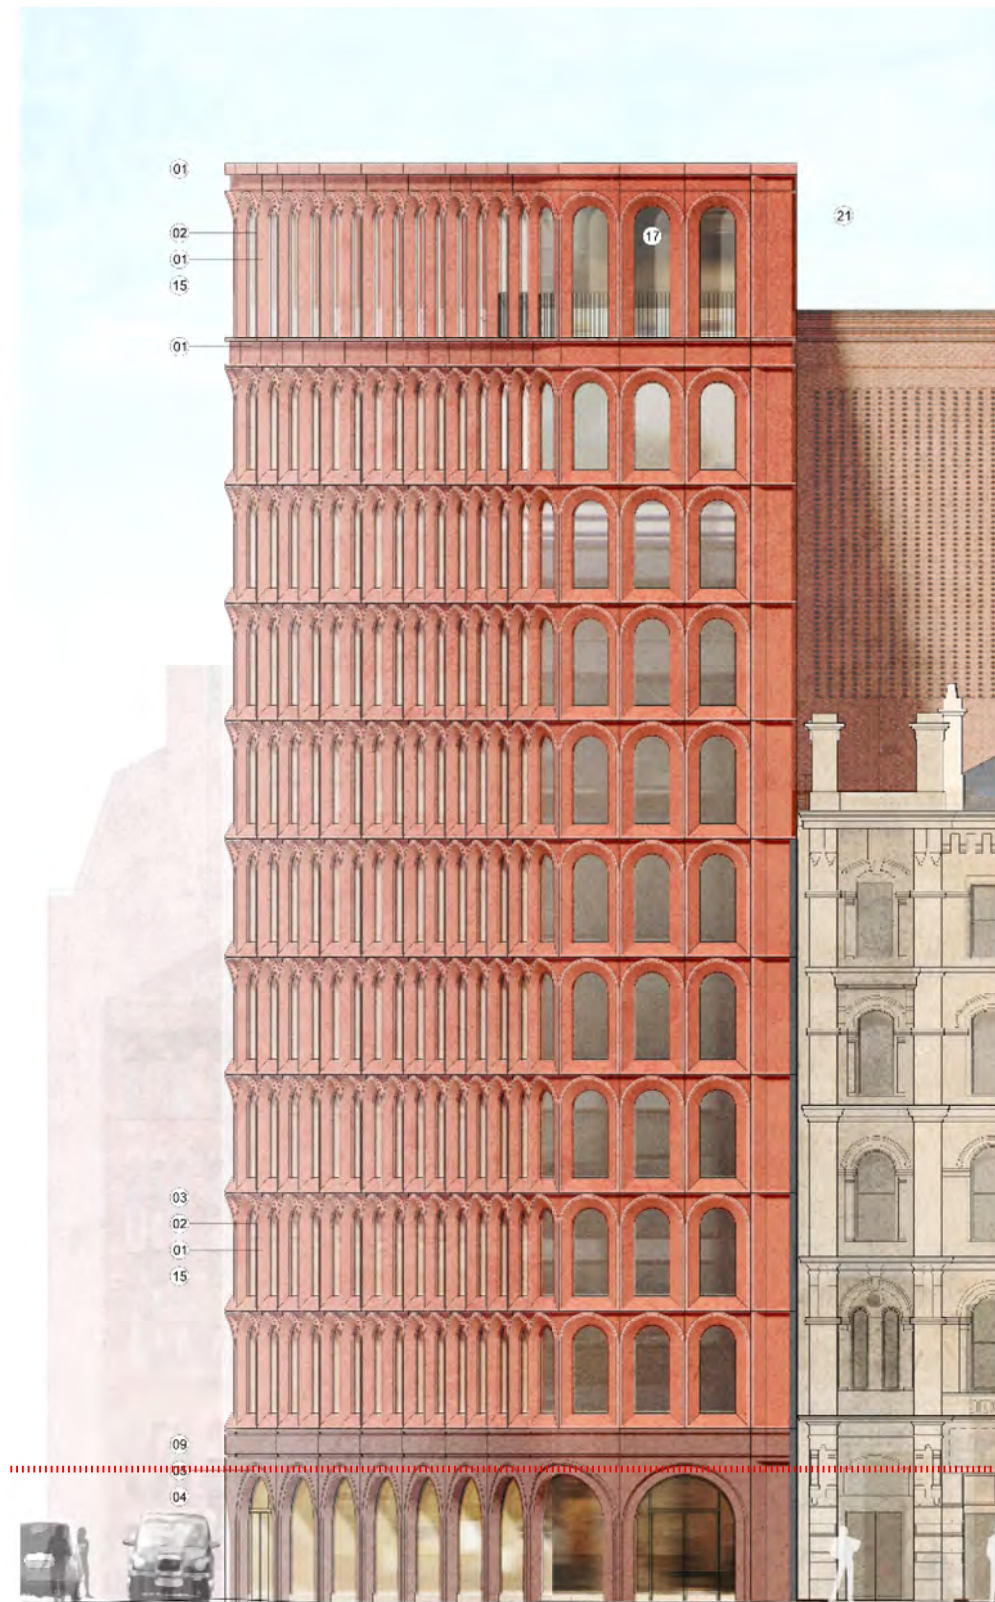


67 Piccadilly, Manchester by Fielden Clegg

revision: date: note:
P01 2021.01.12 preliminary first issue
P02 2021.04.28 amended following pre-app with MCC on 10th March

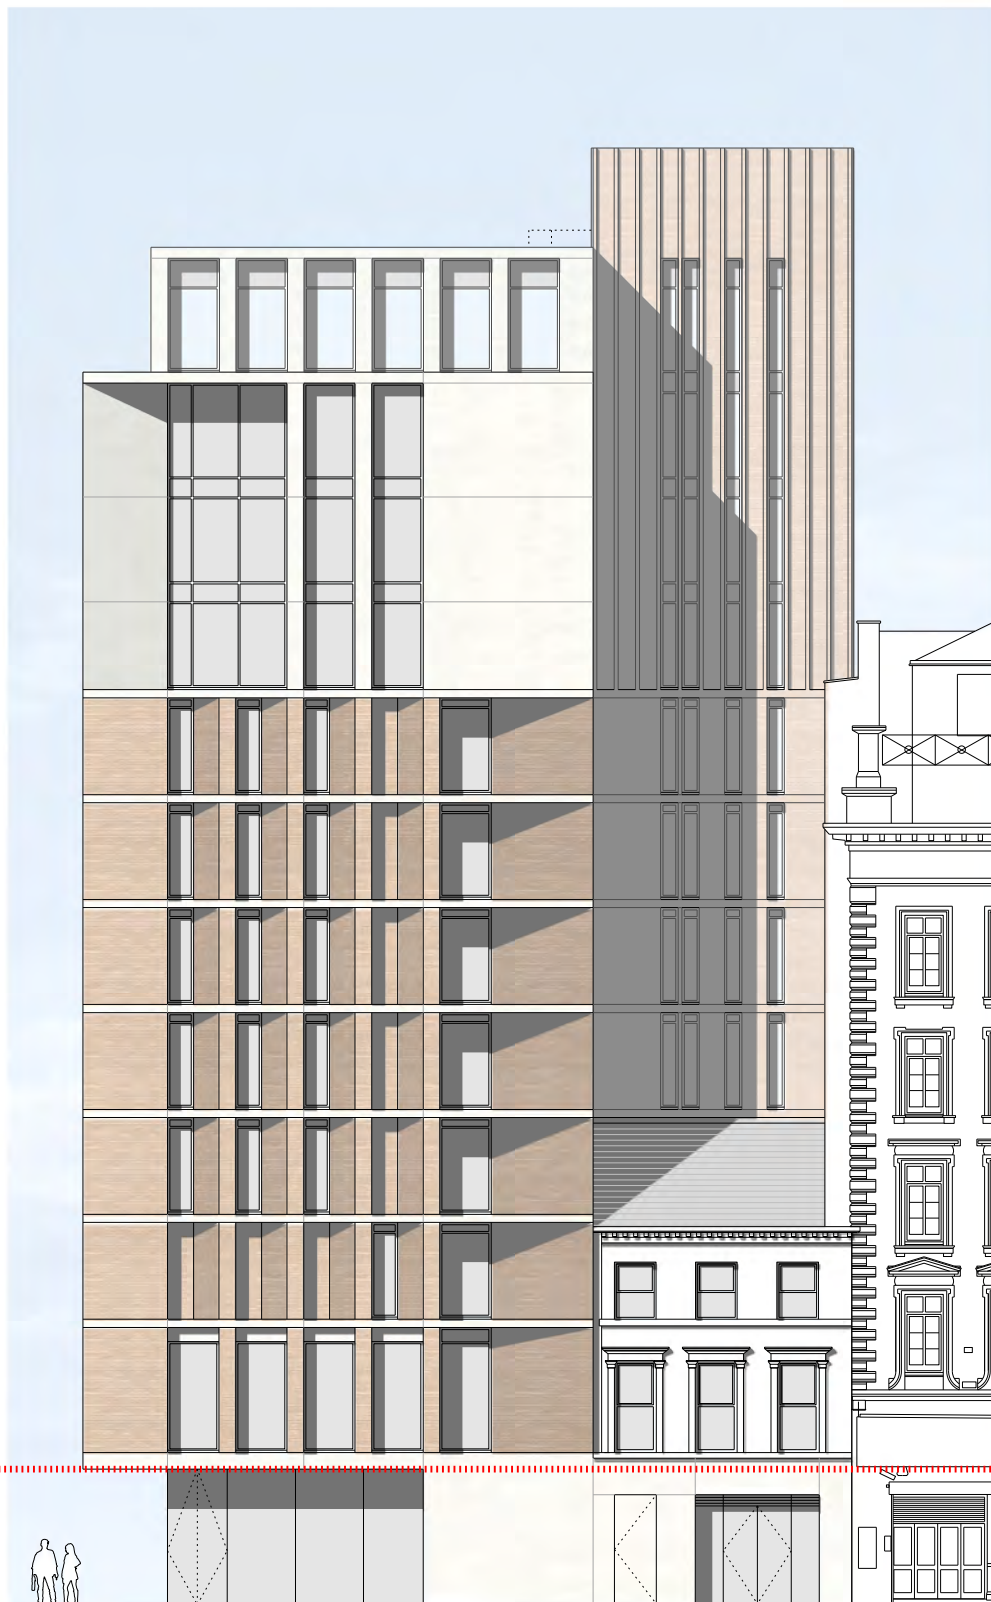

43 - 47 Piccadilly, Manchester by Stephenson Studio

Note:
The height of the proposed designs of 67 Piccadilly and 43-47 Piccadilly are almost identical, as is the height of the ground floor glazing. Therefore, the proportion of the height of the ground floor glazing relative to building height is consistent for both buildings. In contrast, the 1 Adair Street building is considerably taller and has a smaller height of ground floor glazing. Proportionally, the Adair Street project has a smaller ration of glazing to the building height that either of the buildings at 67 Piccadilly and 43-47 Piccadilly.

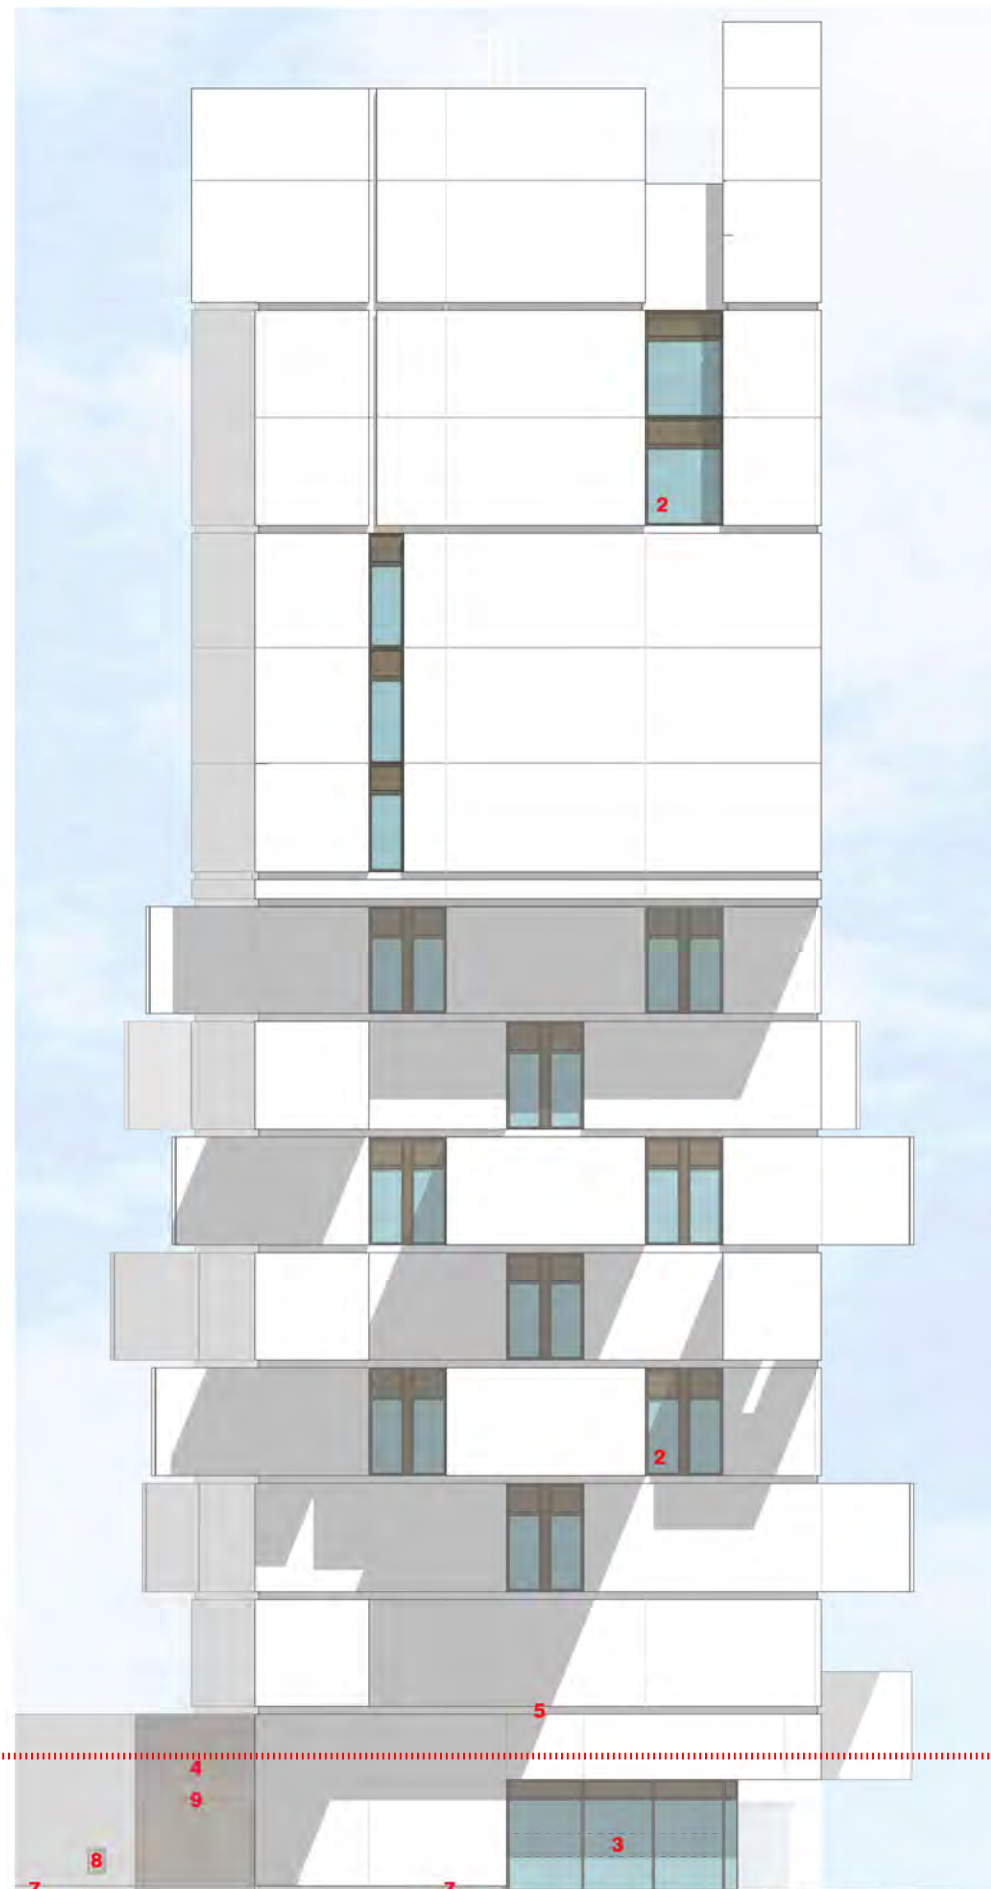

1 Adair Street, Manchester by Stephenson Studio

project
43-47 piccadilly, manchester
job no.
7422
title
comparison with other buildings of ground floor glazing height
scale
1:200 @ A3
drawing no.
7546-al(04)0041

stephenson hamilton risley
STUDIO

3 riverside mews
4 commercial street
manchester, M15 4RQ
www.shr.studio
mail@shr.studio
0161 832 0244