
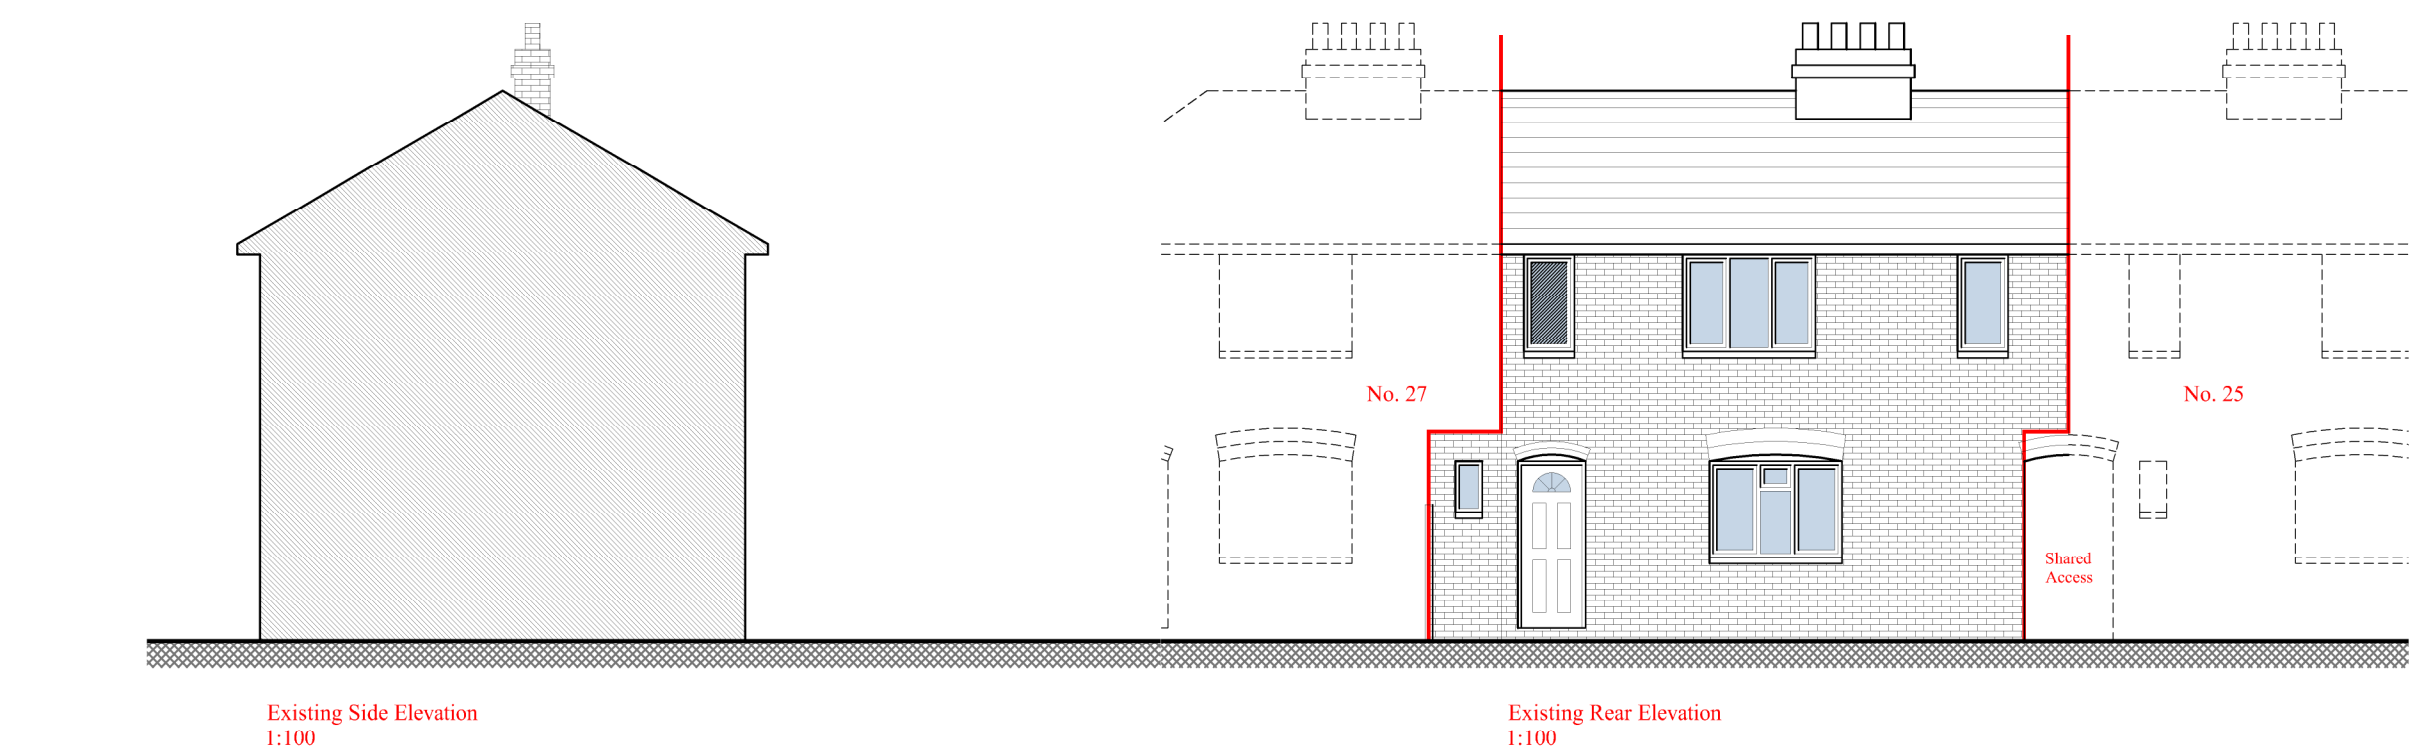
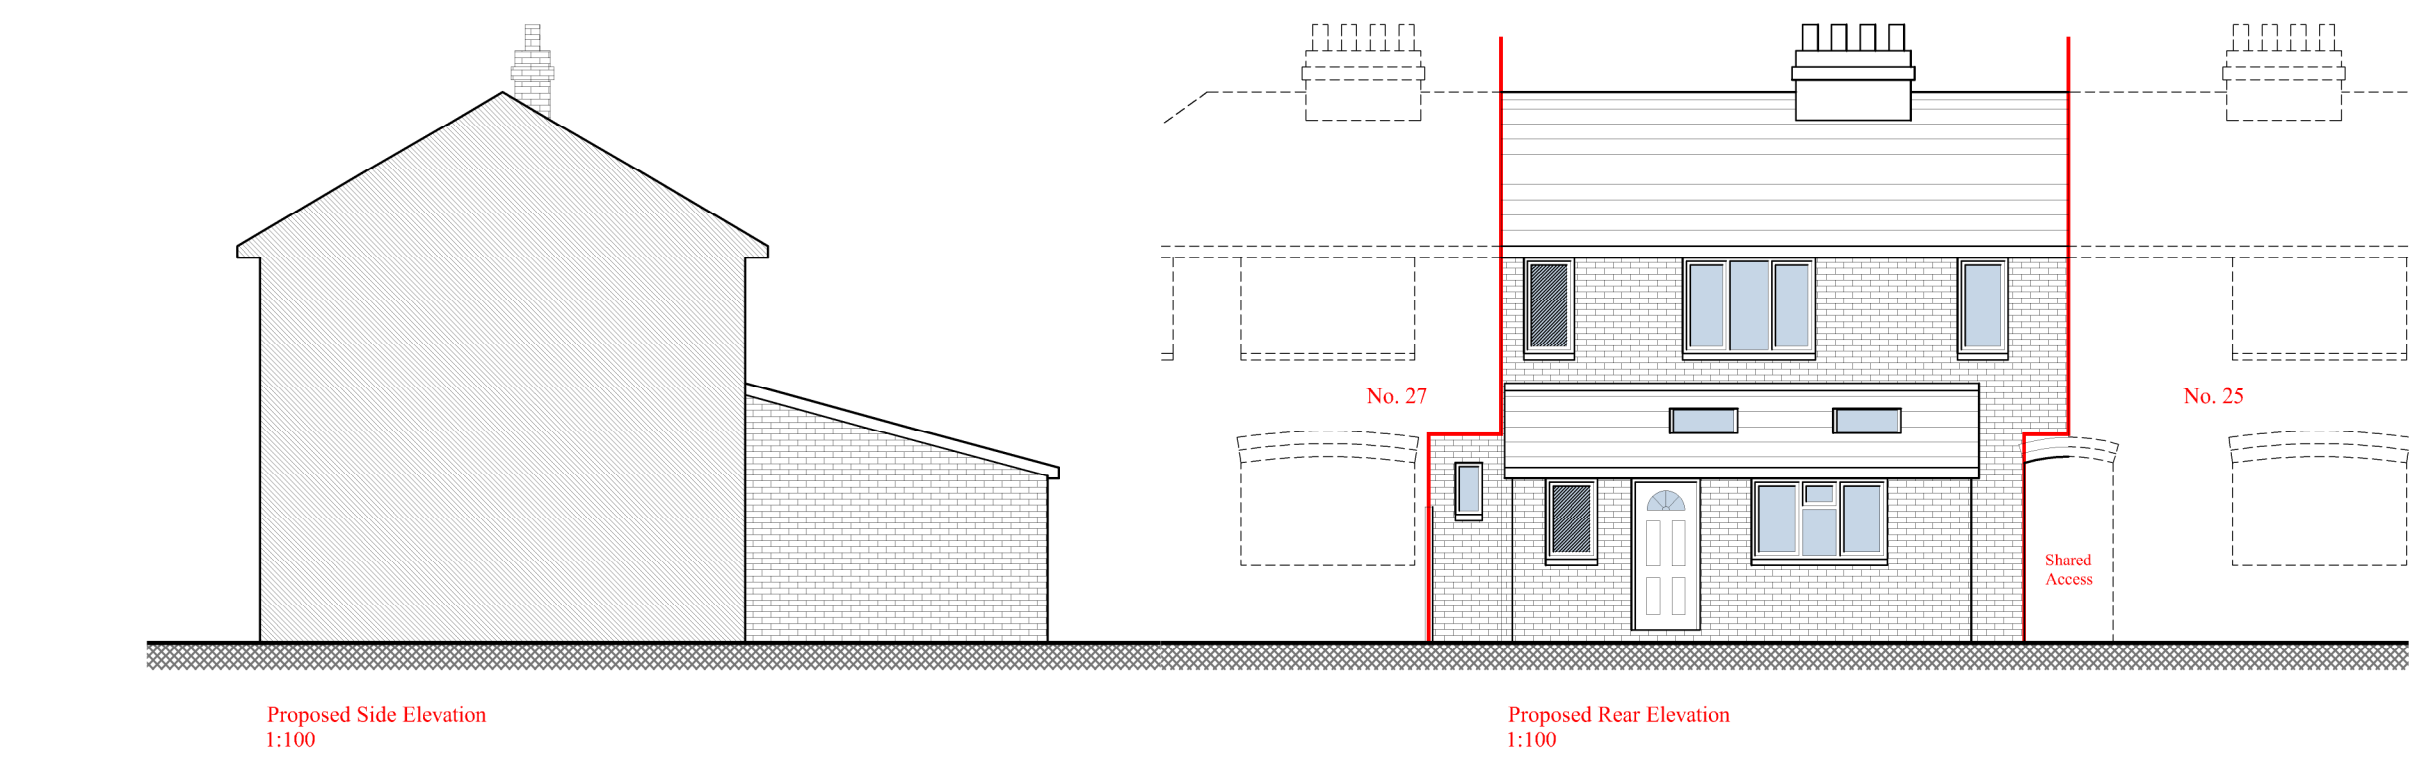
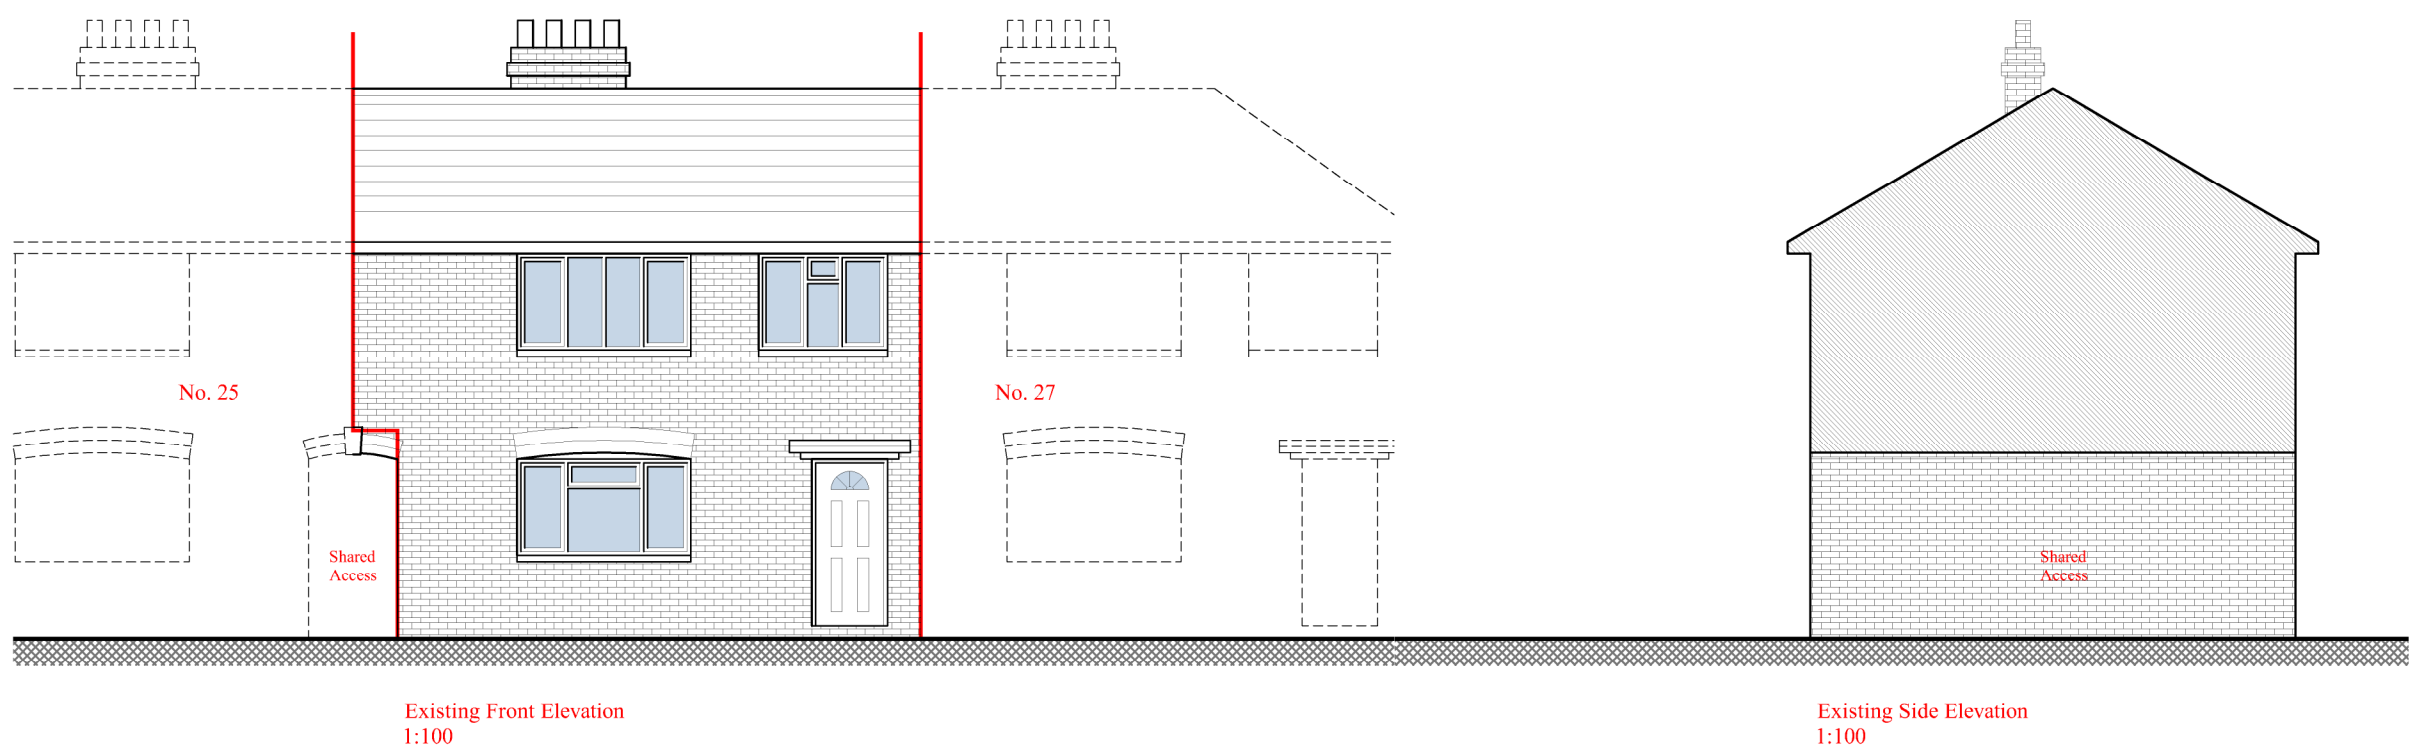
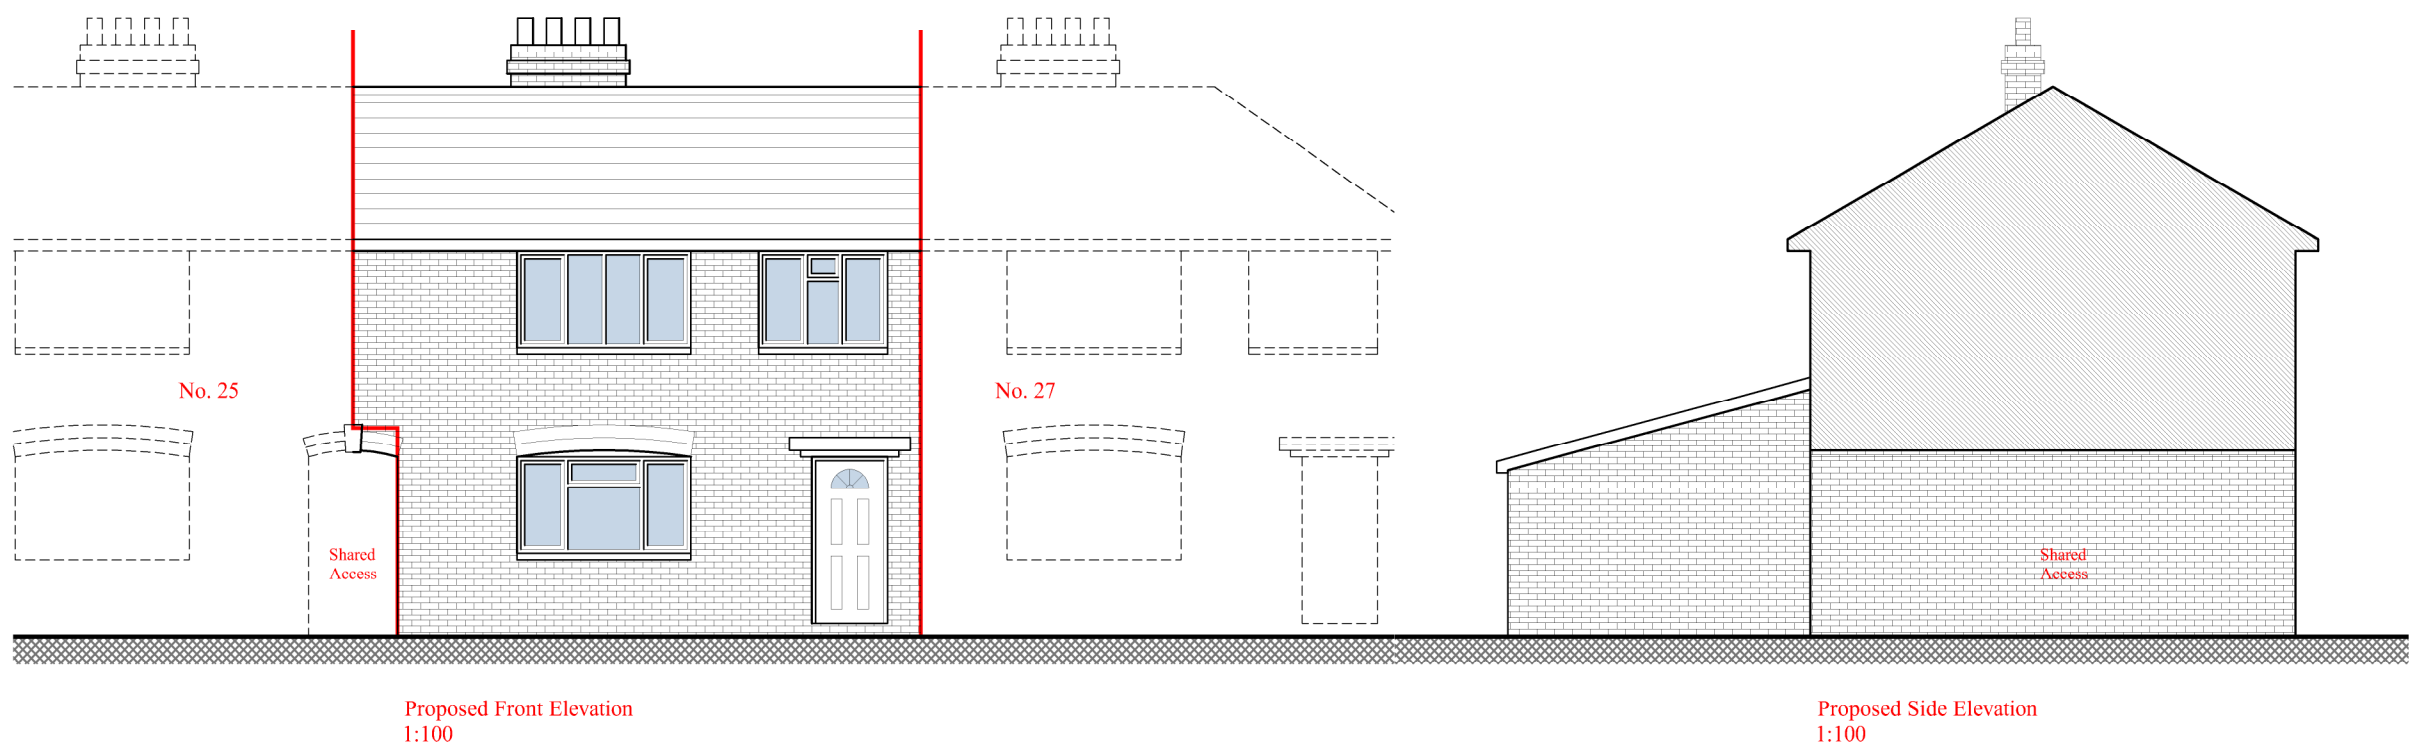
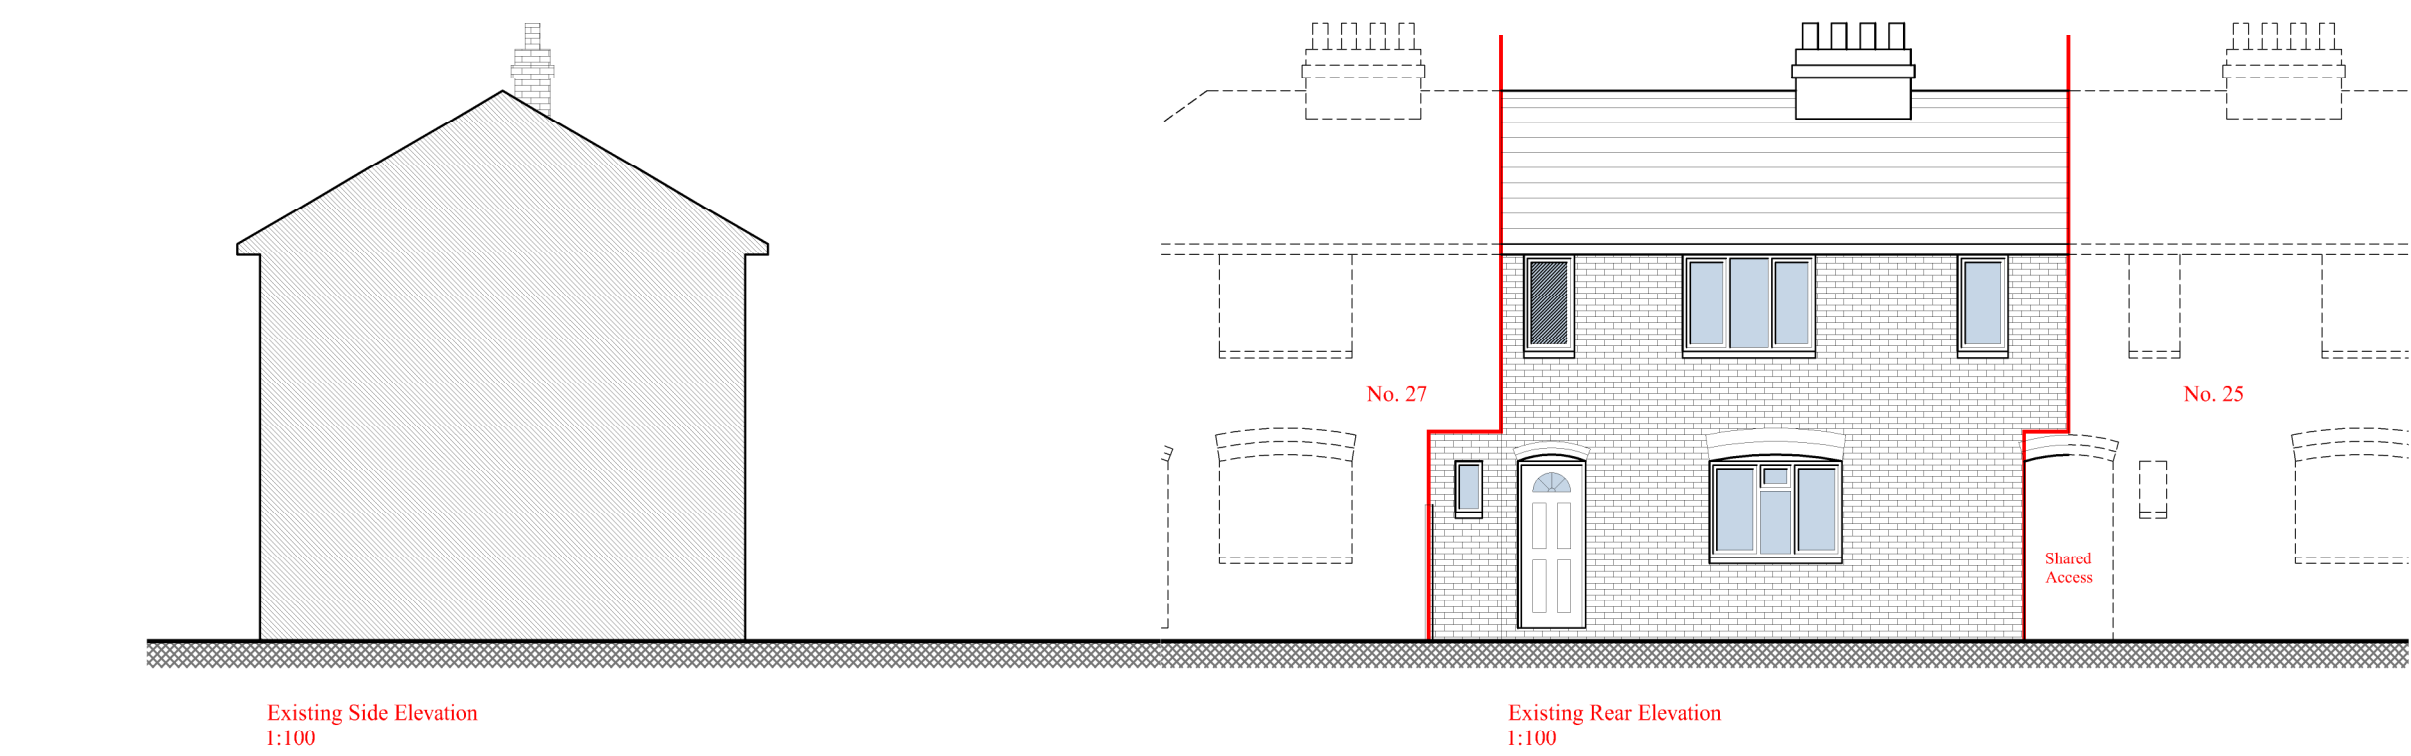
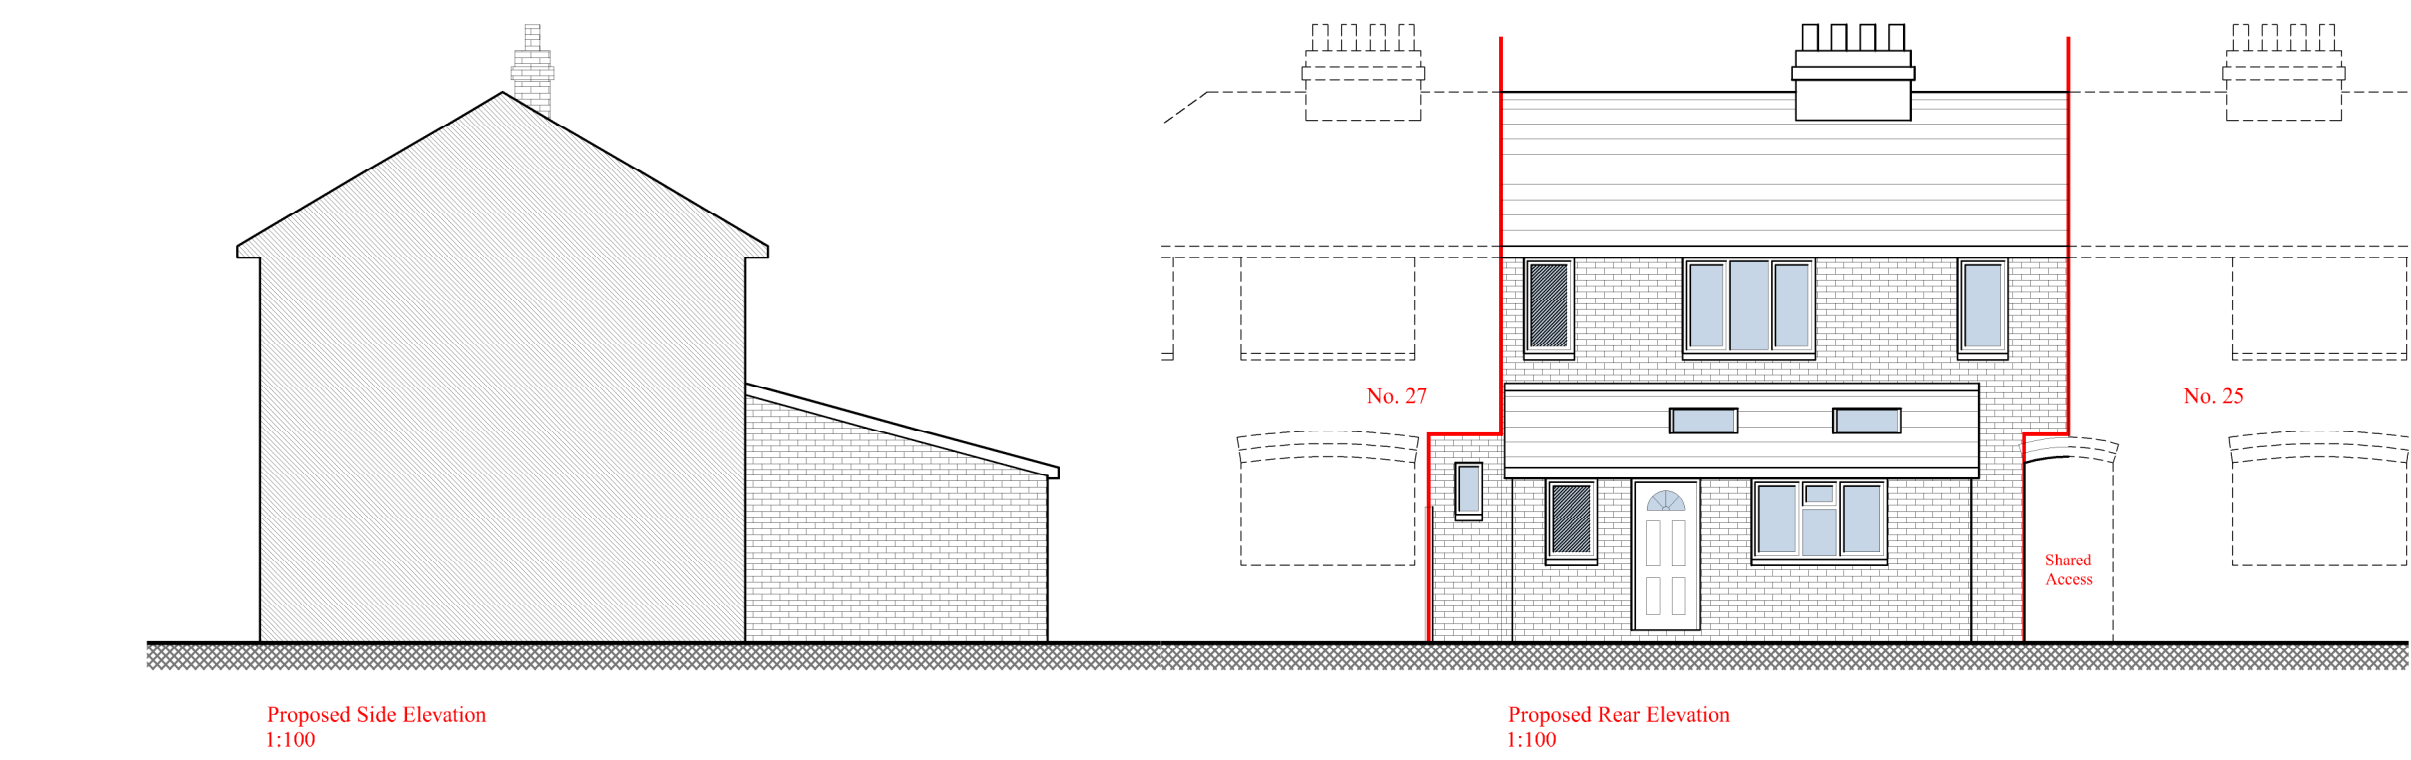
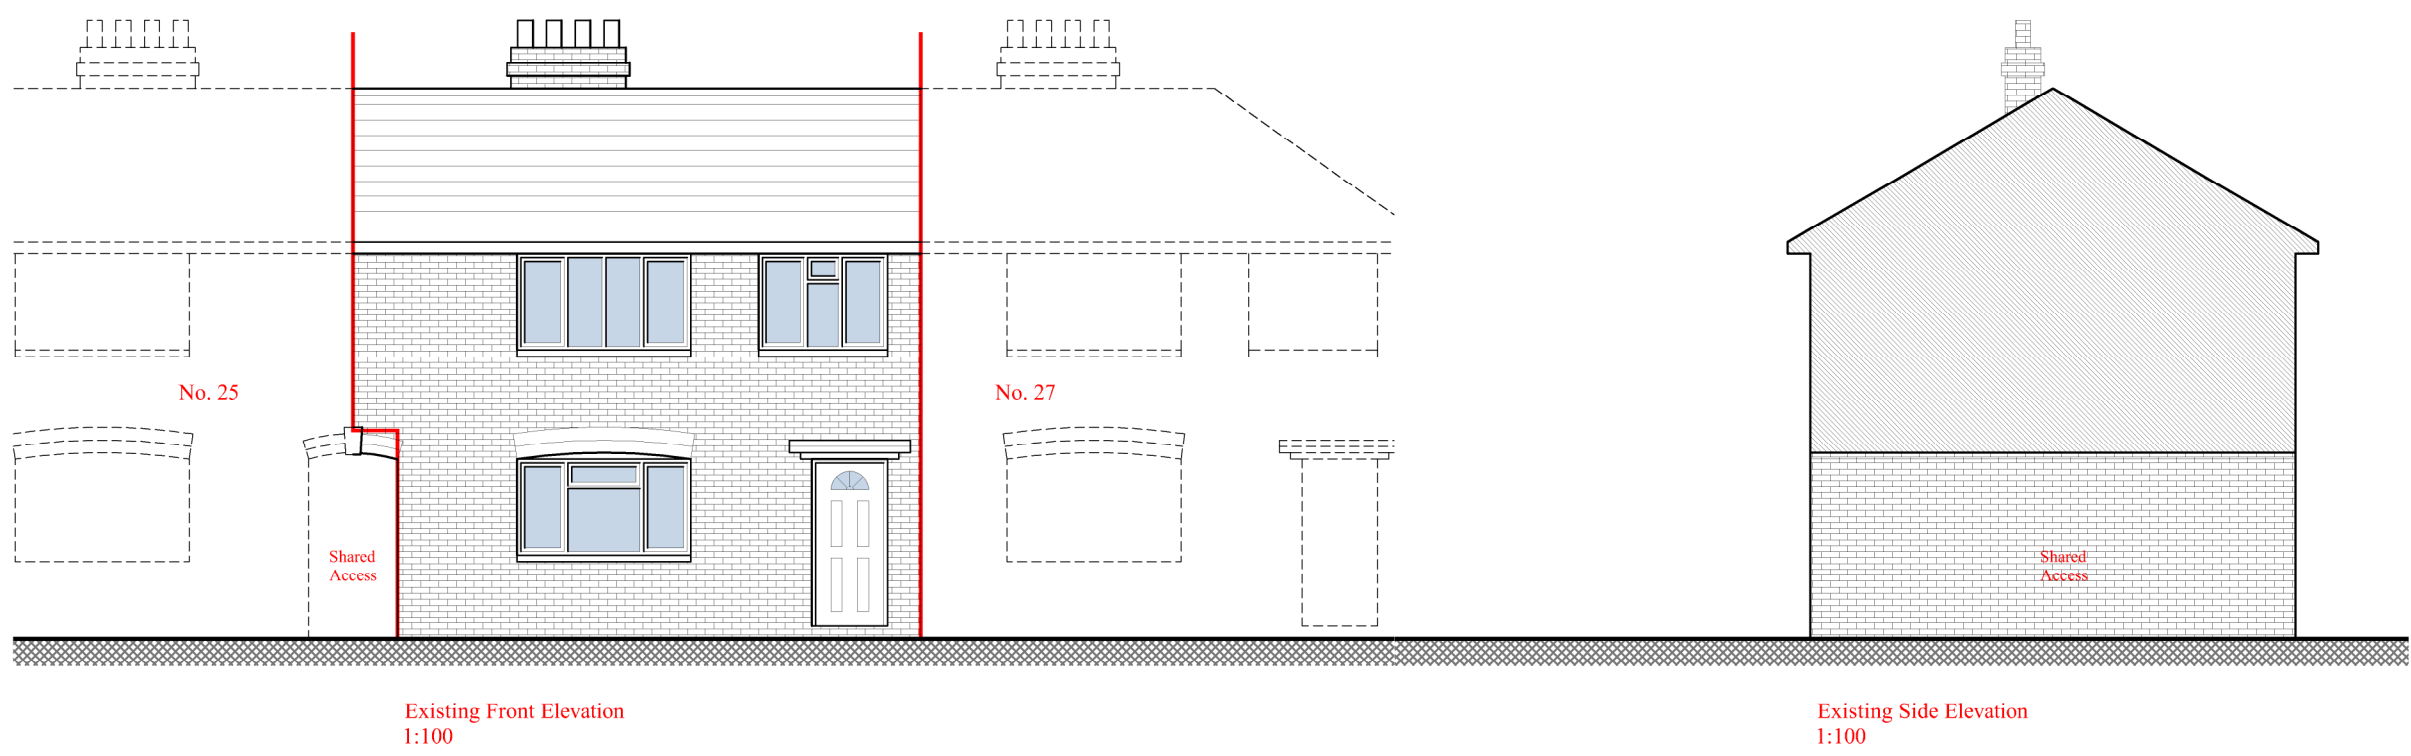
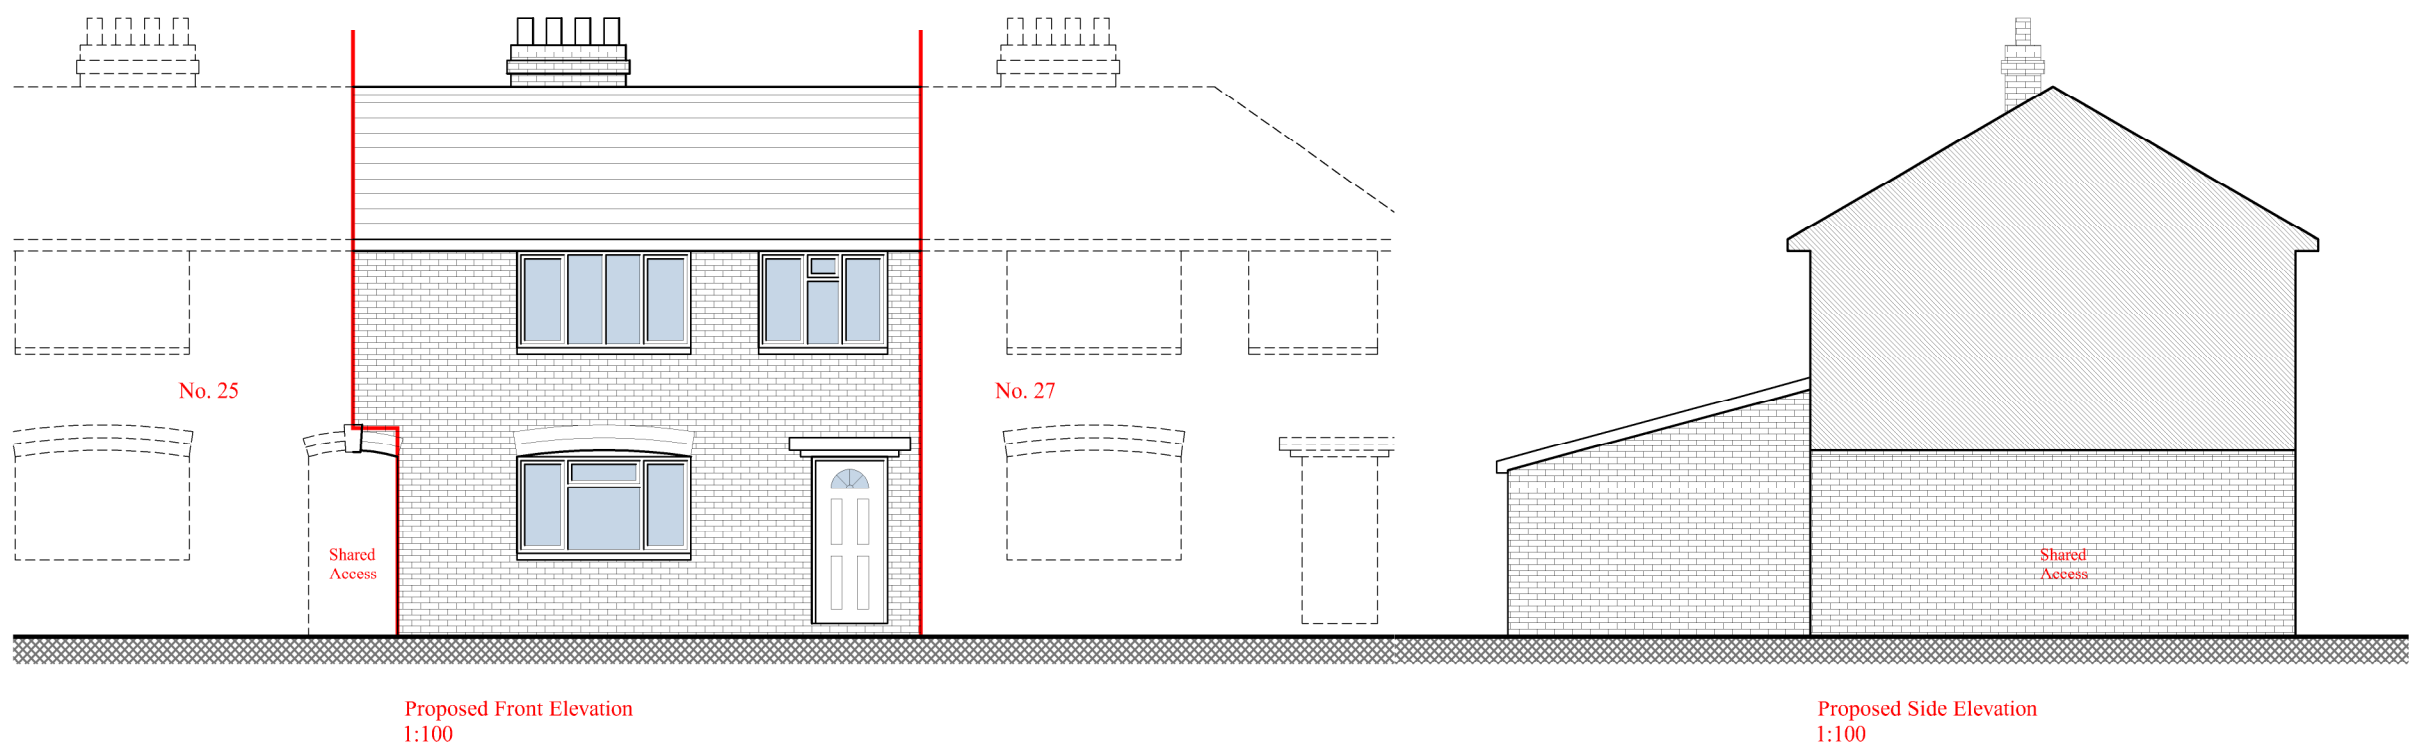
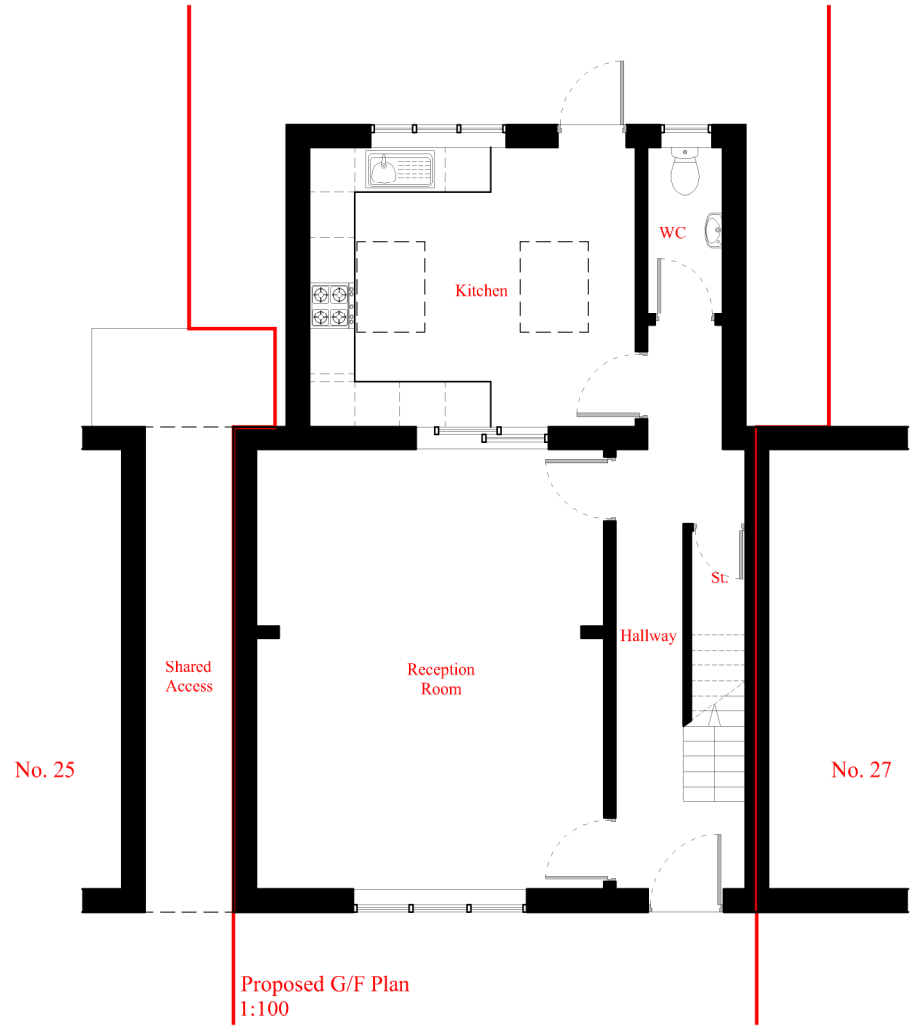
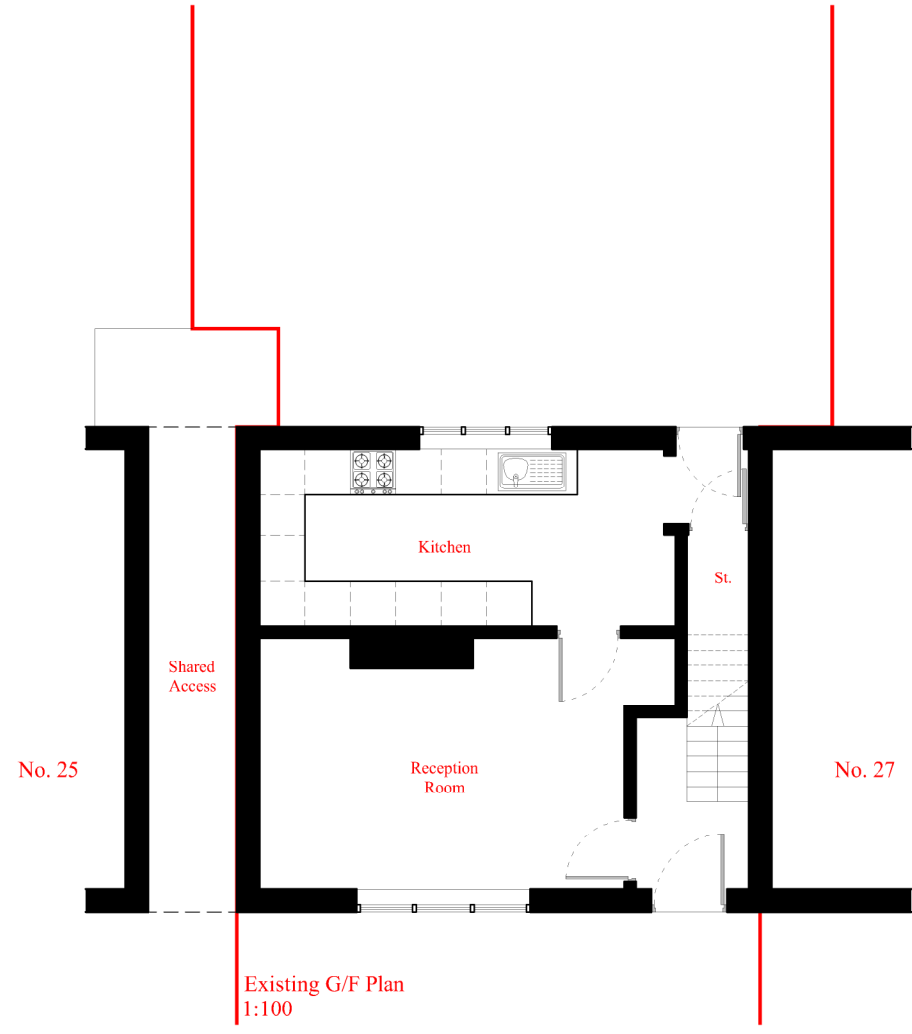
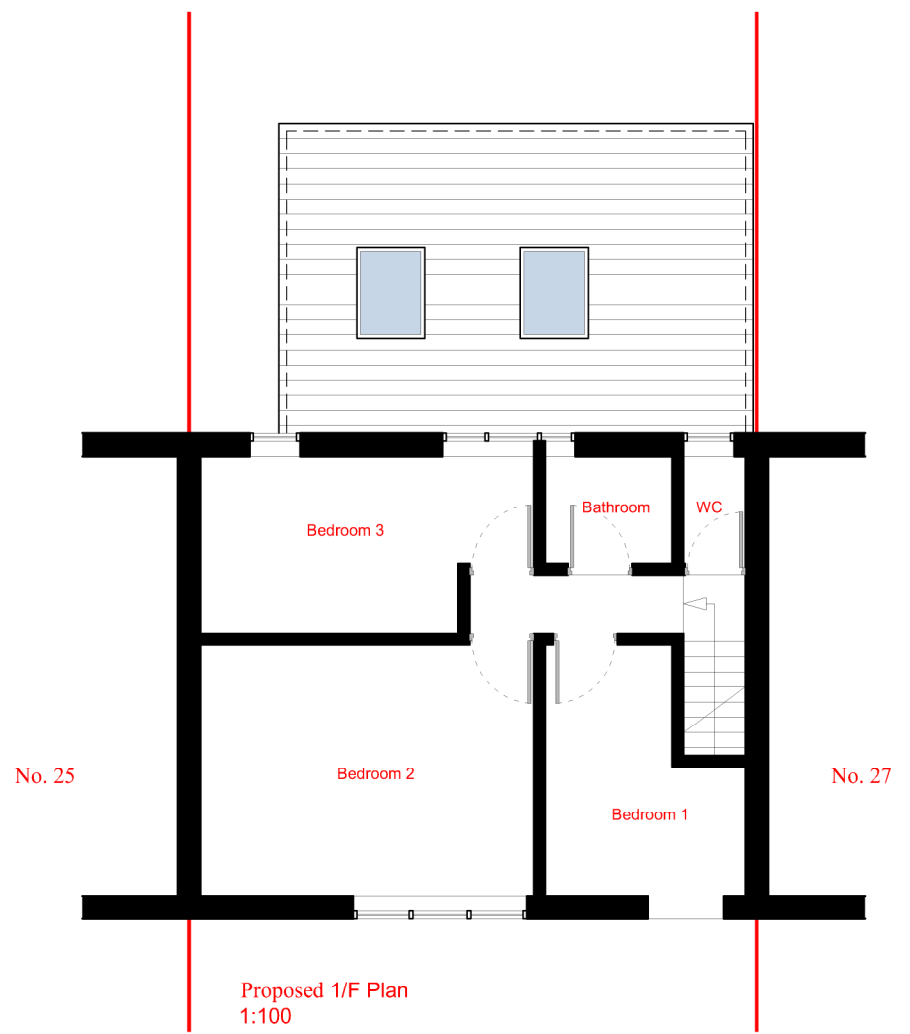
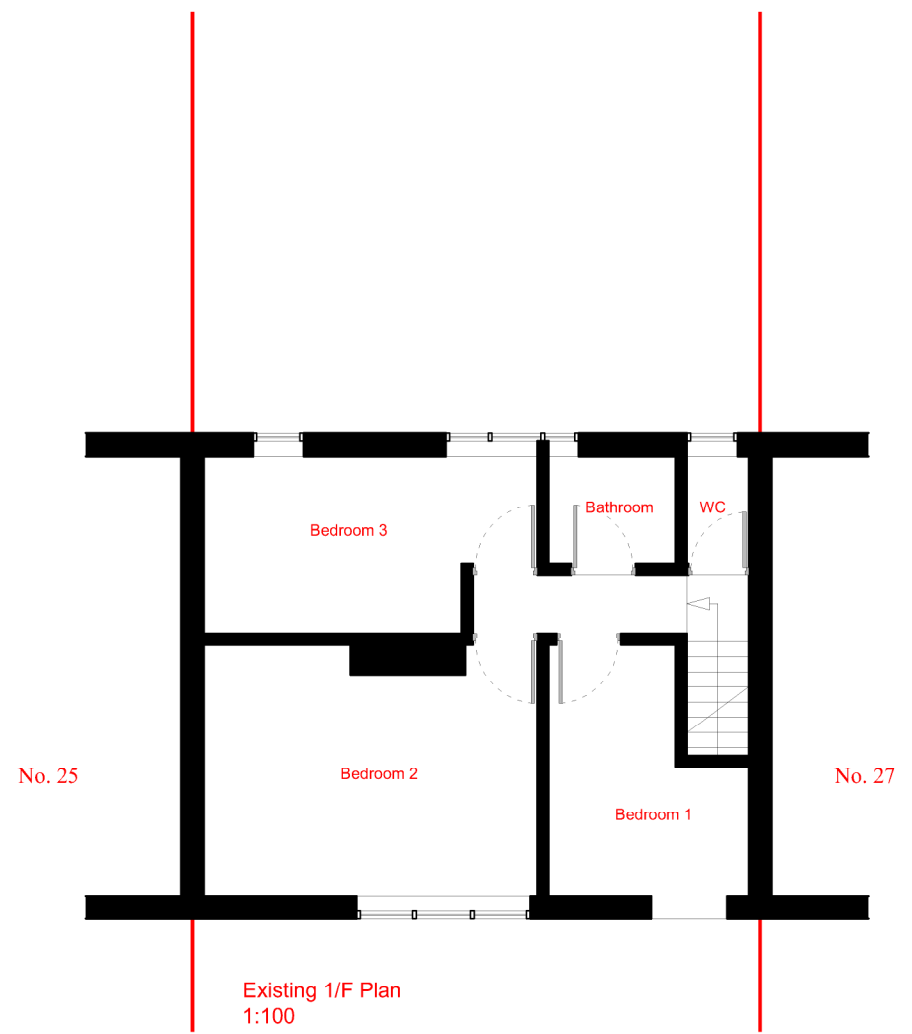
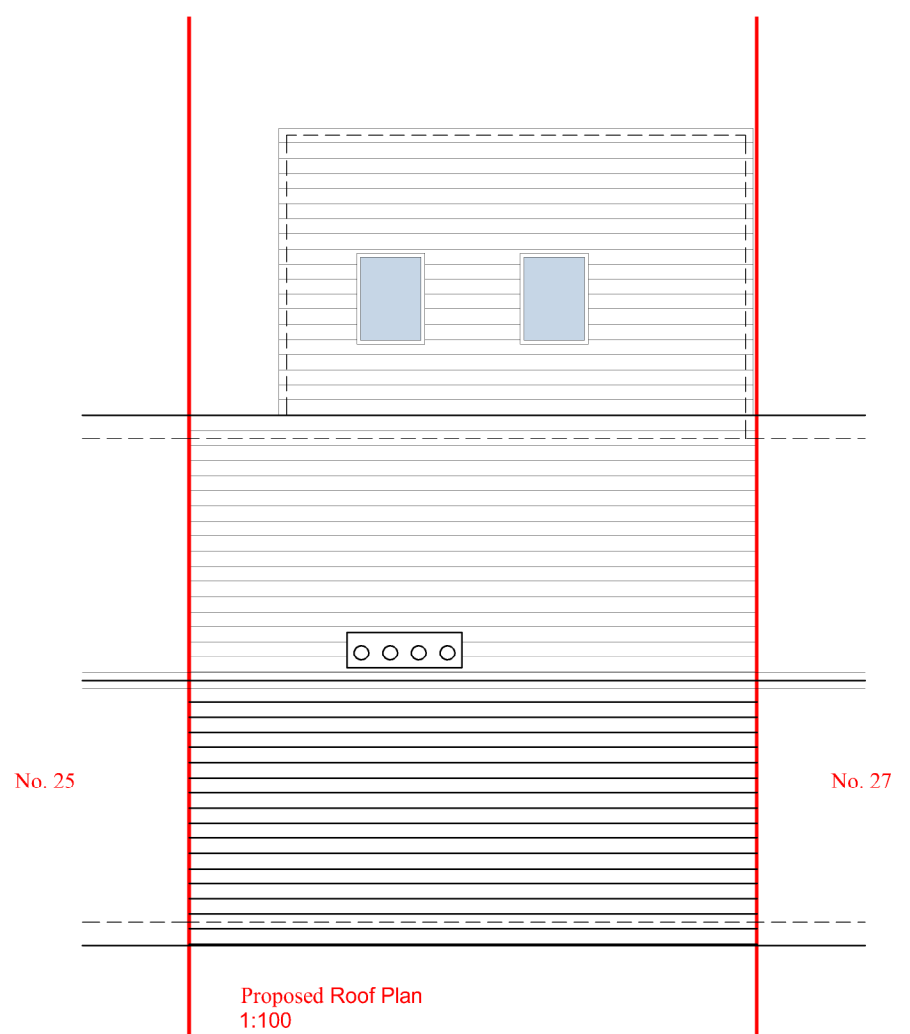


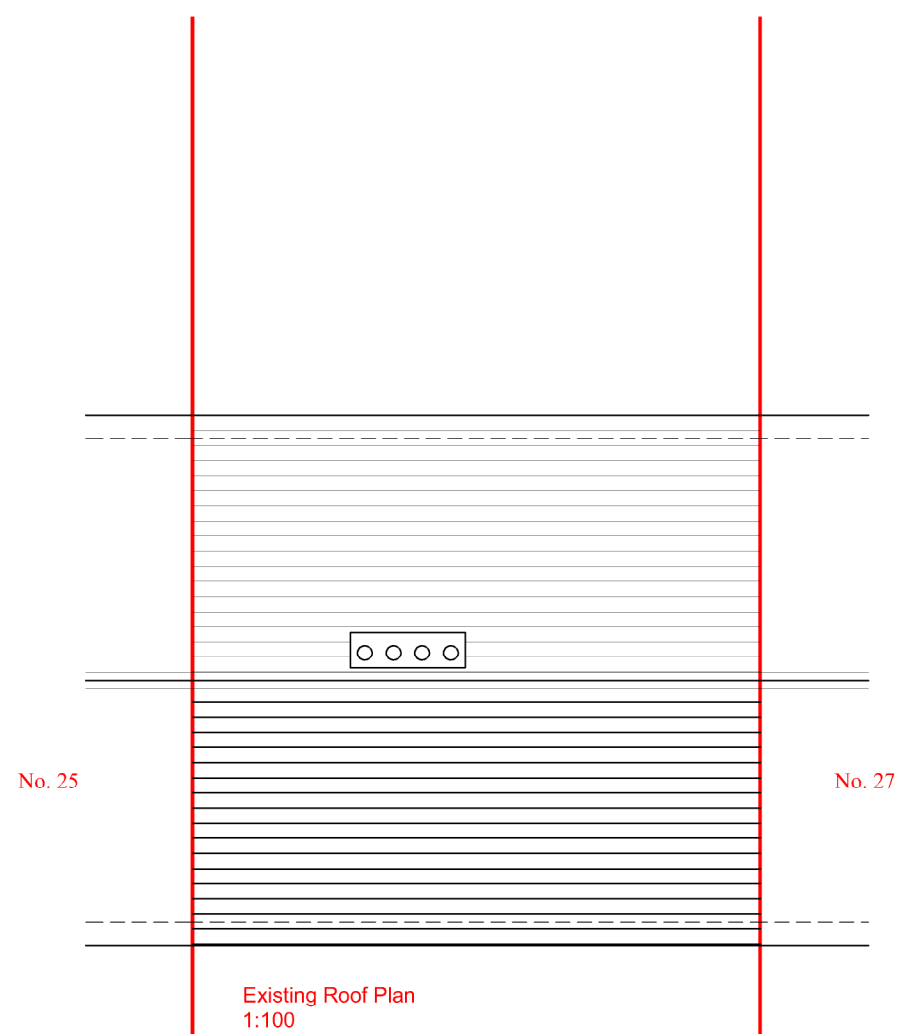

Drawing Notes

All dimensions to be checked on site, designers to be informed immediately of any discrepancies before works proceed.

Drawings are to be read in conjunction with all relevant specifications, structural engineers' and service engineers' drawings.

Do not scale from this drawing.

All structural elements are indicative only, all structural elements to be confirmed by an appointed structural engineer before any works on site commence.

All data, dimensions and details contained in this document are confidential to the copyright owner and may not be communicated to any third party save in accordance with a licence for the copyright owner or with the copyright owner's written permission and authority.

25/04/2021 Initial Issue

27 Hart Street, Fallowfield, Manchester M14 7LD		
Saira Shabbir		
Existing & Proposed Plans and Elevations		
Revision	Drawing	Scale
A	0016-002	1:100 @ A1
25/04/2021		