Granville Road 4 - SP

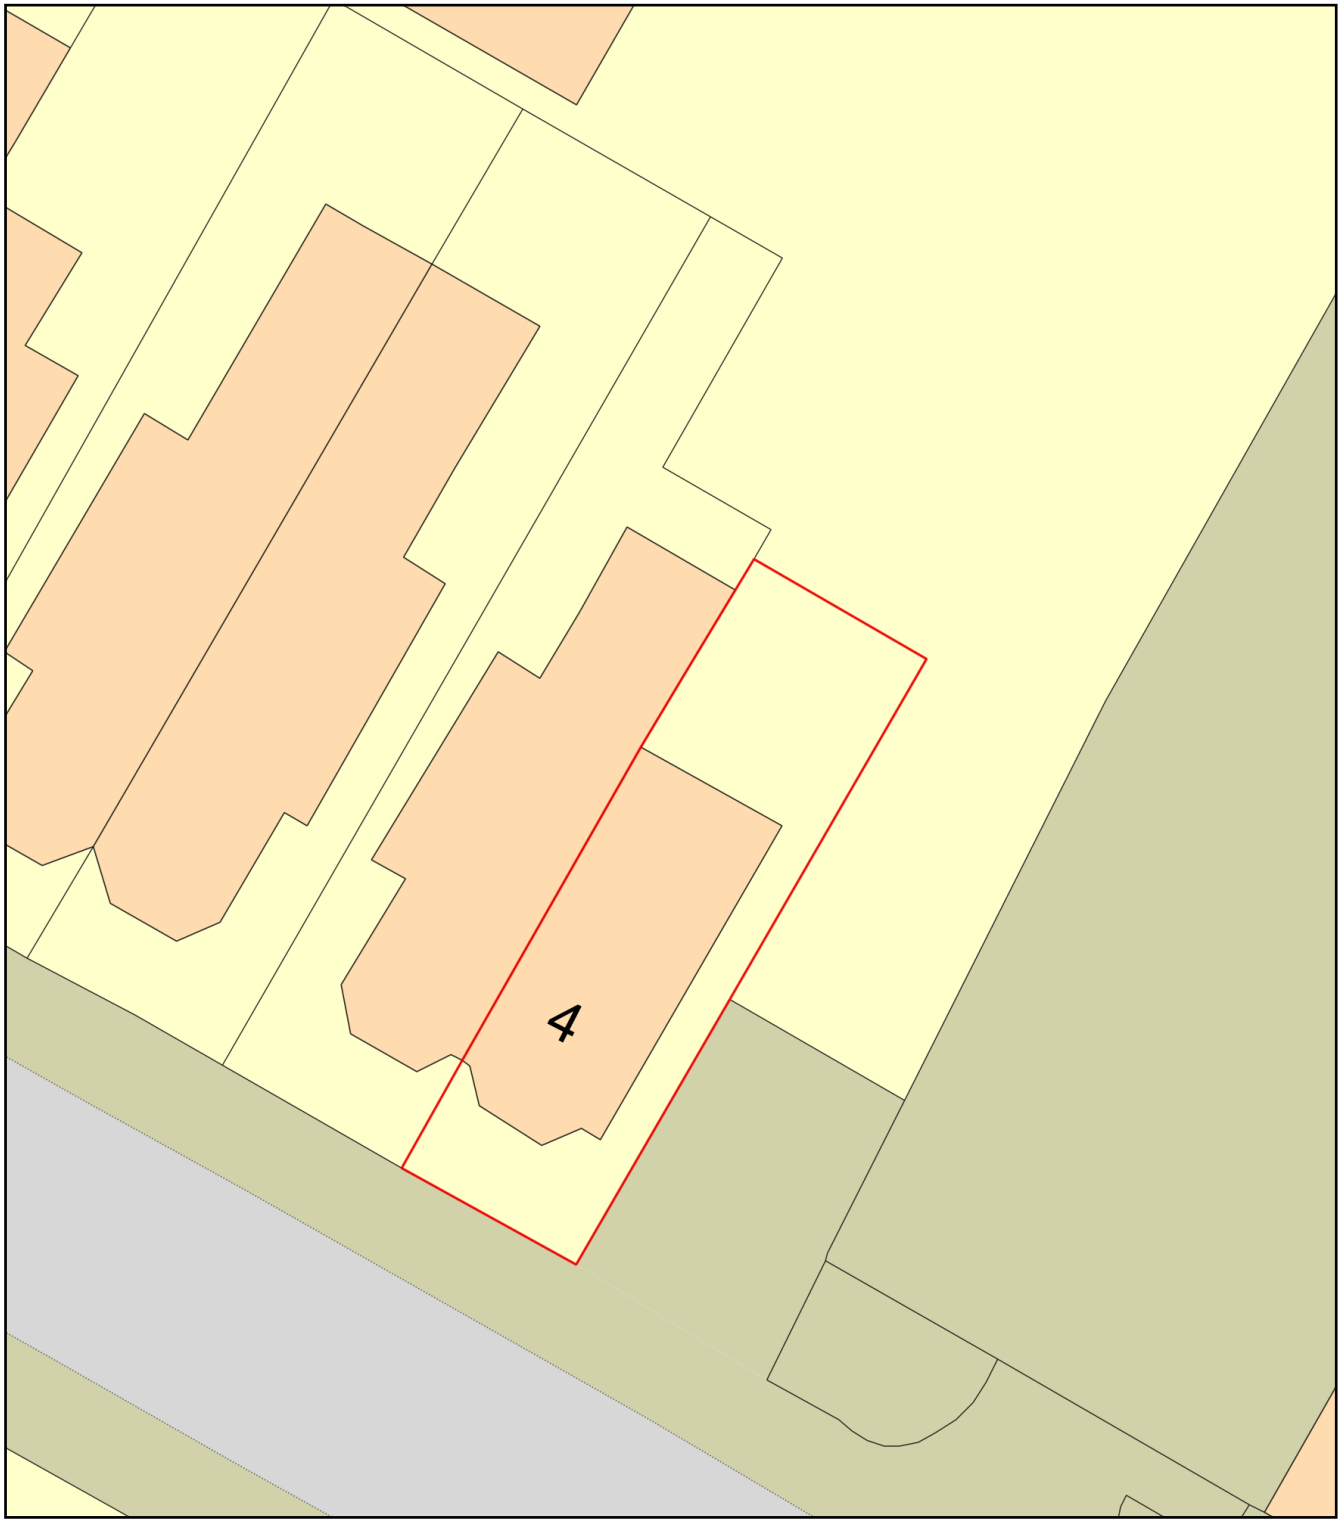

0 10

Metres

N

ReQuestaPlan

Plan Produced for: Granville Road 4

Date Produced: 21 Apr 2021

Plan Reference Number: TQRQM21111145339687

Scale: 1:200 @ A4

© Crown copyright and database rights 2021 OS 100042766