
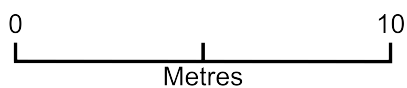


Latchmere Road 20 - SP

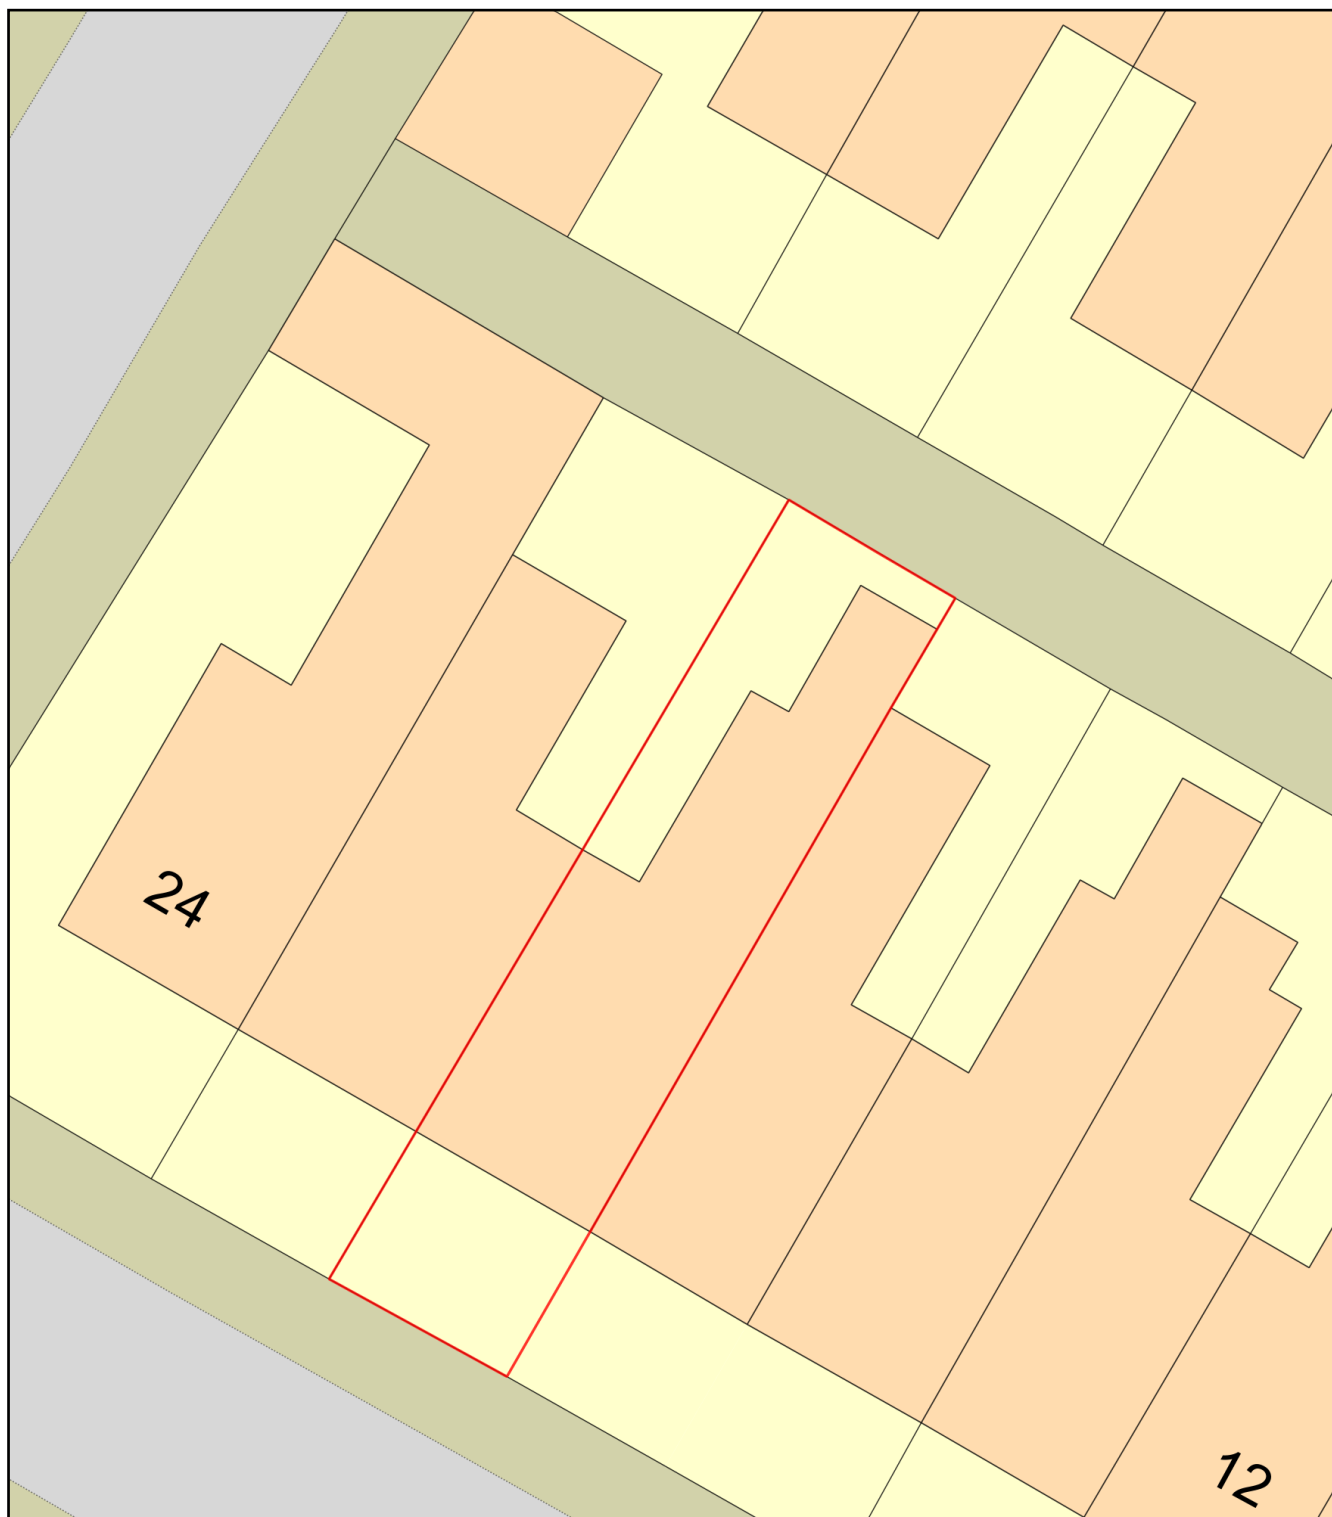

Plan Produced for: Latchmere Road 20

Date Produced: 06 May 2021

Plan Reference Number: TQRQM21126094027405

Scale: 1:200 @ A4