



RECEIVED
PREMISES TEAM

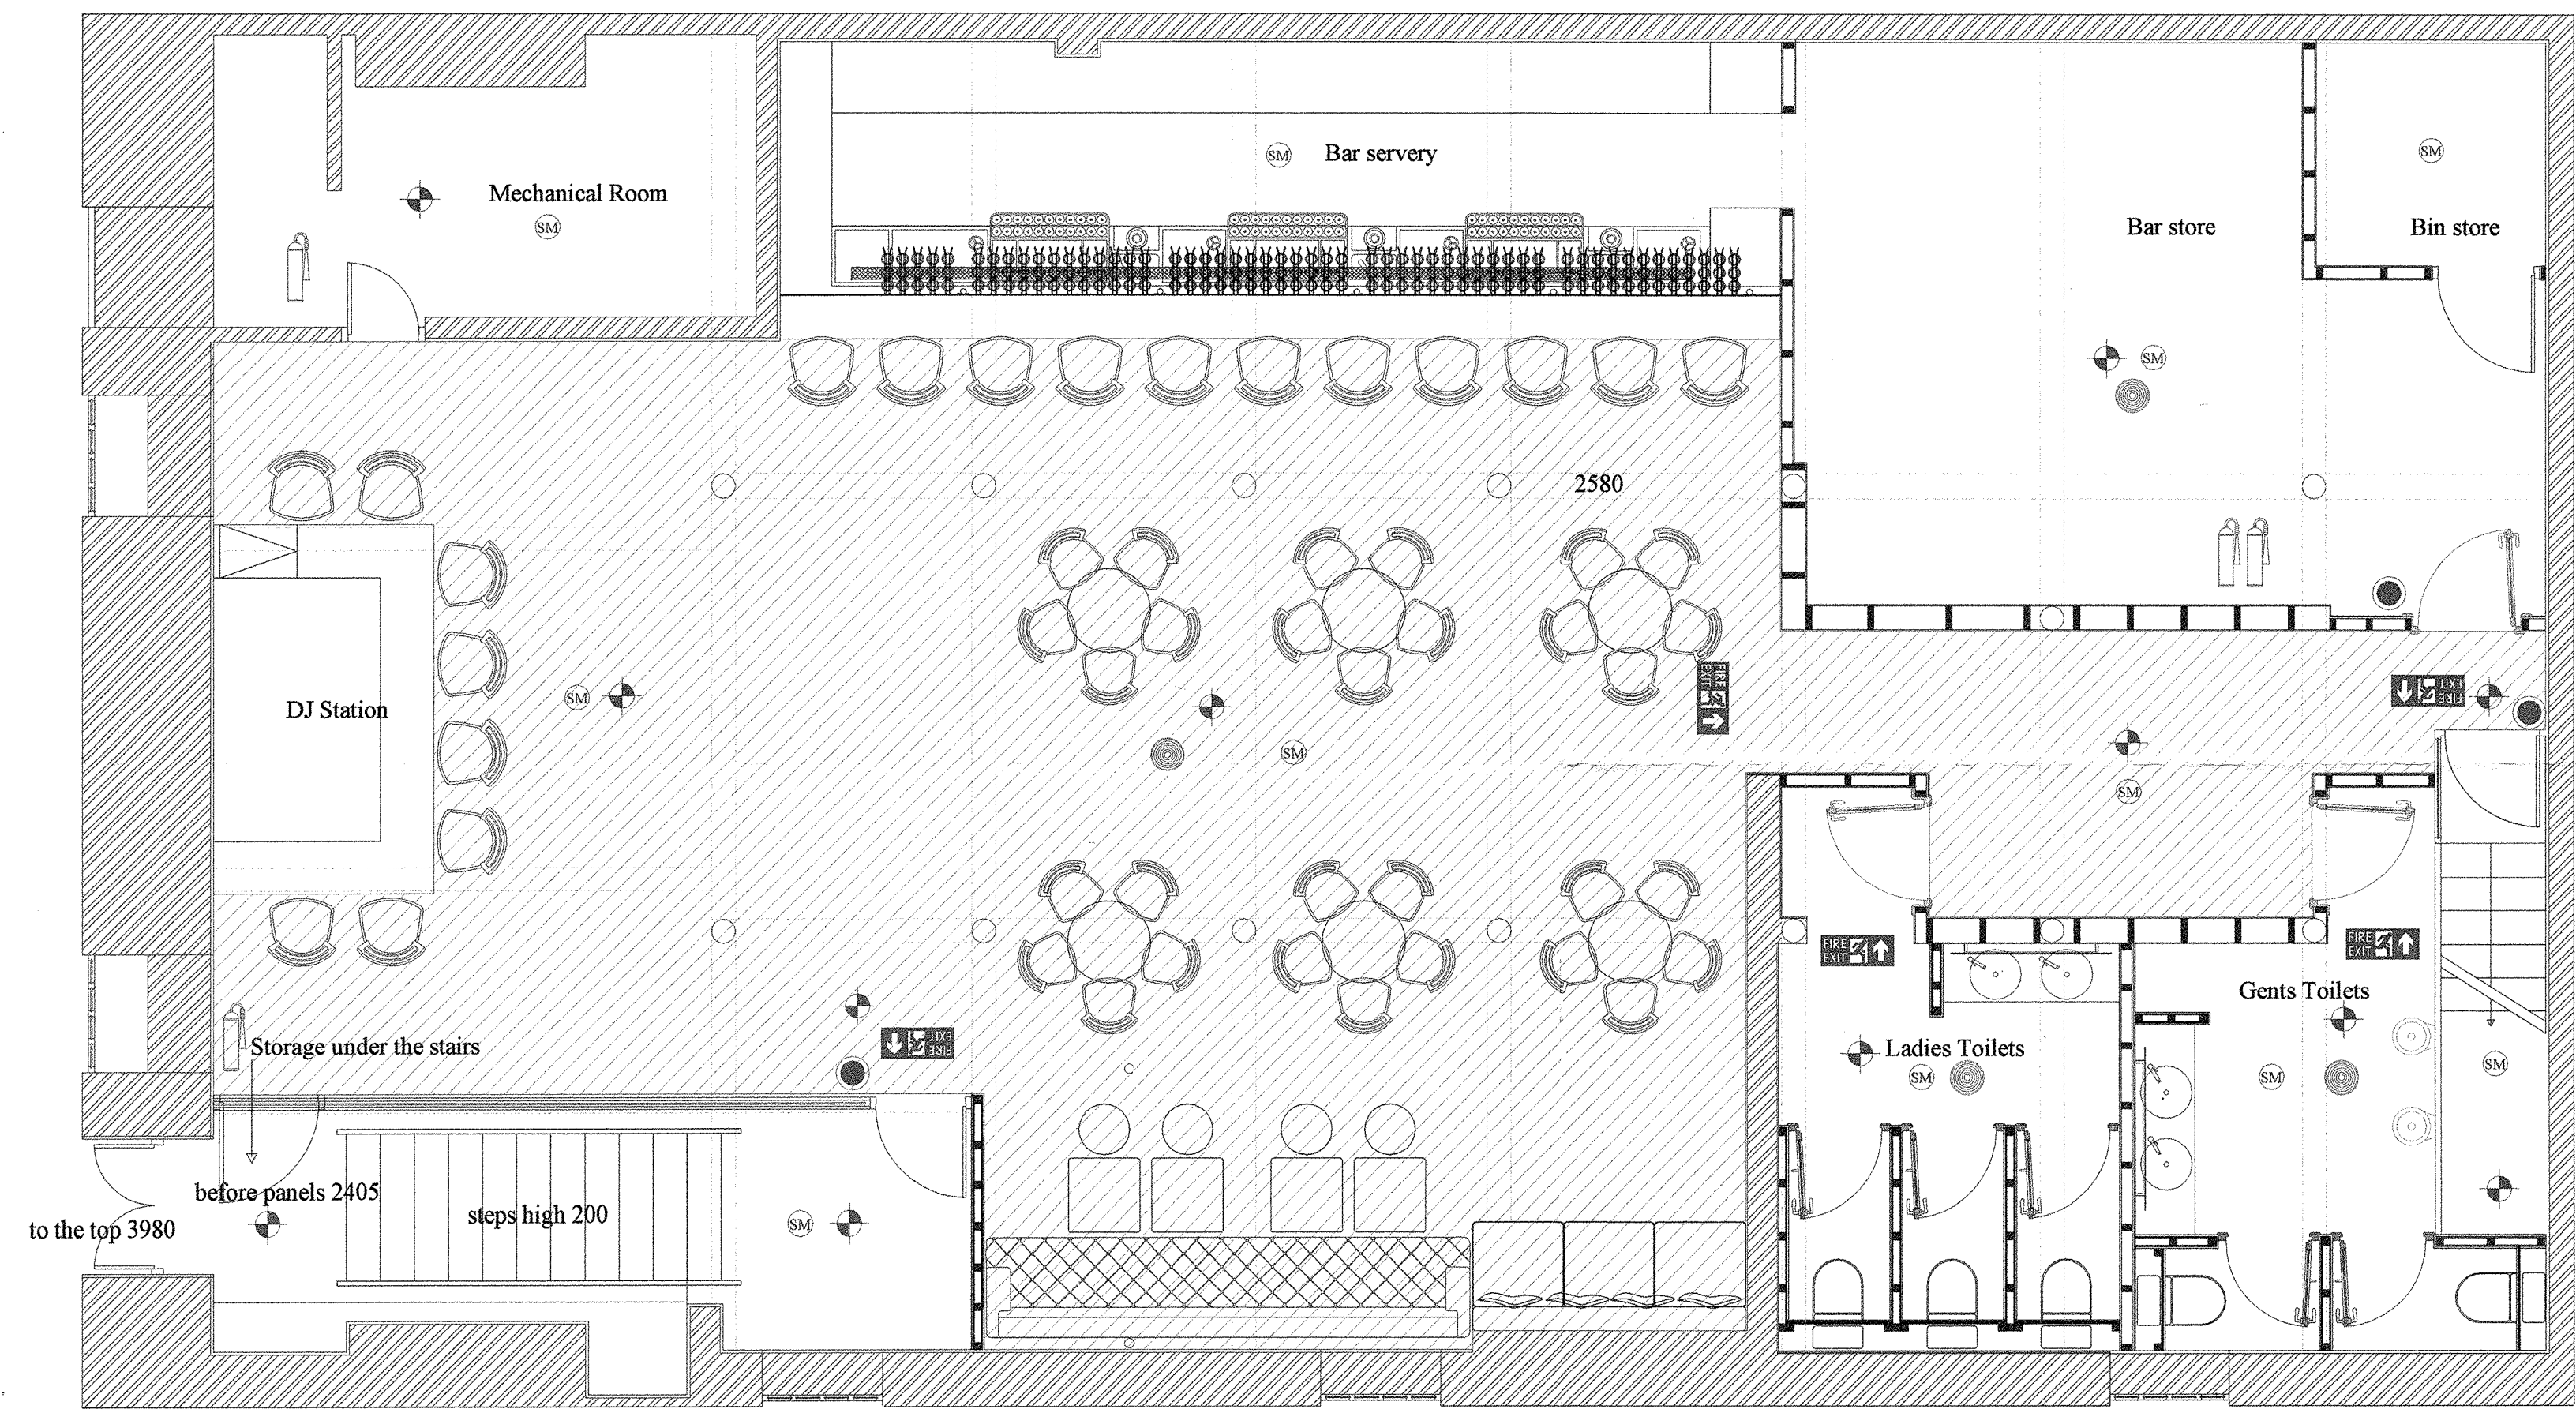

- Emergency Lighting
- Smoke/Heat Detectors
- Fire Extinguisher
- Sounder
- EE EXIT
- Call Point
- Fire Blanket

Area for the sale of alcohol and regulated entertainment

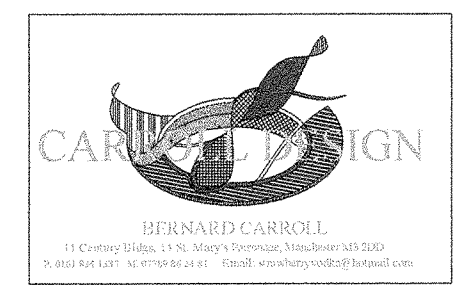

MARK ANDREWS
MANCHESTER
MANCHESTER

DOC No.	SCALE	DATE
106	1:50	22-08-08

NORTHERN QUARTER
MANCHESTER

LICENSING

This Drawing is the property of Carroll Design and must not be copied or otherwise reproduced. All measurements must be checked on site before commencement of works. No dimensions are to be scaled from this drawing.