


01

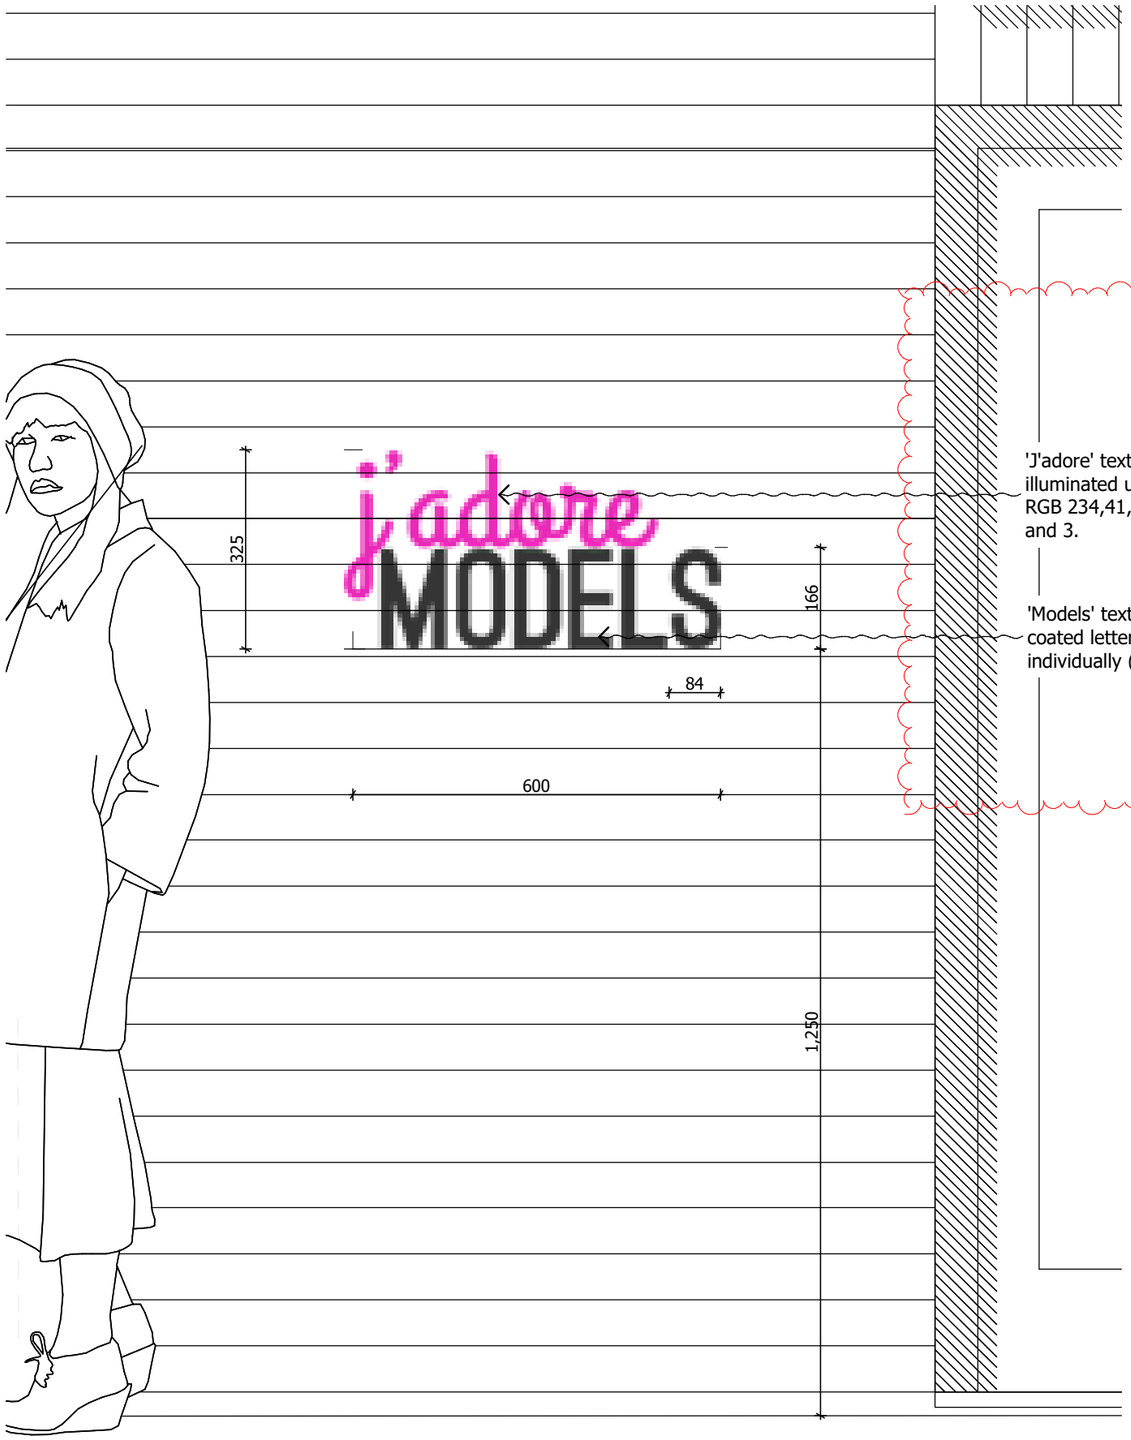



02



03

04



DO NOT SCALE FROM THIS DRAWING
Figured dimensions only are to be taken from this drawing. All dimensions are to be checked on site before any work is put in hand.
If in doubt, ask.

Legends & Notes:

Rev	Date	Descriptor	Athr.
P02	20.04.21	Section added	PMB
P01	06.04.21	Issued for Planning	PMB

Workshop
architecture & design
Workshop, 4 Cedarway, Bollington Cheshire, SK10 5NS
Phone **+44 (0) 7975 862599**
Email **petermilburnbrown@gmail.com**

Project:
J'adore HQ
Ingenta House, 2 Poland Steet
Ancoats Manchester M4 6BR

Client:
J'adore

Drawing Title:
Signage Details

(Project number)DWG number_Revision
194 (500) 01 P02