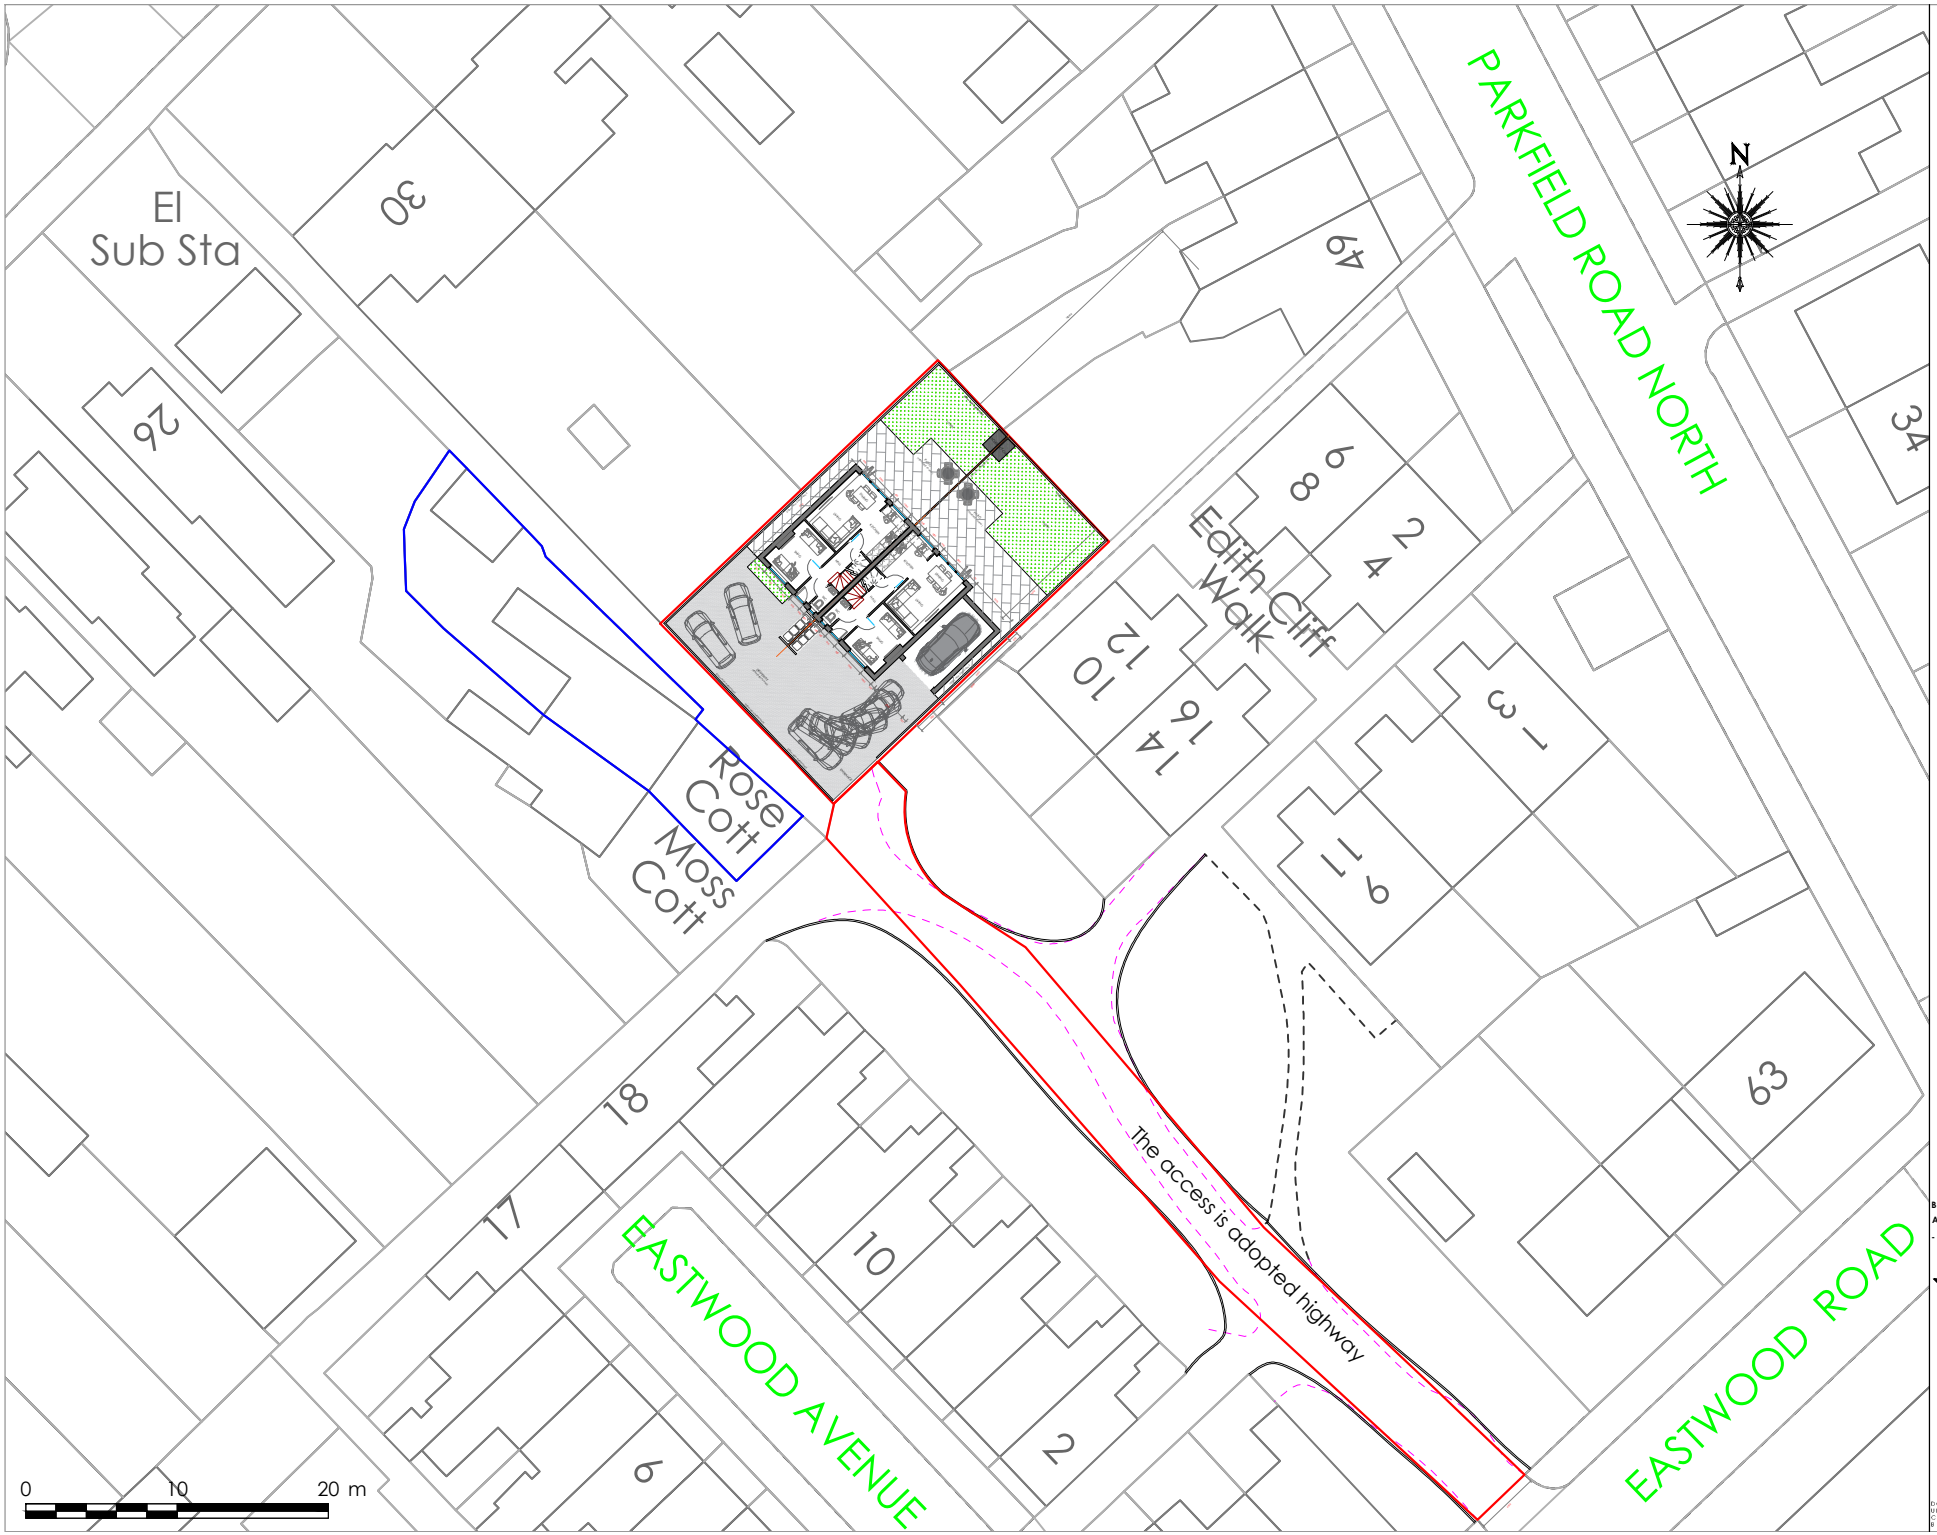

PROJECT REF
19056

DRAWING REF
220 B

SCALE
1:500 @ A4

DATE
AUG '19

BLUECHIP ARCHITECTS

RIBA Chartered Practice

arb Architects Registration Board

CLIENT
MR R HEAVENS
LAND OFF EASTWOOD ROAD
NEW MOSTON
MANCHESTER
M40 4TB

PROJECT
NEW BUILD DETACHED HOUSE

DRAWING TITLE
PROPOSED SITE PLAN

PLANNING

B	ISSUED FOR PLANNING APPROVAL	31.03.21
A	ALTERNATIVE SCHEME	22.01.21
-	ISSUED FOR PLANNING APPROVAL	22.01.21

BLUECHIP ARCHITECTS

07999 294 675

DESIGN@BLUECHIP-ARCHITECTURE.CO.UK
WWW.BLUECHIP-ARCHITECTURE.CO.UK

LOWRY MILL | LEES ST. | SWINTON | MANCHESTER | M27 6DB

DO NOT SCALE FROM THIS DRAWING. COPYRIGHT PROTECTED & ISSUED UNDER LICENCE TO THE CLIENT NAMED BELOW. ALL INFORMATION CONTAINED WITHIN IS NON-TRANSFERABLE WITHOUT APPROVAL FROM BLUECHIP ARCHITECTS LTD