




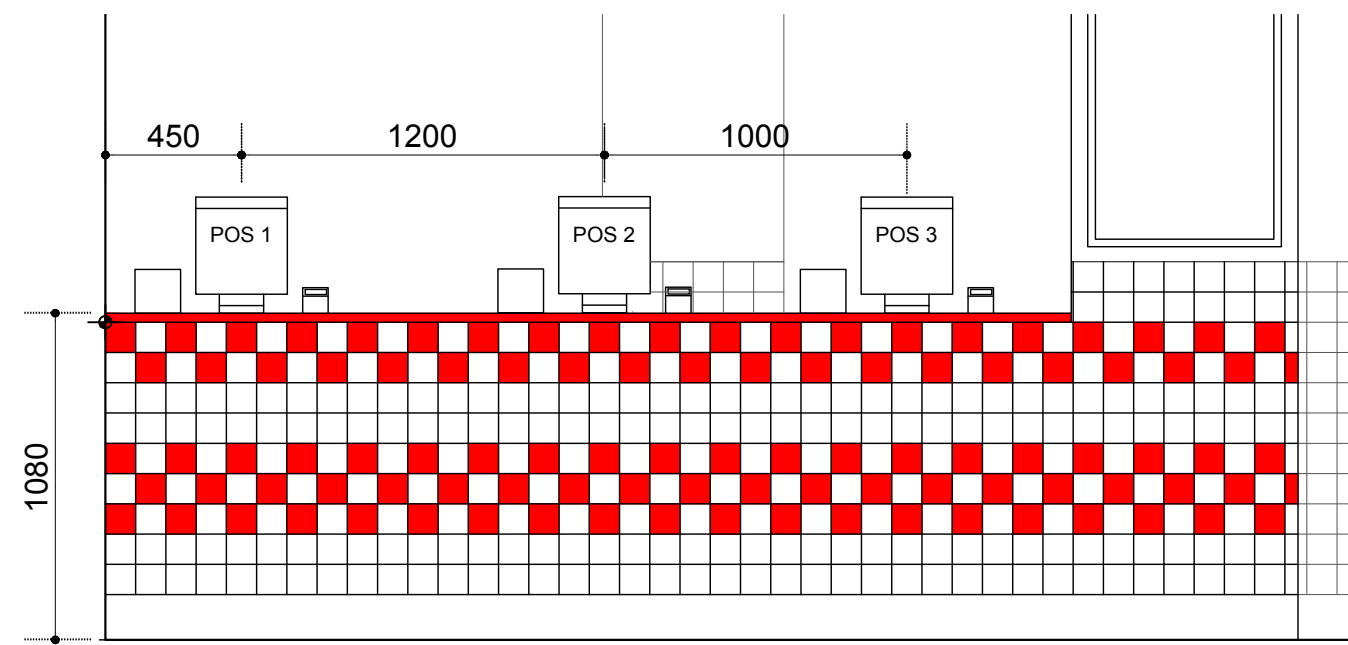


01 ELEVATION A
SCALE 1:25 @ A1

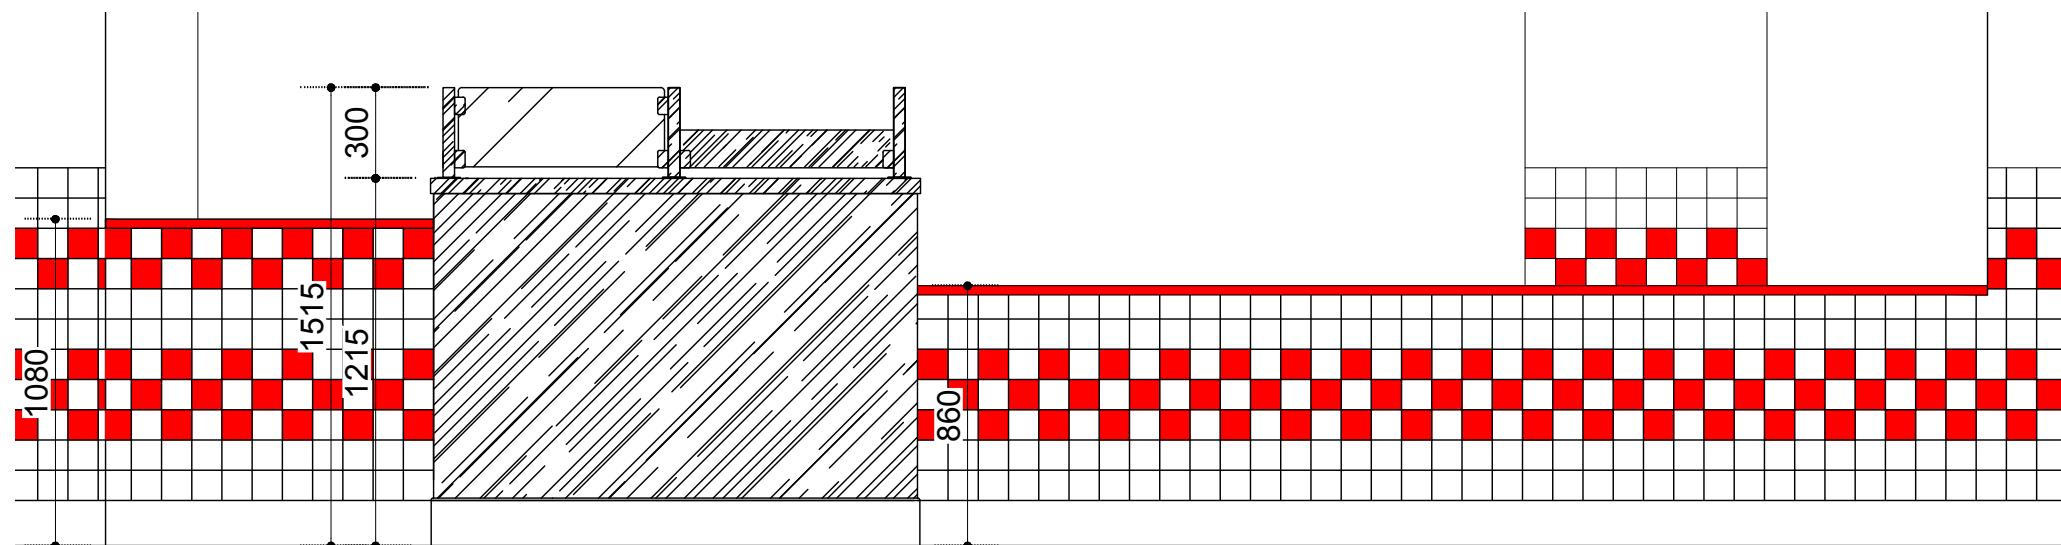


02 ELEVATION B
SCALE 1:25 @ A1

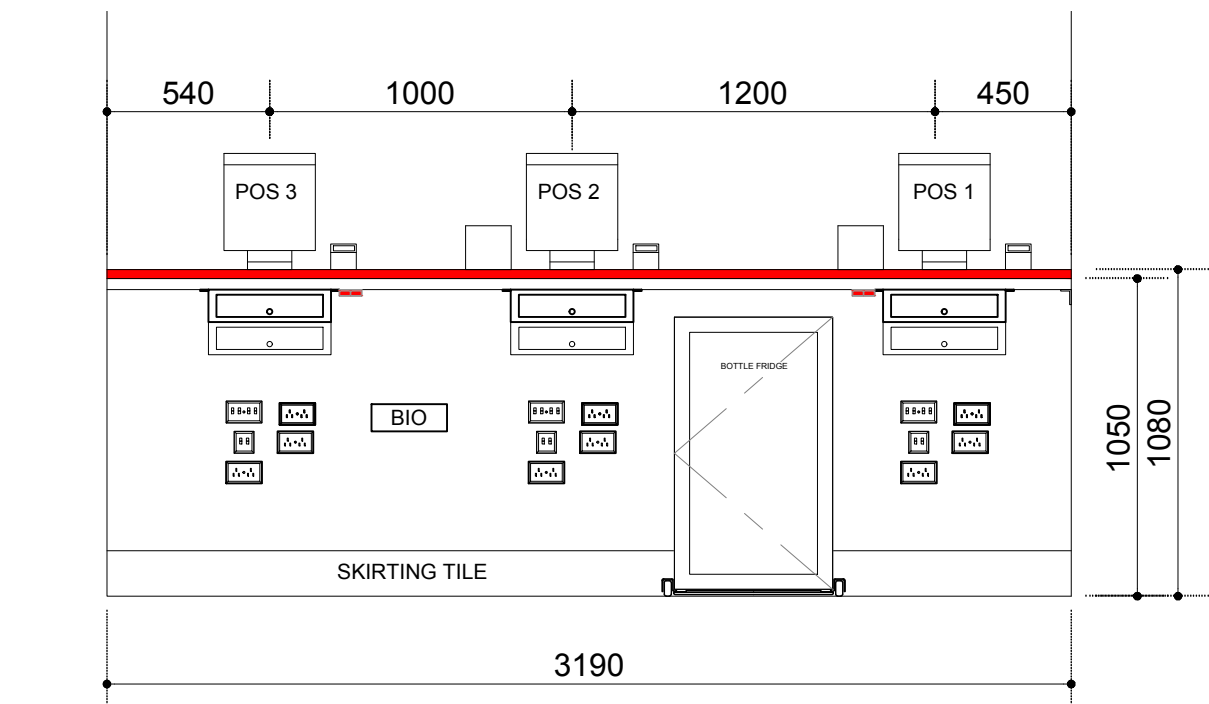

03 ELEVATION C
SCALE 1:25 @ A1

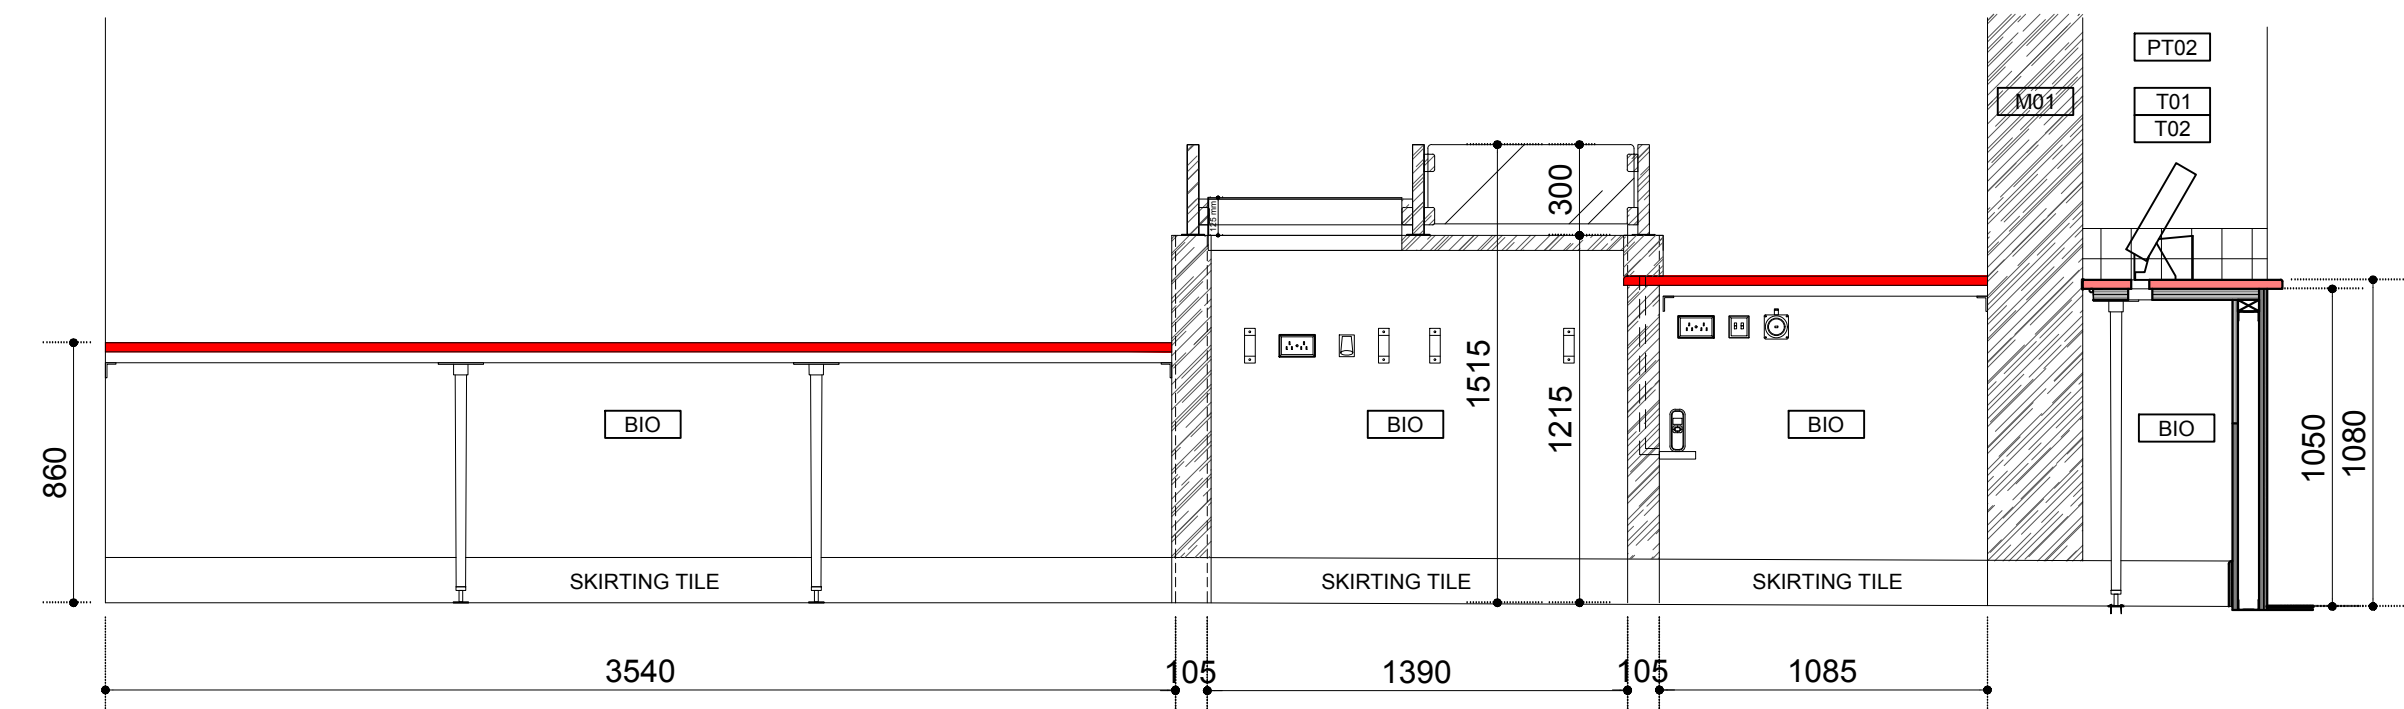

04 ELEVATION D
SCALE 1:25 @ A1

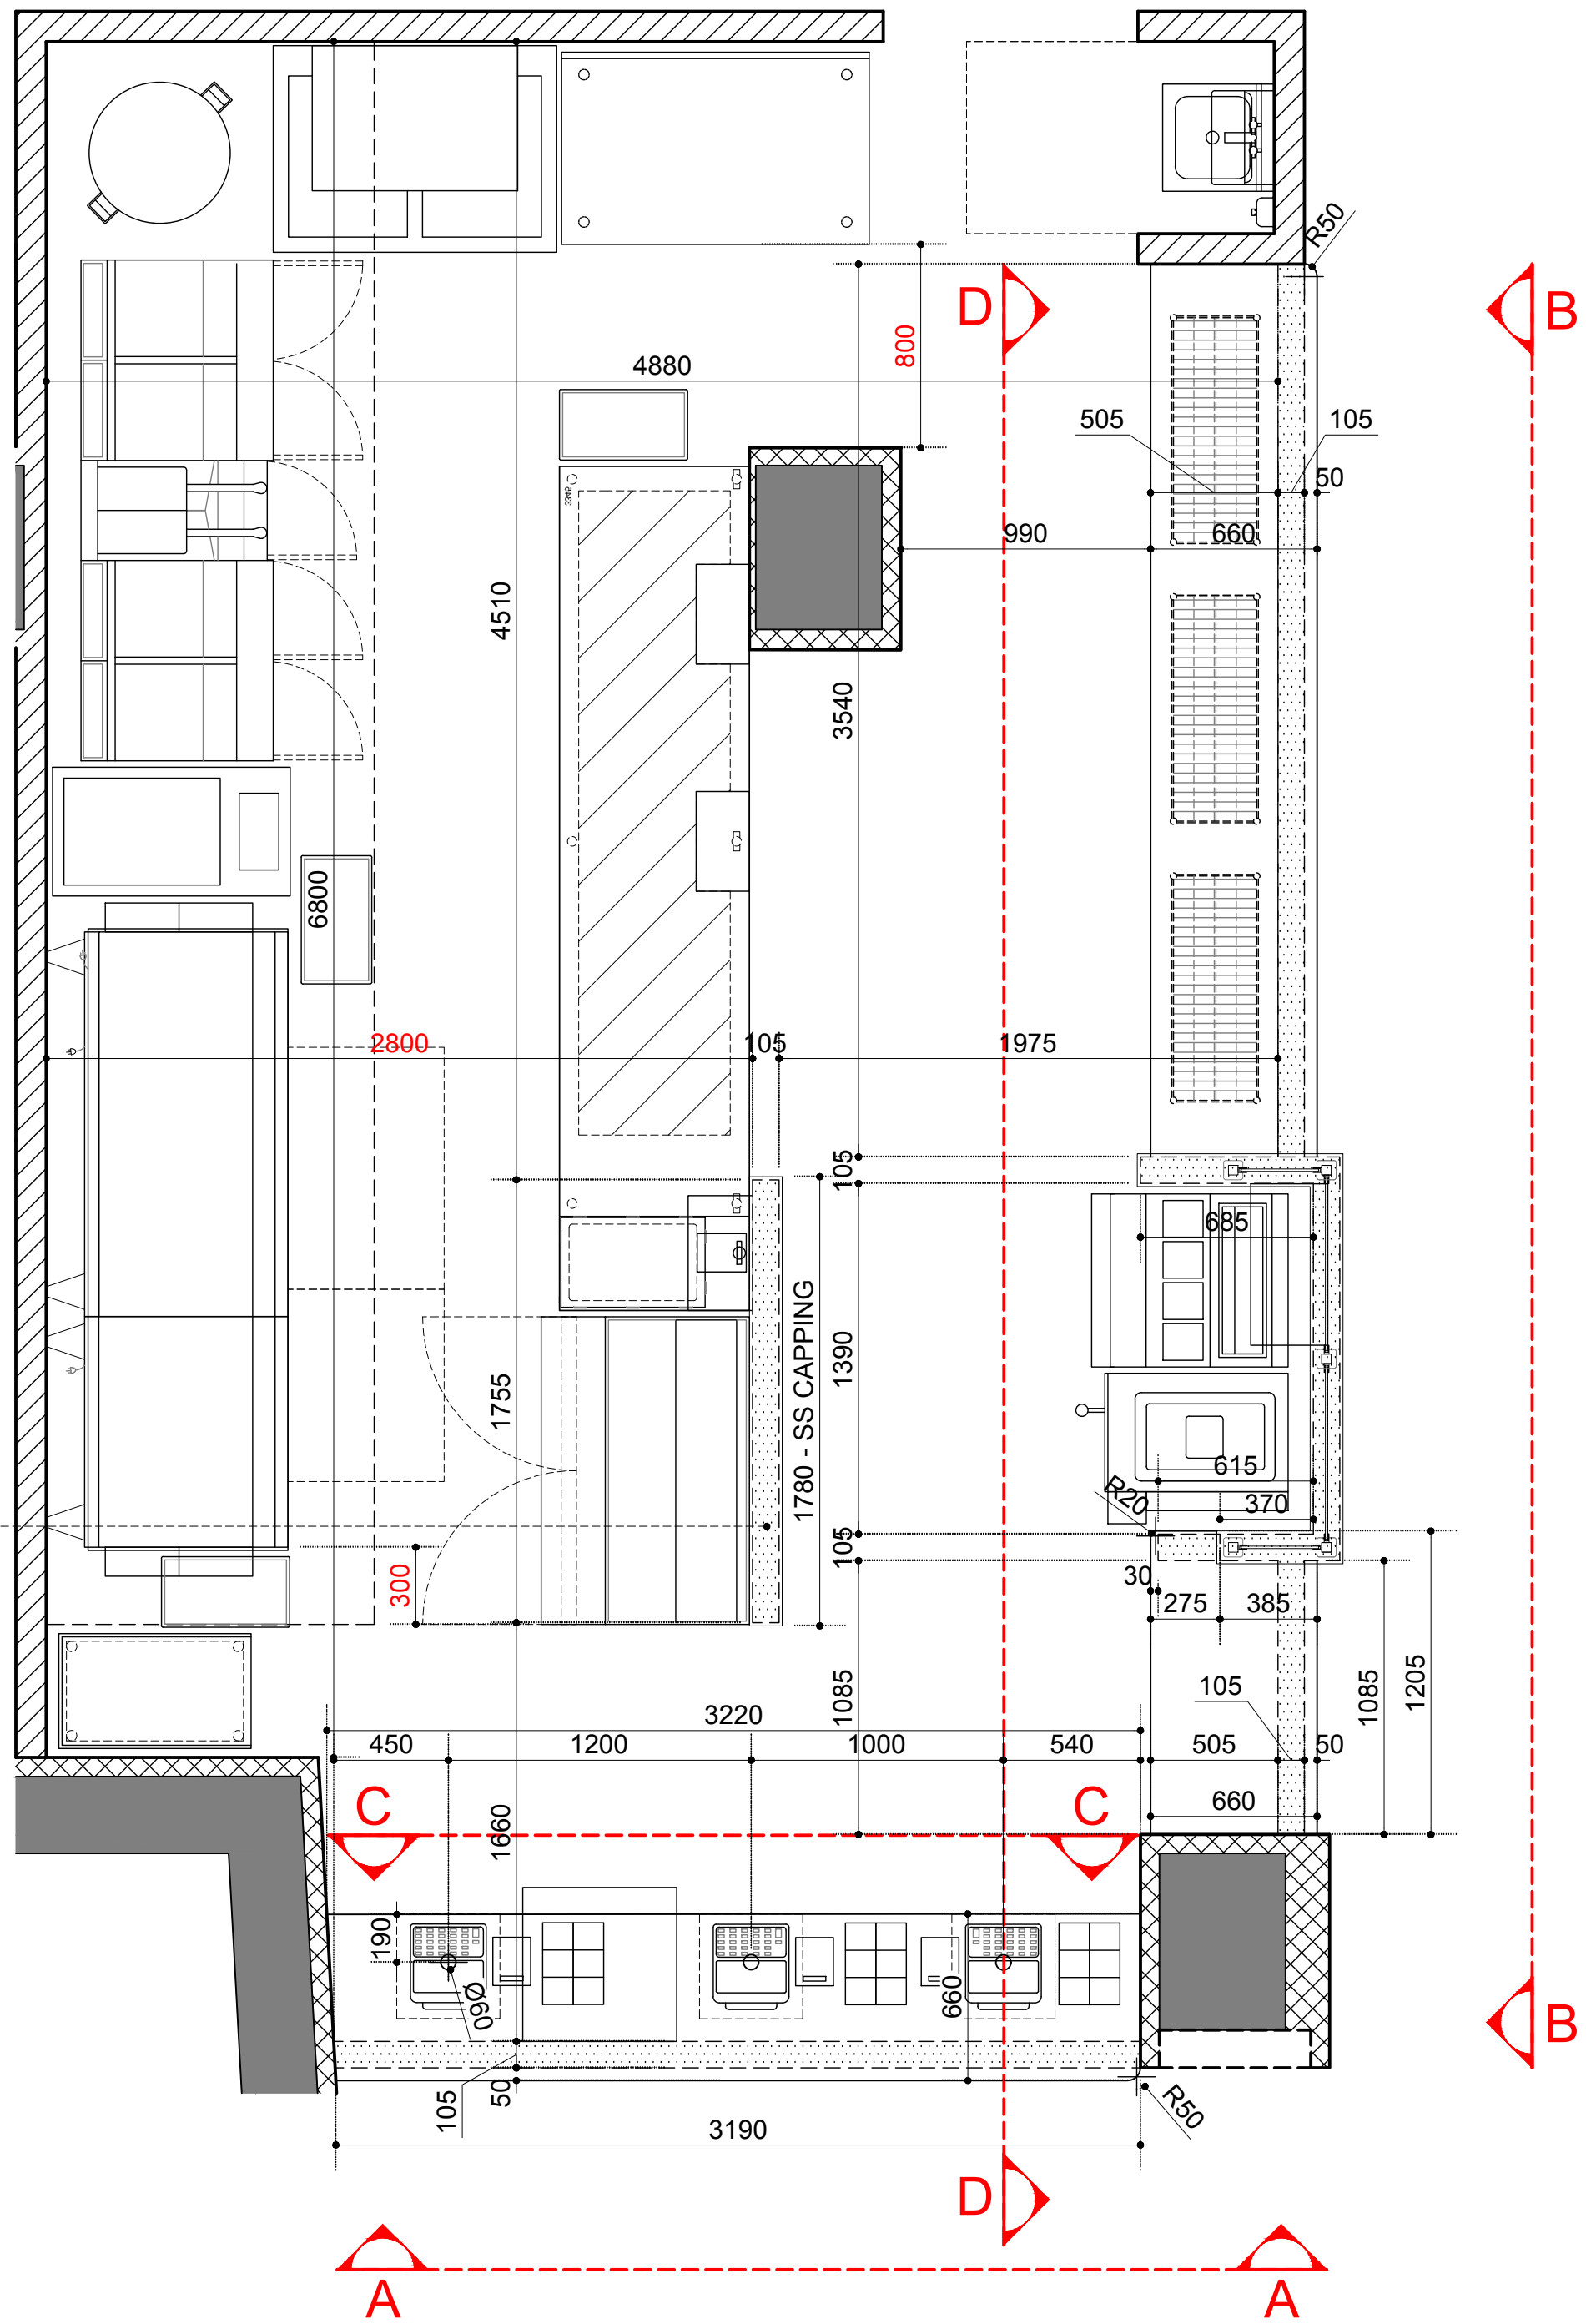

00 KEY PLAN
SCALE 1:25 @ A1

NOTE: TO BE READ IN CONJUNCTION WITH DWG
FIV000-A650

Do not scale from this drawing. All drawings to be checked on site. Copyright protected.
This drawing is to be read in conjunction with specifications, scheduled and drawings issued by Blacksheep.
All dimensions to be checked on site prior to the commencement of manufacture.
ROD drawings to be issued for Blacksheep comment.
Samples of all finishes are to be sent to Blacksheep for approval.
All discrepancies and omissions on site must be reported to designer for their comment or approval prior to the commencement of work.
All electrical, lighting, HVAC and plumbing issues to be referred to engineer's drawings prior to the commencement of work.
The designs are subject to approval by statutory authorities and any necessary alterations should be made if required to comply with statutory requirements.

CONSTRUCTION



Rev	Comment	Date	Drawn	Checked	Location Plan (NTS)	Client	Project	Drawing	Revision	Drawn By	Checked By
						Blacksheep	MANCHESTER	FIVE GUYS		AV	BT
						135 Curtain Road, 5th Floor, London EC2A 3BX +44 (0) 20 7713 7413 - blacksheep.uk.com	17 PICCADILLY M1 1LS	KITCHEN COUNTER DETAILS			
						Drawing No. FIV235 - A650	Date 04/08/20	Scale 1:25 @ A1			