



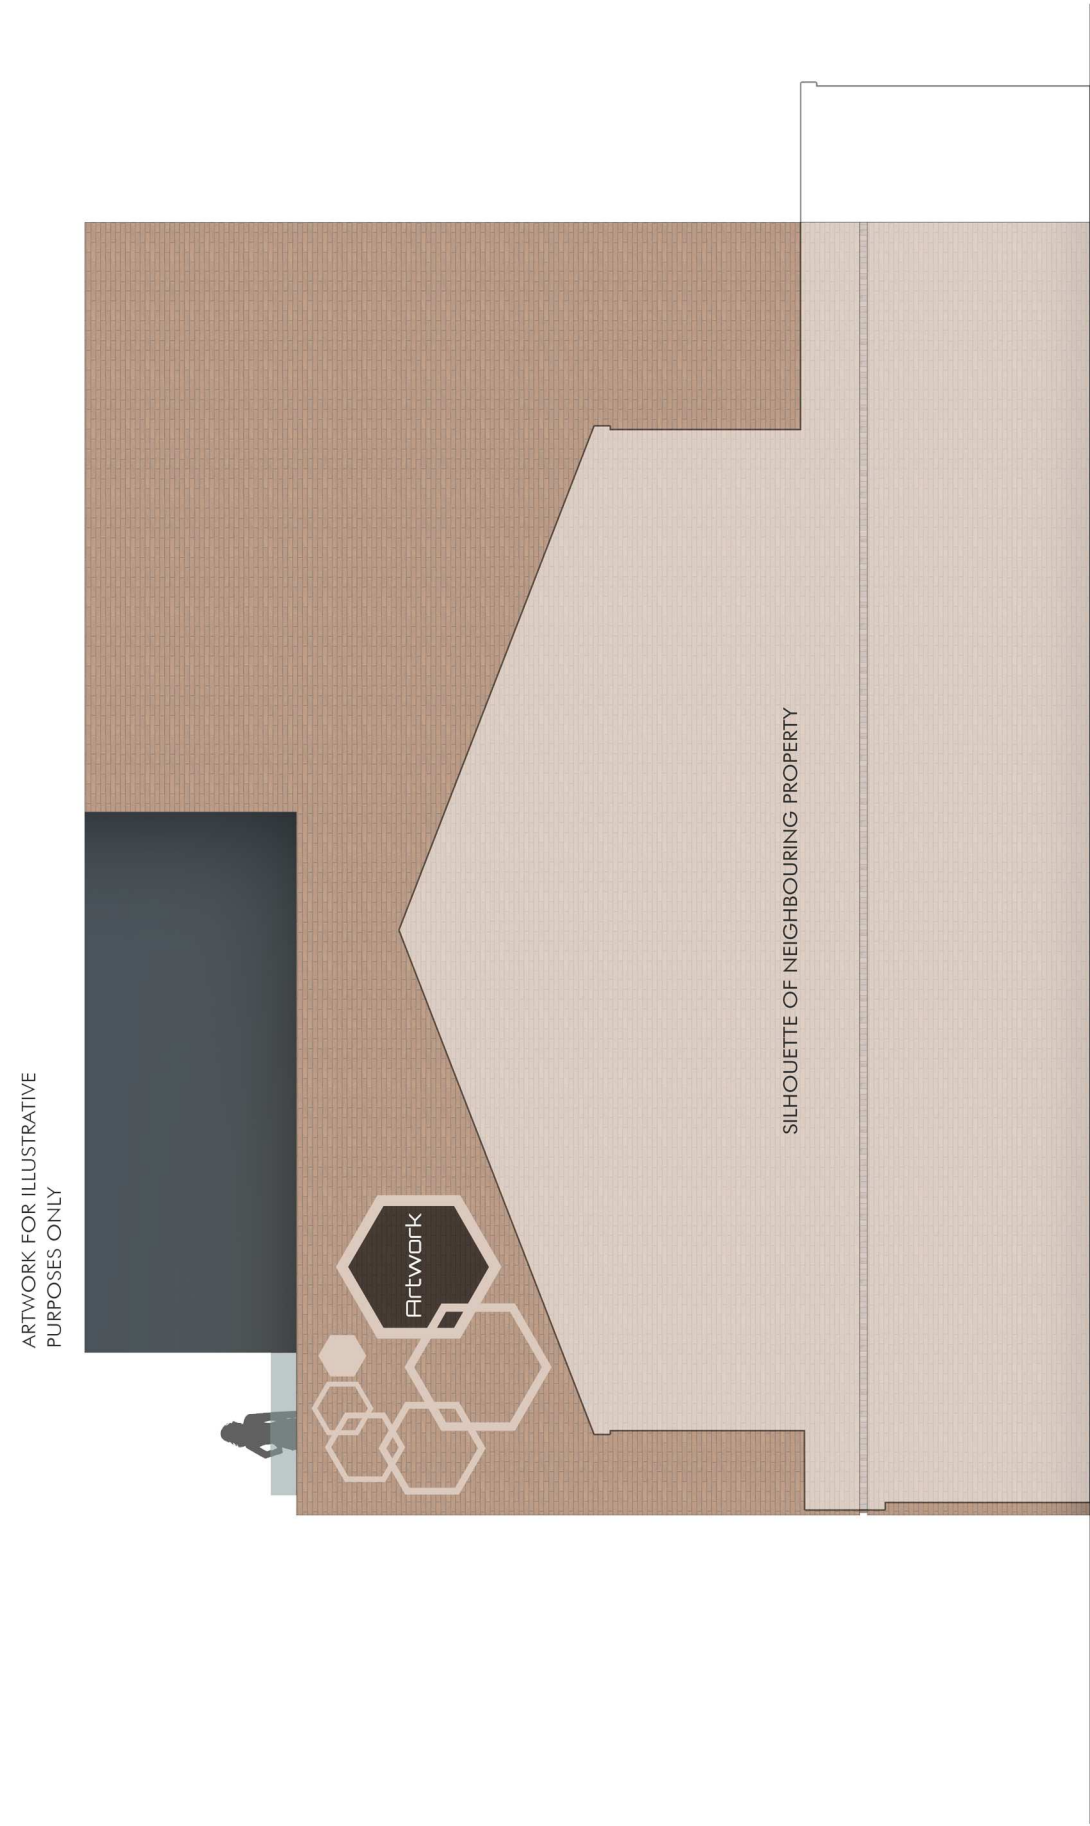

PROPOSED NORTH ELEVATION



PROPOSED REAR ELEVATION

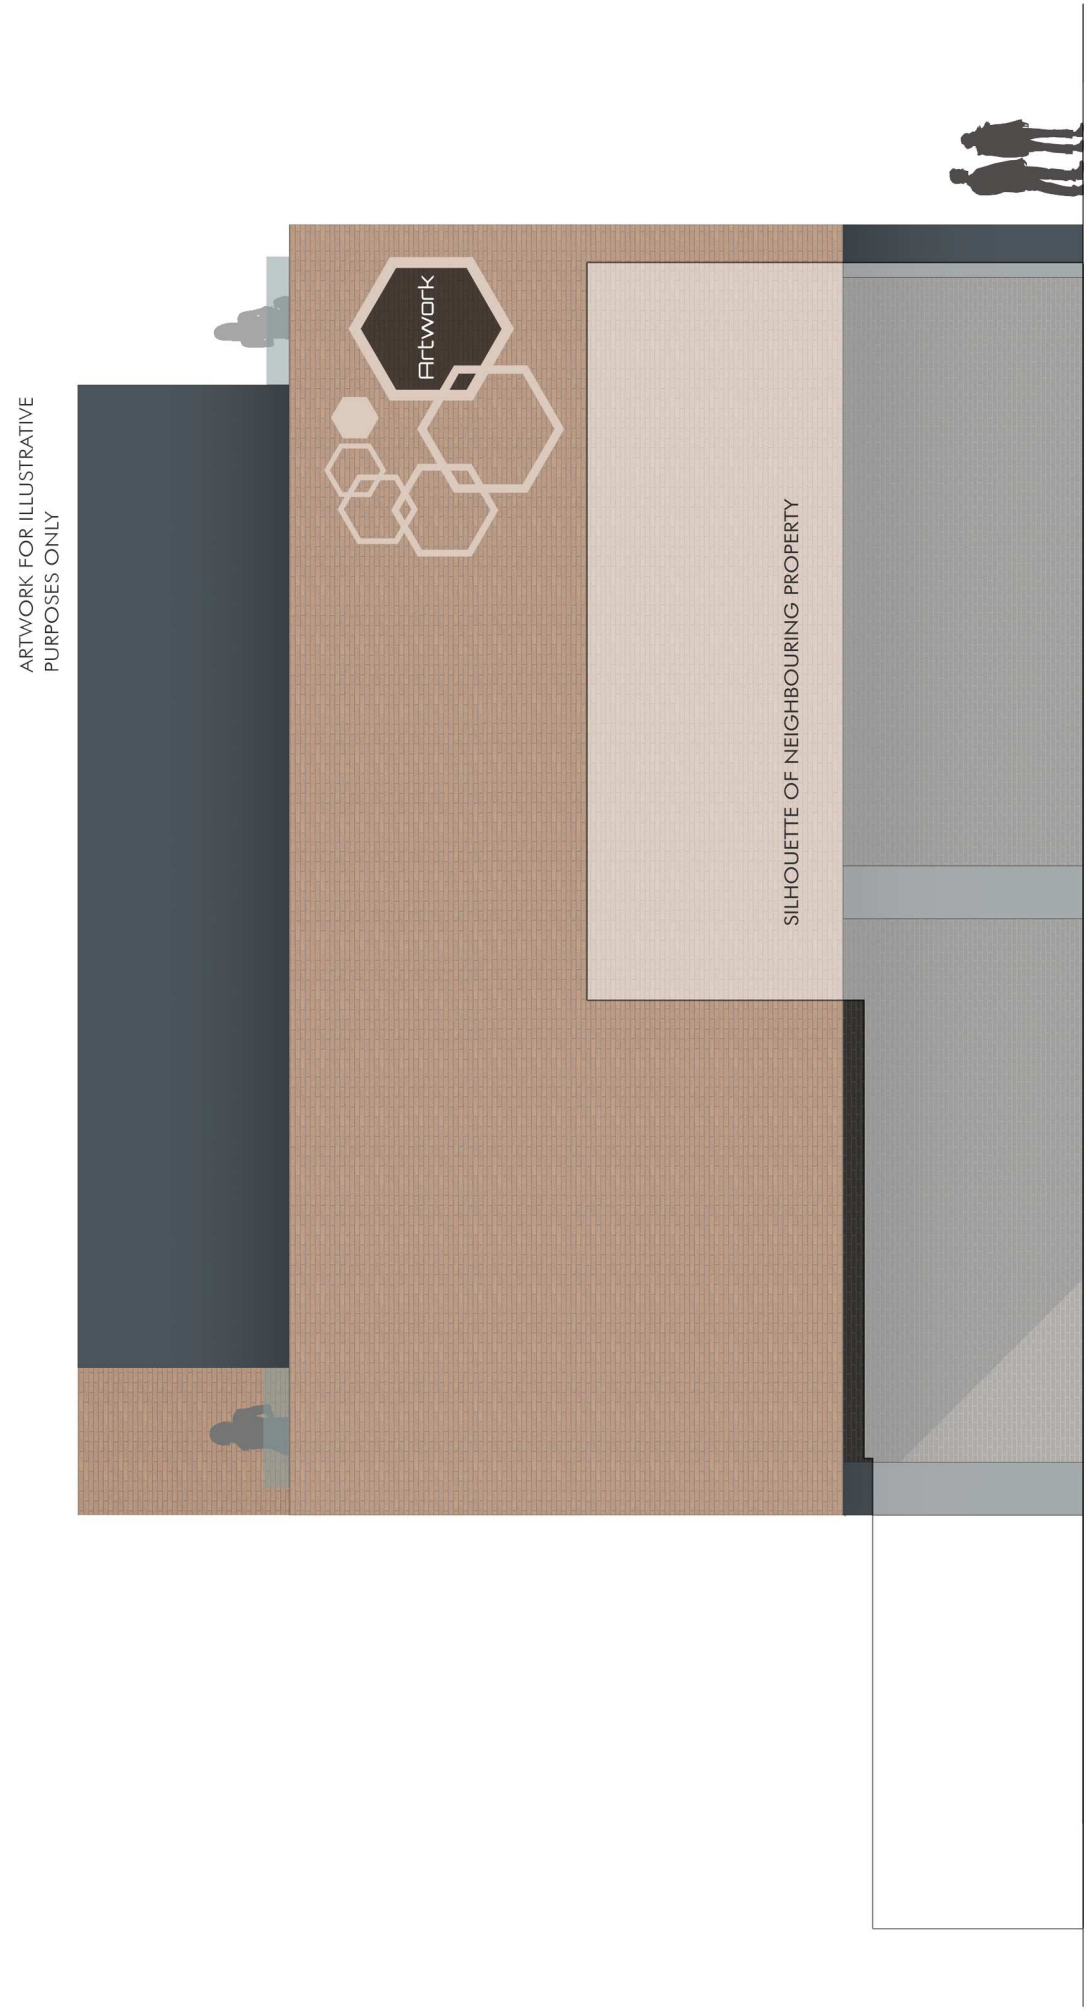

PROPOSED SOUTH ELEVATION



PROPOSED FRONT ELEVATION