

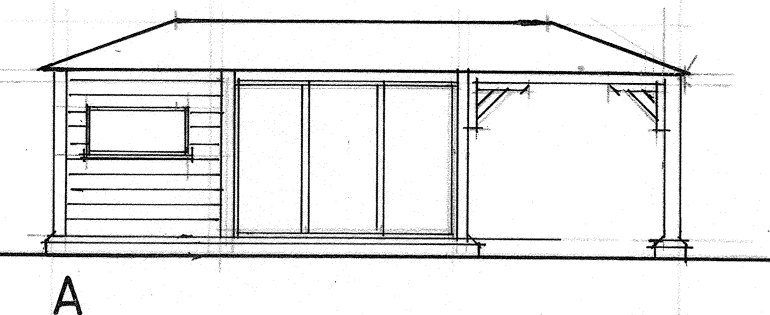
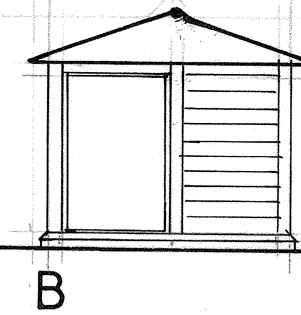
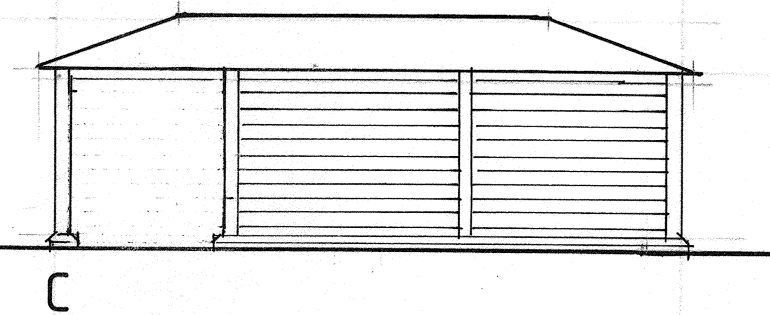
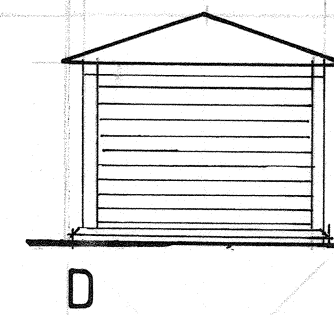
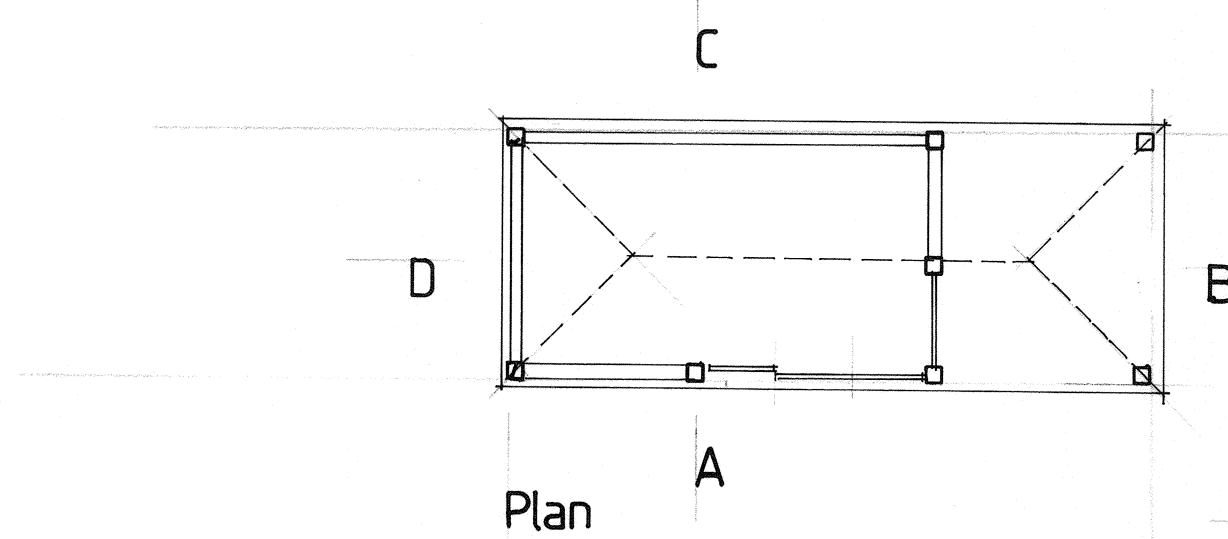
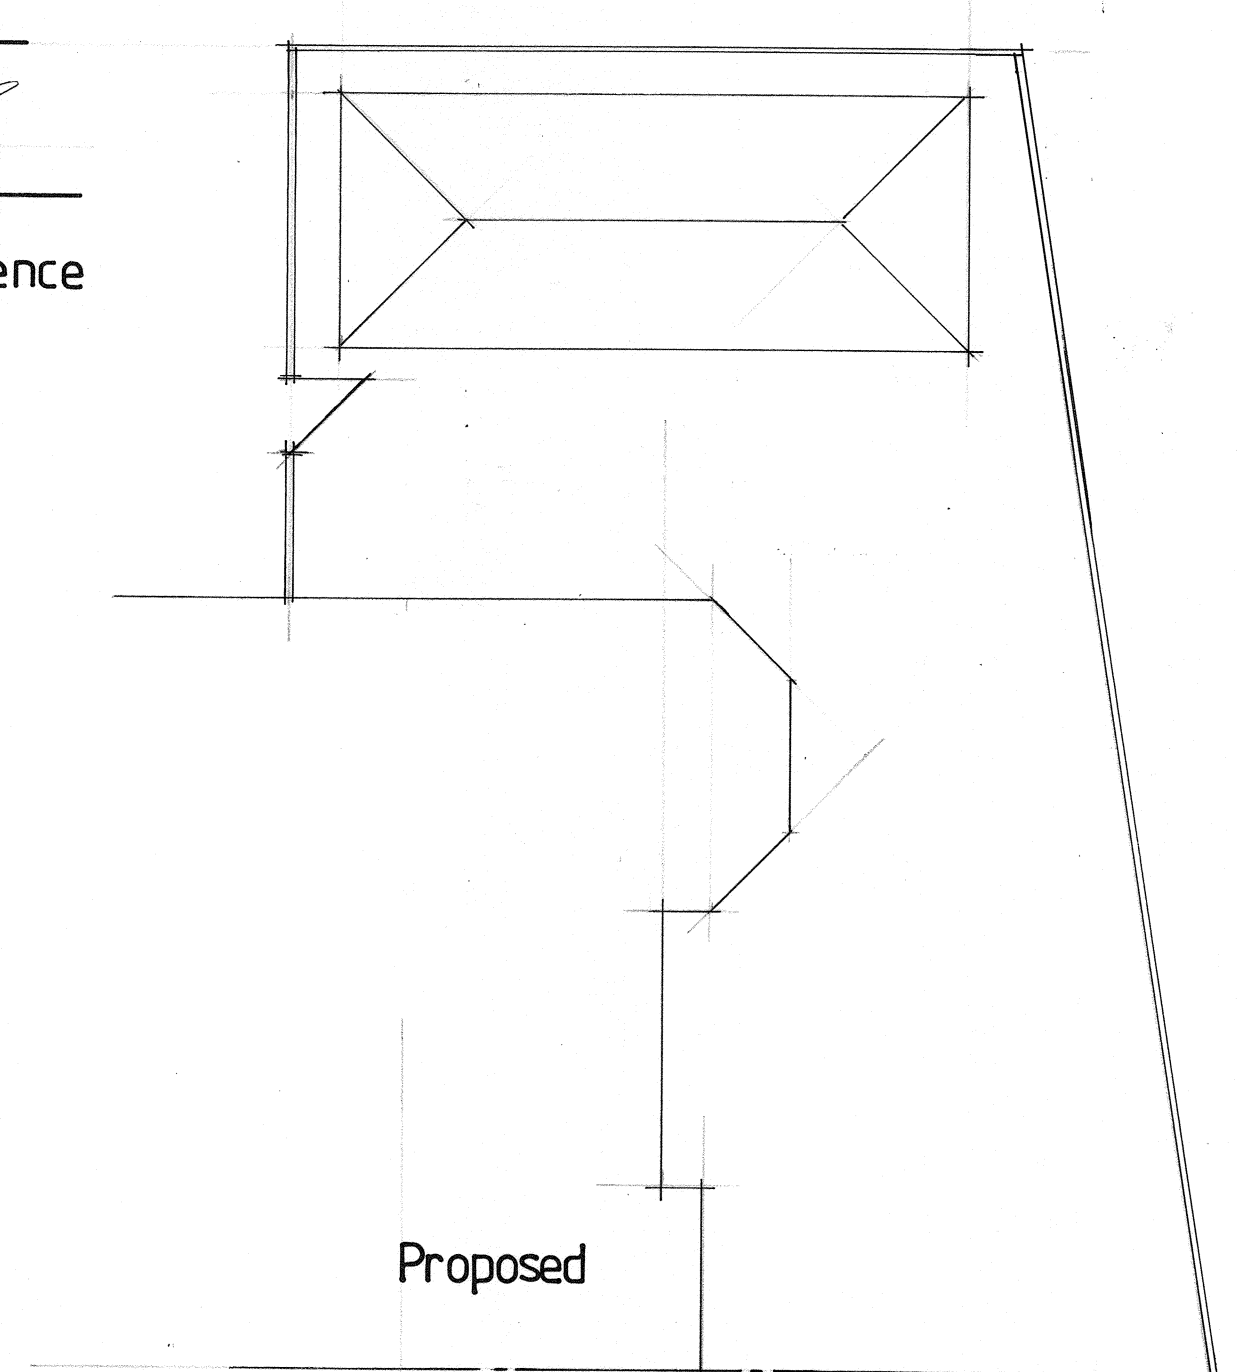


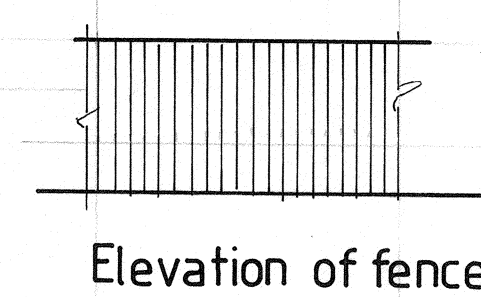

highway access

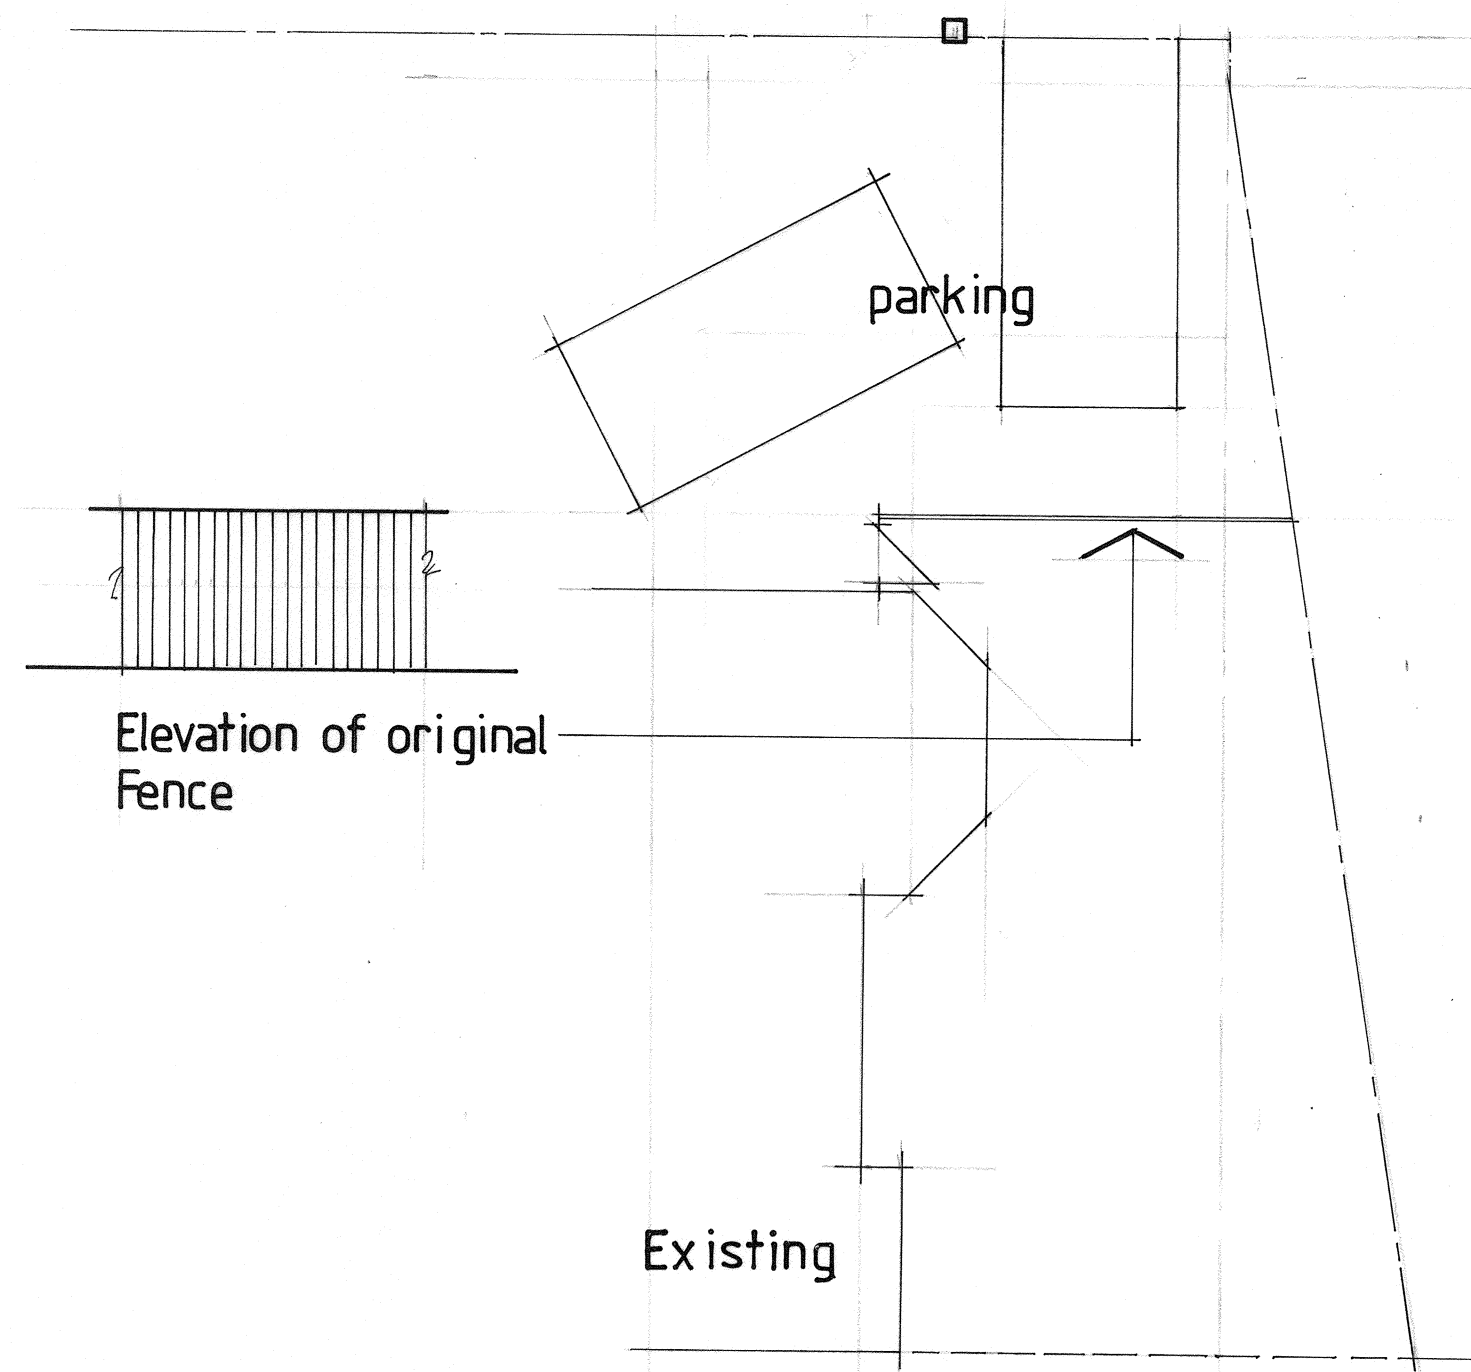

No:	Revision:	Date:	Initial:
-----	-----------	-------	----------

ALPHA DESIGN 11 GILDA CRESCENT ROAD ECCLES M30 9AG TELEPHONE :0161 707 5533			
Project:	34 Lapwing Lane Manchester M20		
Title:	Proposed Garden Room		
Scale:	1:100	Date:	May 21
Drg. No:	1	Initial:	CTW