Exbury Street 10 - SP

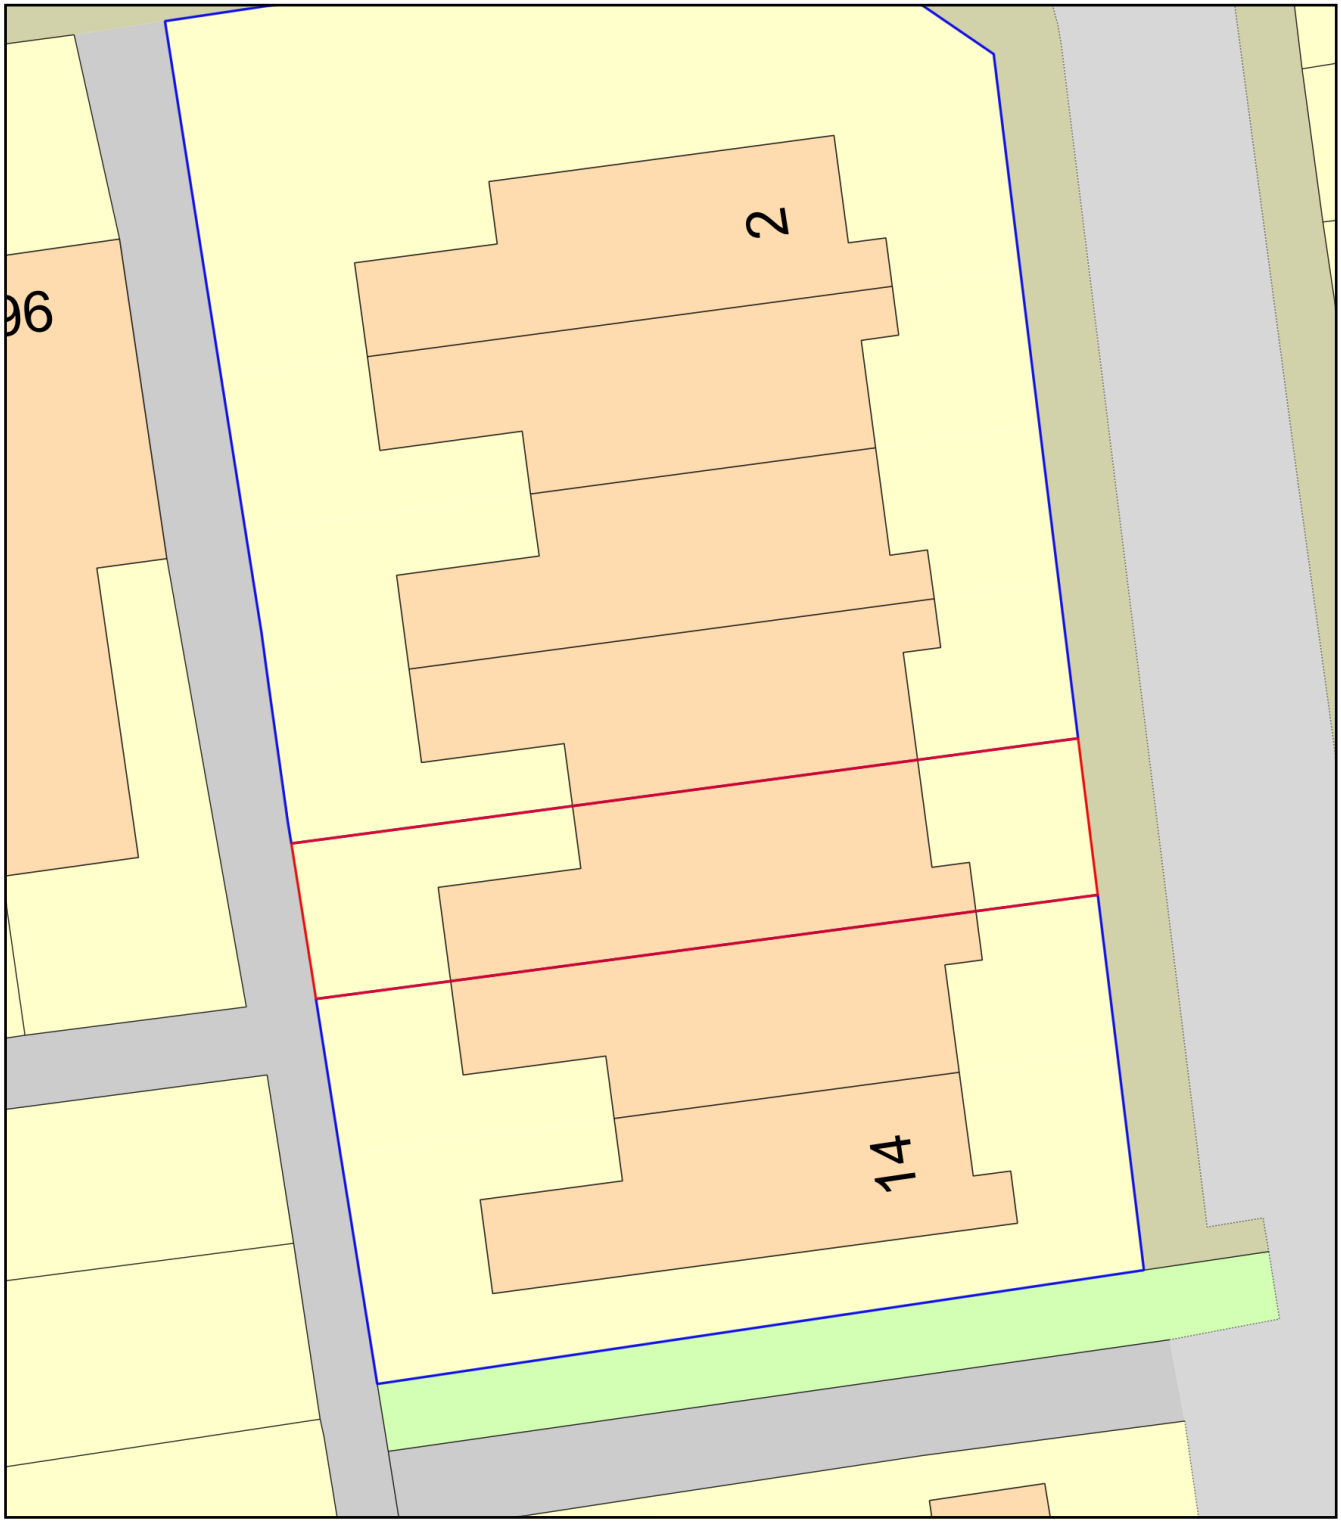

0 10
Metres

N

ReQuestaPlan

Plan Produced for: Exbury Street 10

Date Produced: 21 Apr 2021

Plan Reference Number: TQRQM21111143516153

Scale: 1:200 @ A4

© Crown copyright and database rights 2021 OS 100042766