





1 Intervention - South East Elevation
1 : 100

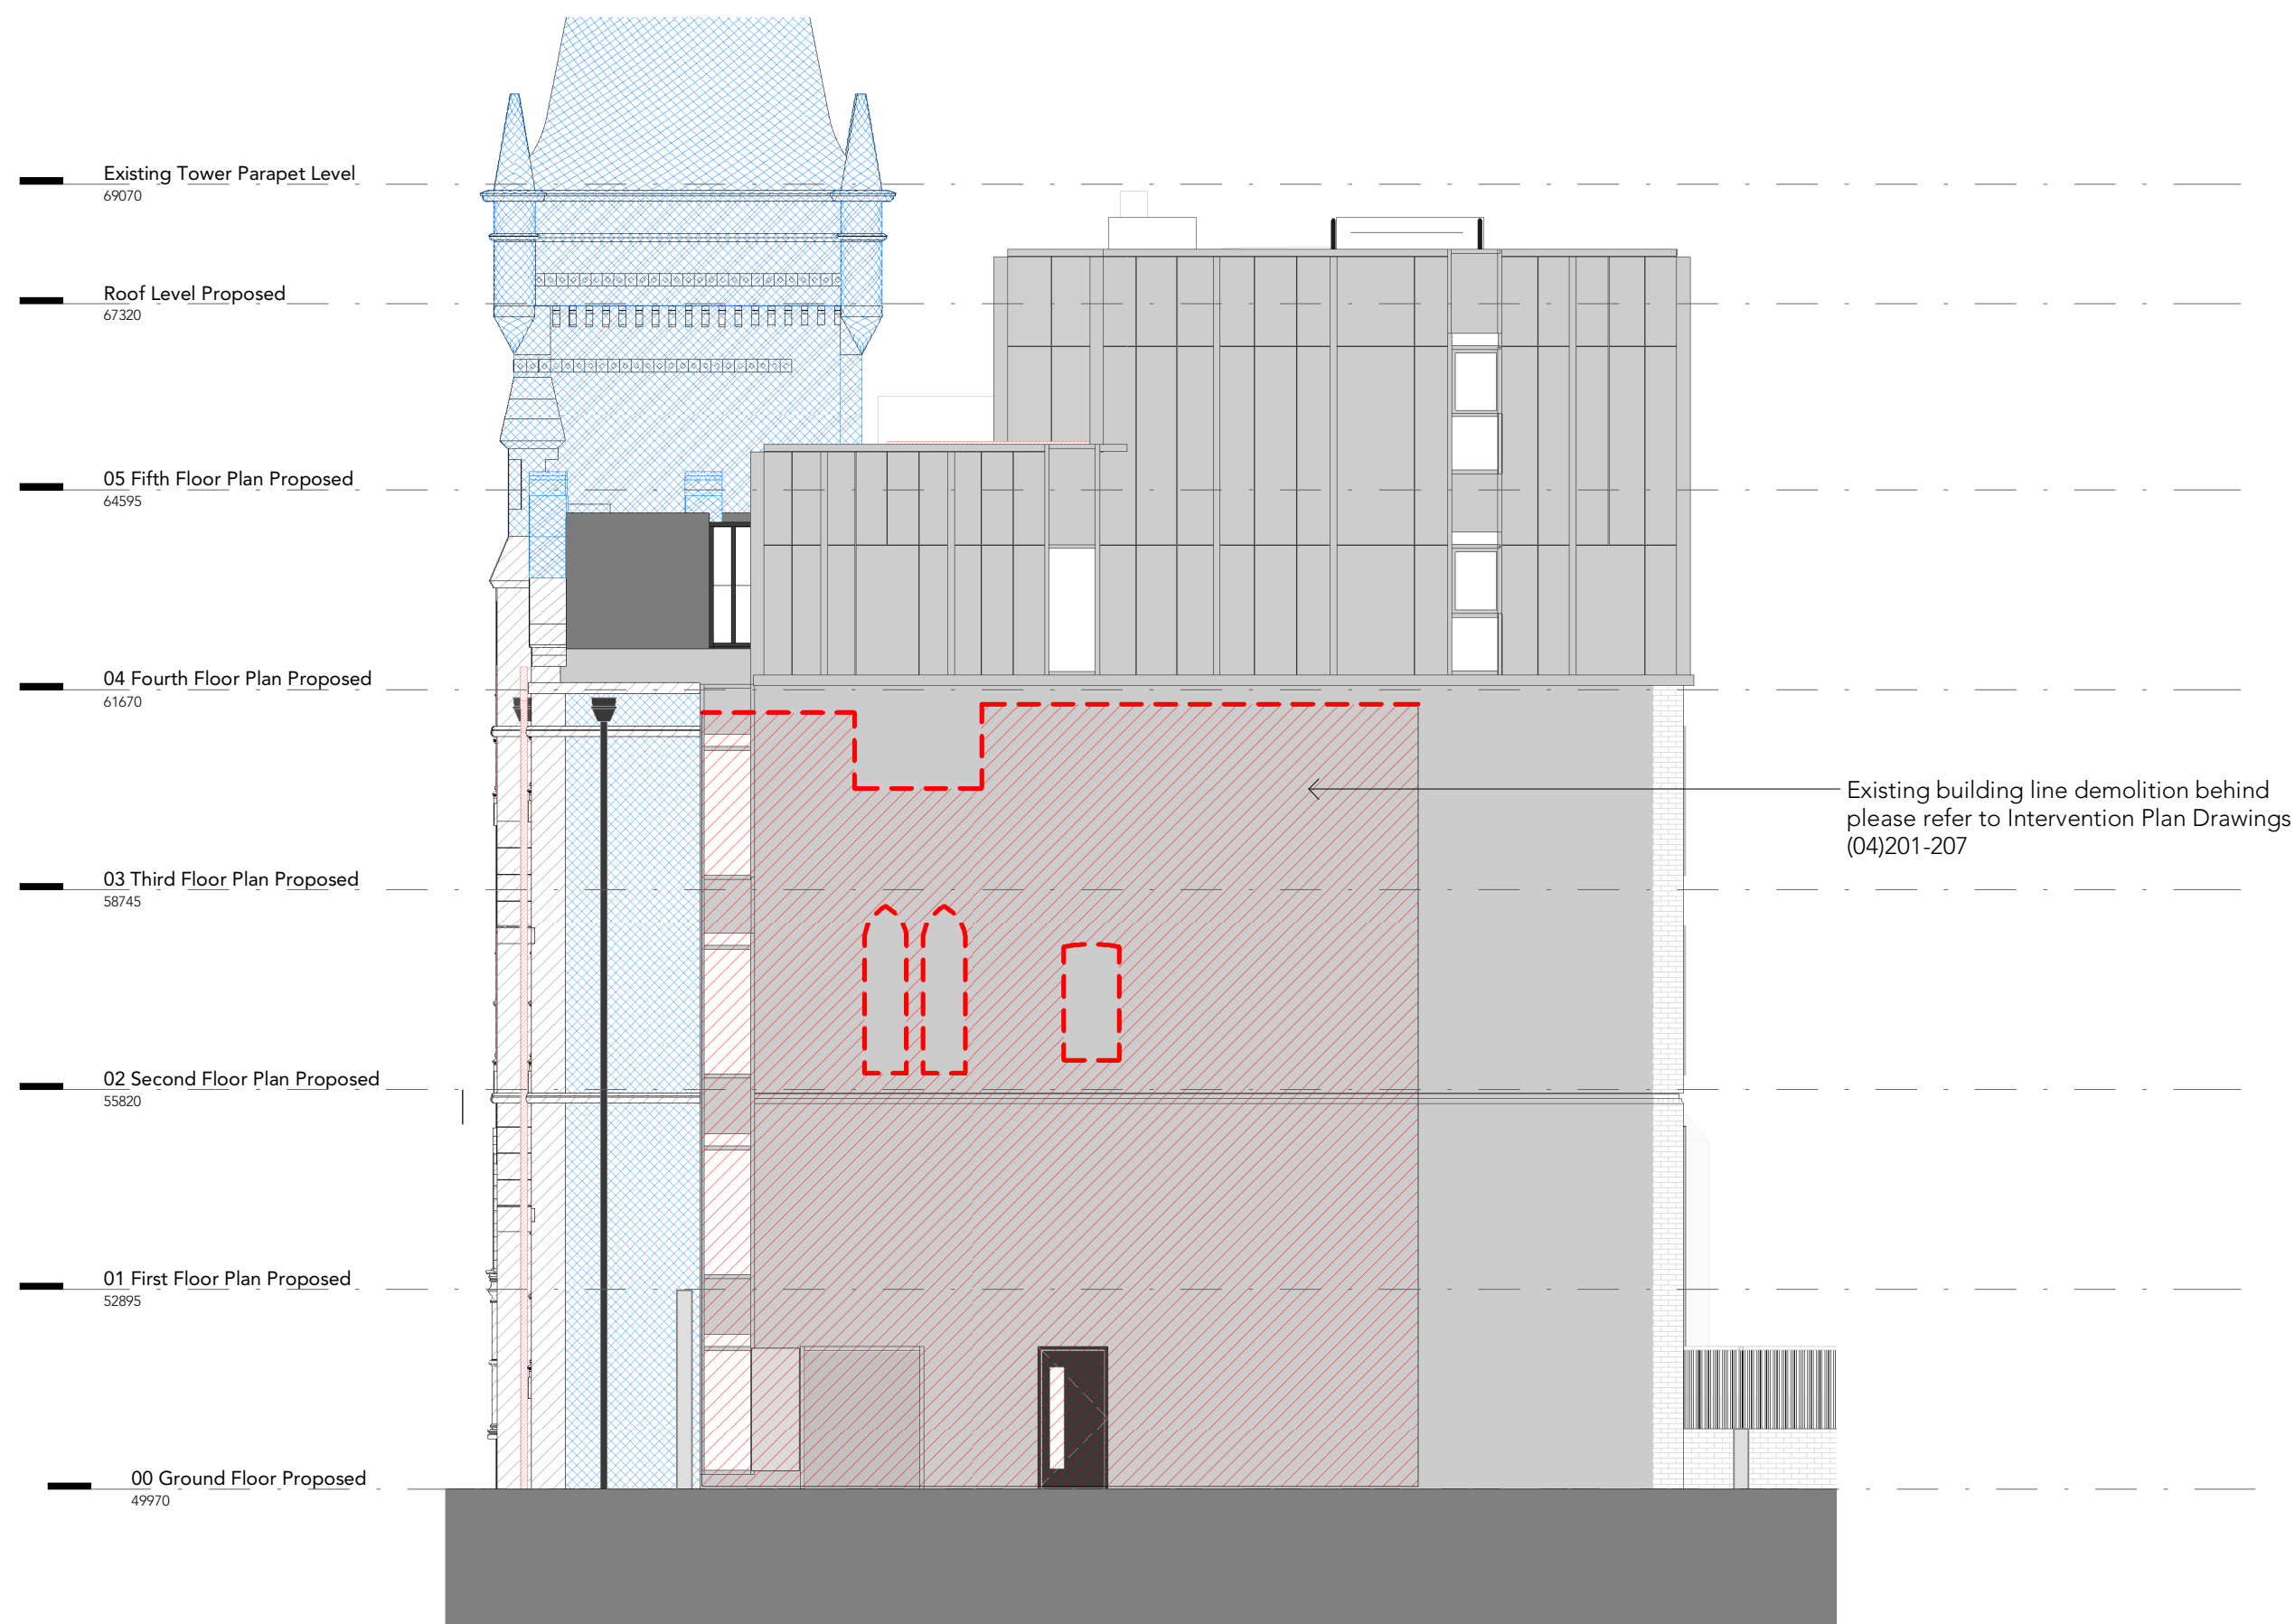

2 Intervention - South West Elevation
1 : 100

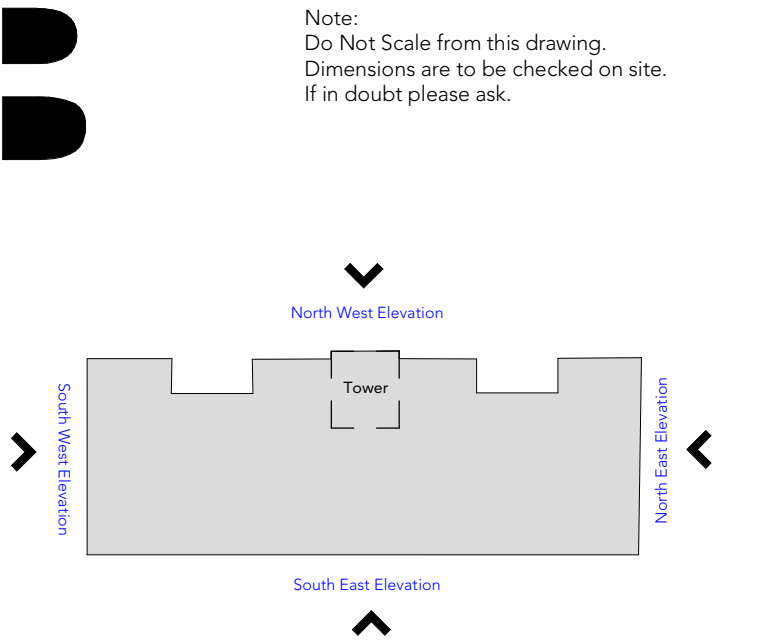

Please Note:
Survey information contained within this drawing has been created by Third Parties. All survey information issued in good faith. Buttress will not be held responsible for any inaccuracies identified.

- Intervention Key:**
- Existing windows to be carefully removed and replaced with double glazed aluminium slim profiled framed windows
 - Replace with new to match existing or stored material where possible. (Refer to pallets survey & drawing (20) 002. All new windows to be aluminium slim profiled framed
 - Demolition/ Removal
 - Retain or reinstate/Repair existing masonry
 - New Build

P1	29.04.2021	Planning Issue
P0	16.04.2021	Preliminary Issue

Rev	Date	Ints	Details
-----	------	------	---------

© The moral rights of the author are hereby asserted.
This drawing and design is the sole property of Buttress Ltd and must not be reproduced without permission.
Buttress Ltd is Registered in England and Wales: 5363573

Buttress

41 Bengal Street
Manchester
M4 6AF

T 0161 236 3303
E contact@buttress.net
W www.buttress.net

Project Title	Ancoats Dispensary
Client	Great Places Housing Group
Location	Ancoats, Greater Manchester

Drawing ref Proposed Intervention Elevations Sheet 2 of 2

Date	04/05/2021 09:56:56	Scale	As indicated
Checker	Checker	Orig Paper Size	A1

Job No: **8803** Status **PLANNING**

Project: Origin: Zone: Level: Type: Disc: Number: Rev:

8803-BA-XX-XX-DR-A(05)202- P1