


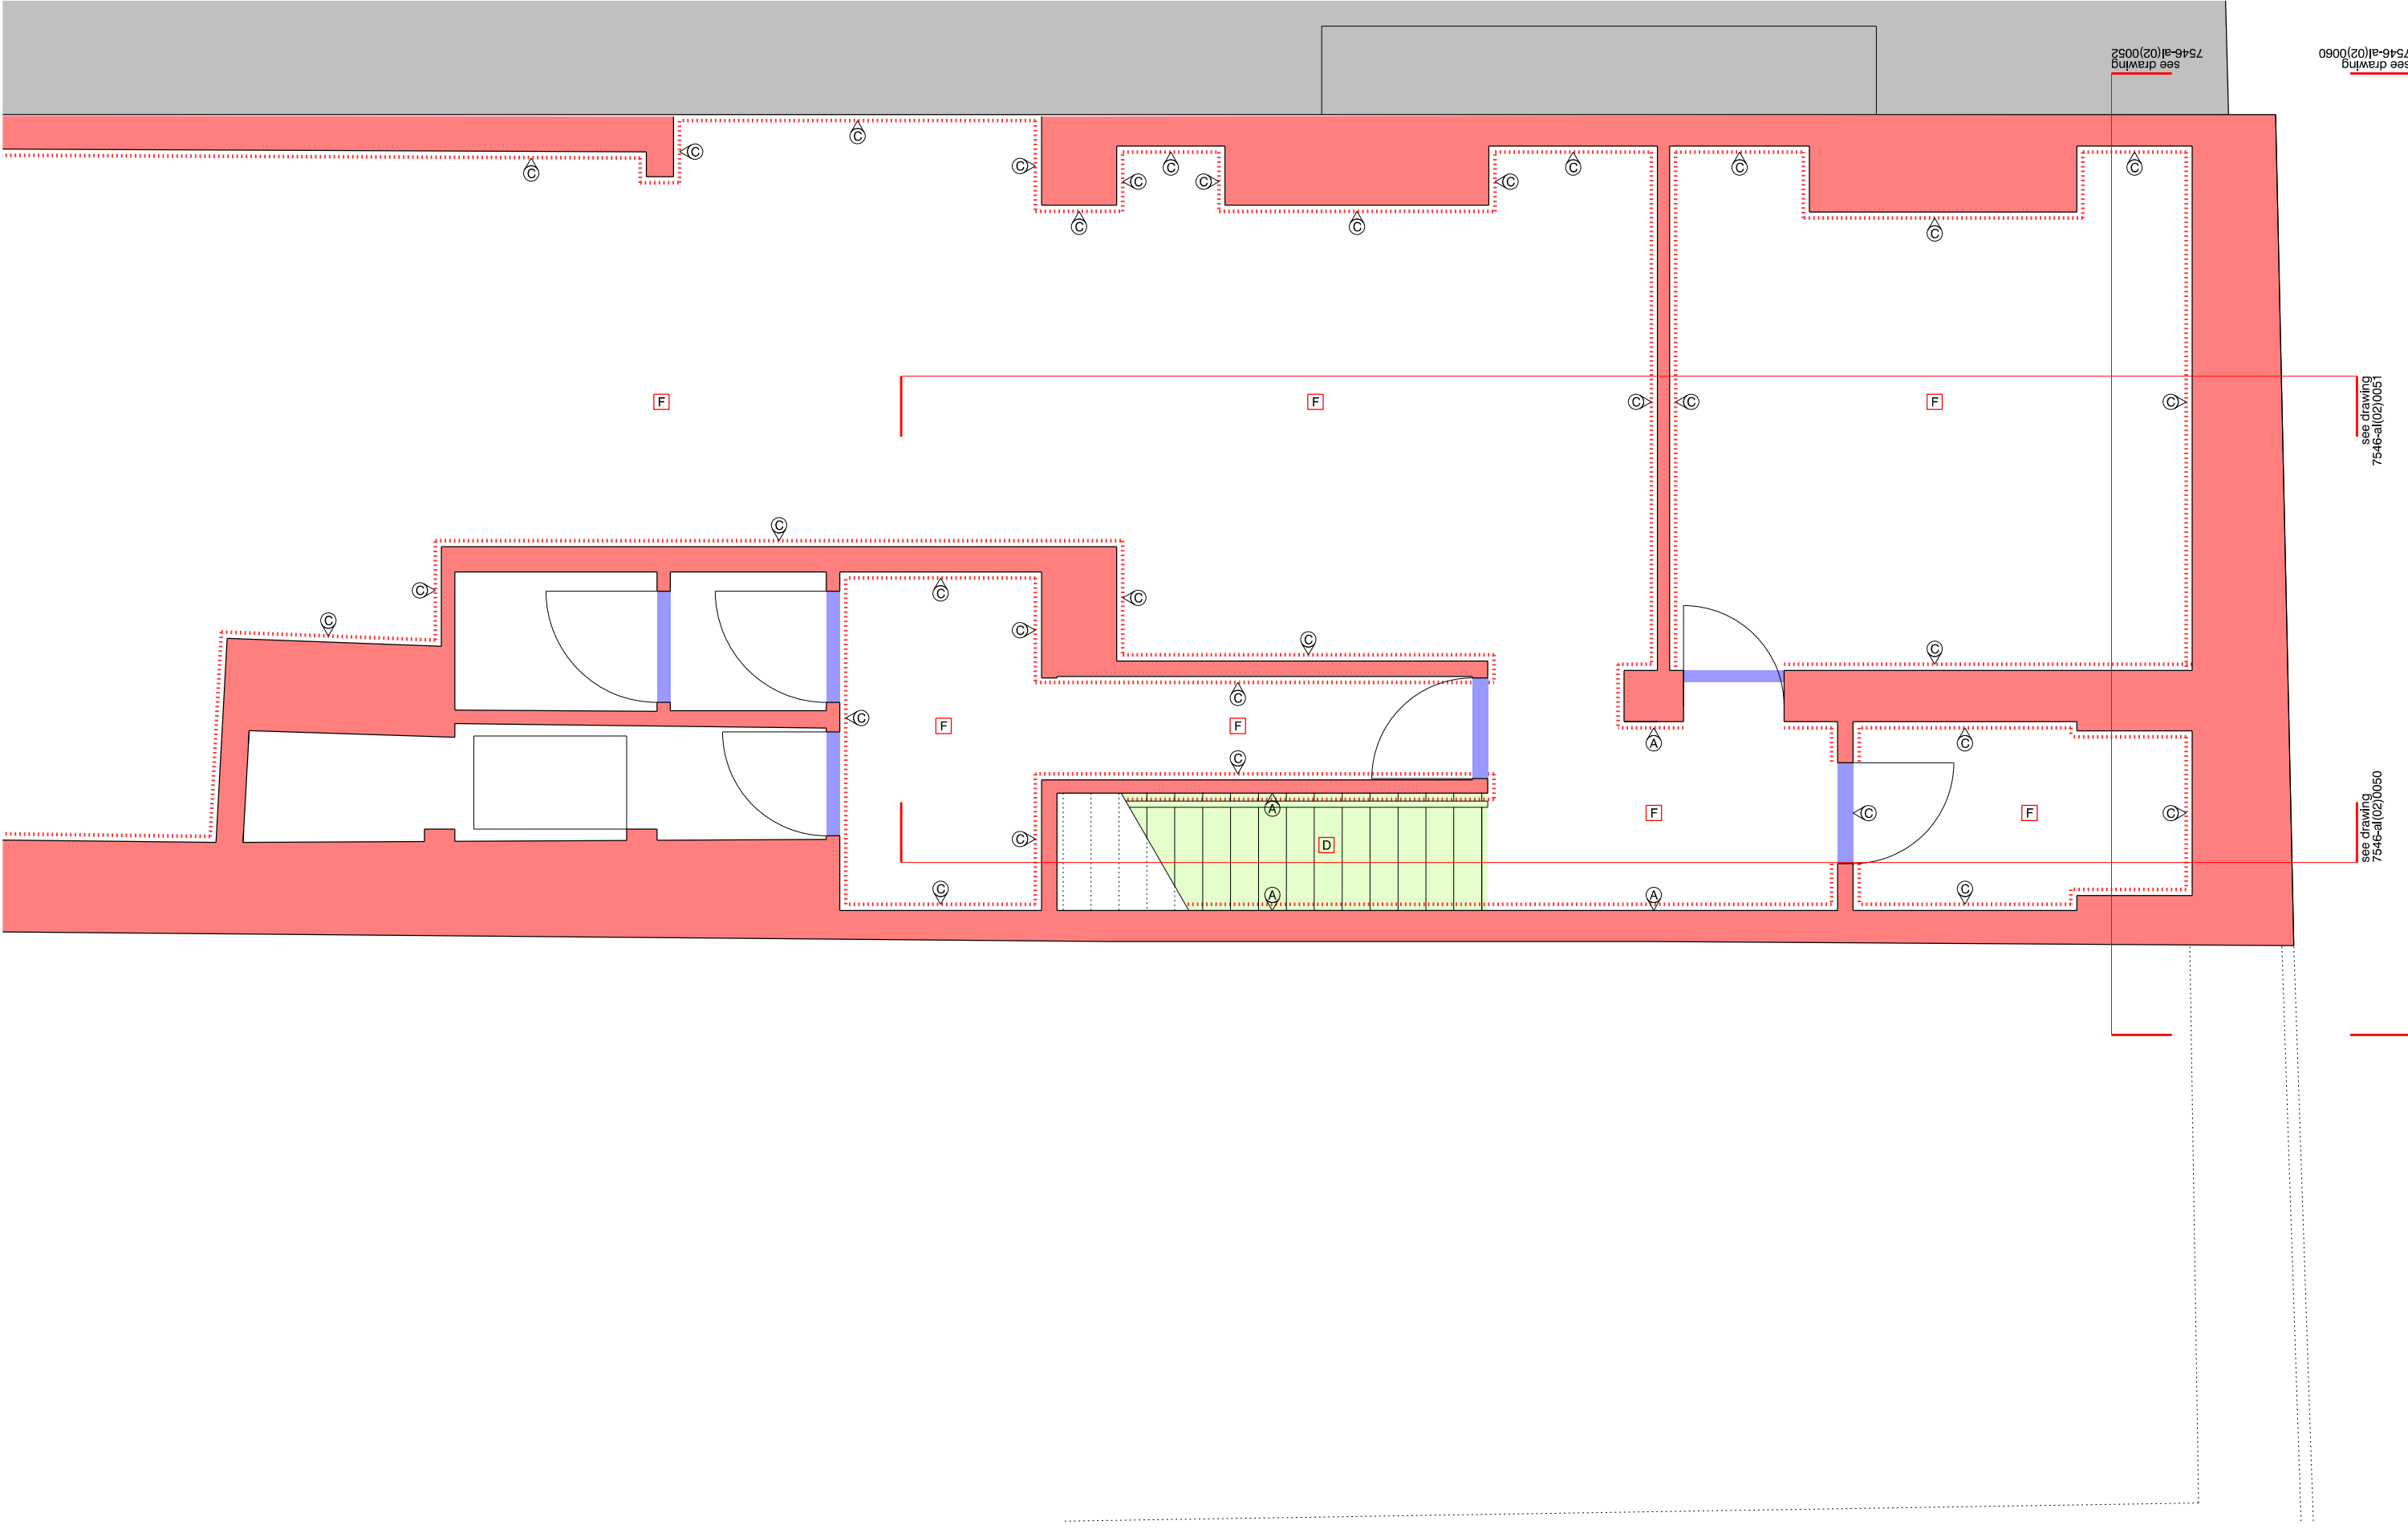

revision: P01
date: 2021.02.05
note: preliminary first issue

existing wall supporting walls
existing stair, handrail, and balustrades
existing window, architrave, and cill
existing timber door and architrave
non-original plasterboard walls
non-original doors
gable wall of 49 Piccadilly
existing timber skirting
existing tile skirting

wall finish types:
A existing plaster
B contemporary plasterboard
C painted brickwork

floor finish types:
A existing timber floor
B existing chipboard raised floor over existing timber floor
C existing timber stairs and timber floor
D existing concrete stairs
E existing tiled floor
F existing stone floor

project
43-47 piccadilly, manchester
job no.
7422
title
existing town house basement plan
scale
1:50 @ A3
drawing no.
7546-al(02)0040

stephenson hamilton risley
STUDIO
3 riverside mews
4 commercial street
manchester, M15 4RQ
www.shr.studio
mail@shr.studio
0161 832 0244