


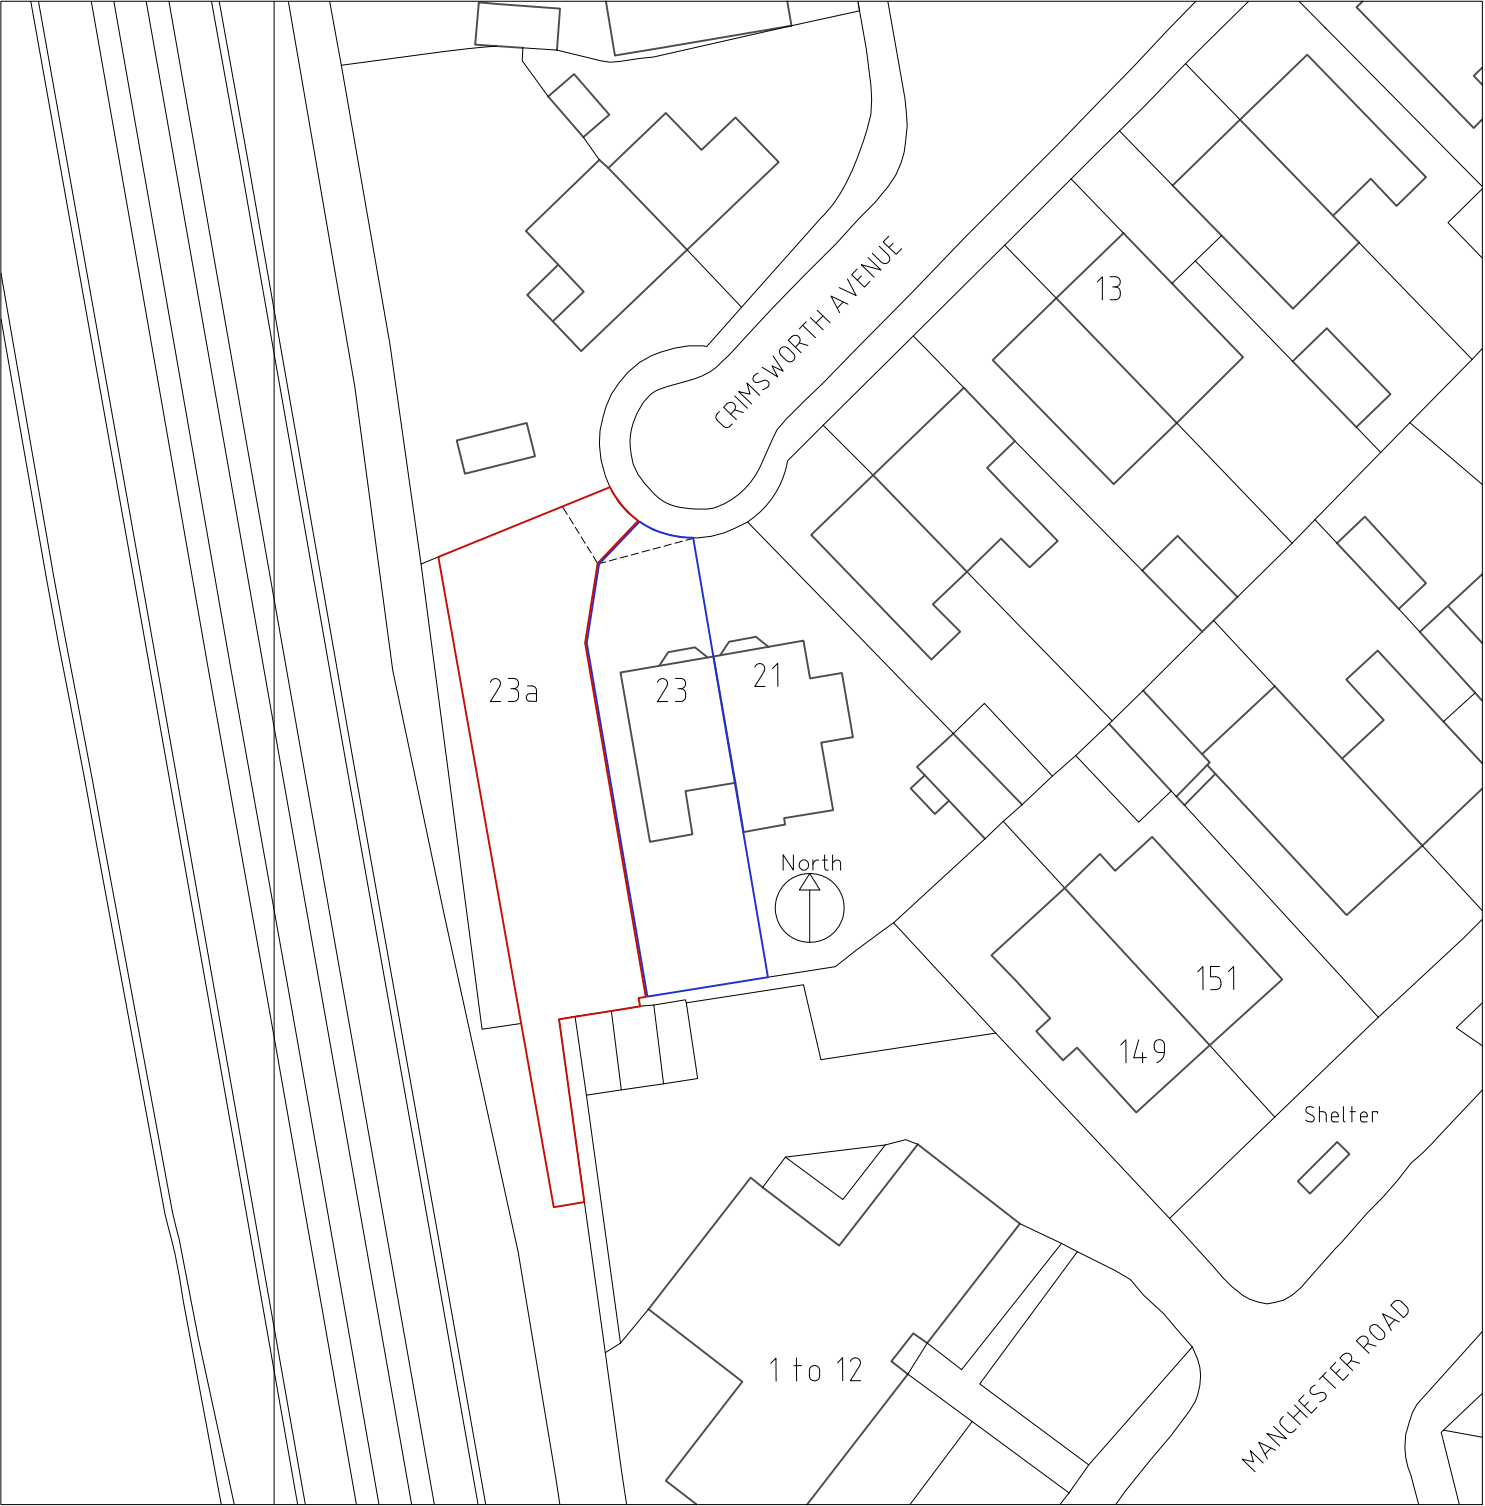

PROJECT 23a Crimsworth Av, Chorlton.			
SCALE 1to 500 @A4		CLIENT John O' Hare.	
DRAWING NUMBER 155-PL-0S1 revA		DRAWING TITLE Location plan	
CONTRACT NO. 155	STAGE CODE planning	REV. .	
ISSUED	19/04/21		
	22/04/21	a	
			sj simon james arq ltd/architects UK: 120 Grosvenor st. All Saints, Manchester. M1 7HL