

PROJECT REF
21011

DRAWING REF
001 A

Bluechip Architects

SCALE
1:100 @ A1

RIBA # 317b
Chartered Practice
Approved Registered Firm



DATE
FEB '21

CLIENT
MISS R BROOK
46 ST. ANNES ROAD
CHORLTON
MANCHESTER
M21 8JR


PROJECT
SINGLE STOREY REAR EXTENSION,
DORMER LOFT CONVERSION AND
INTERNAL REMODELLING

EXISTING FLOOR PLANS &
ELEVATIONS

CLIENT

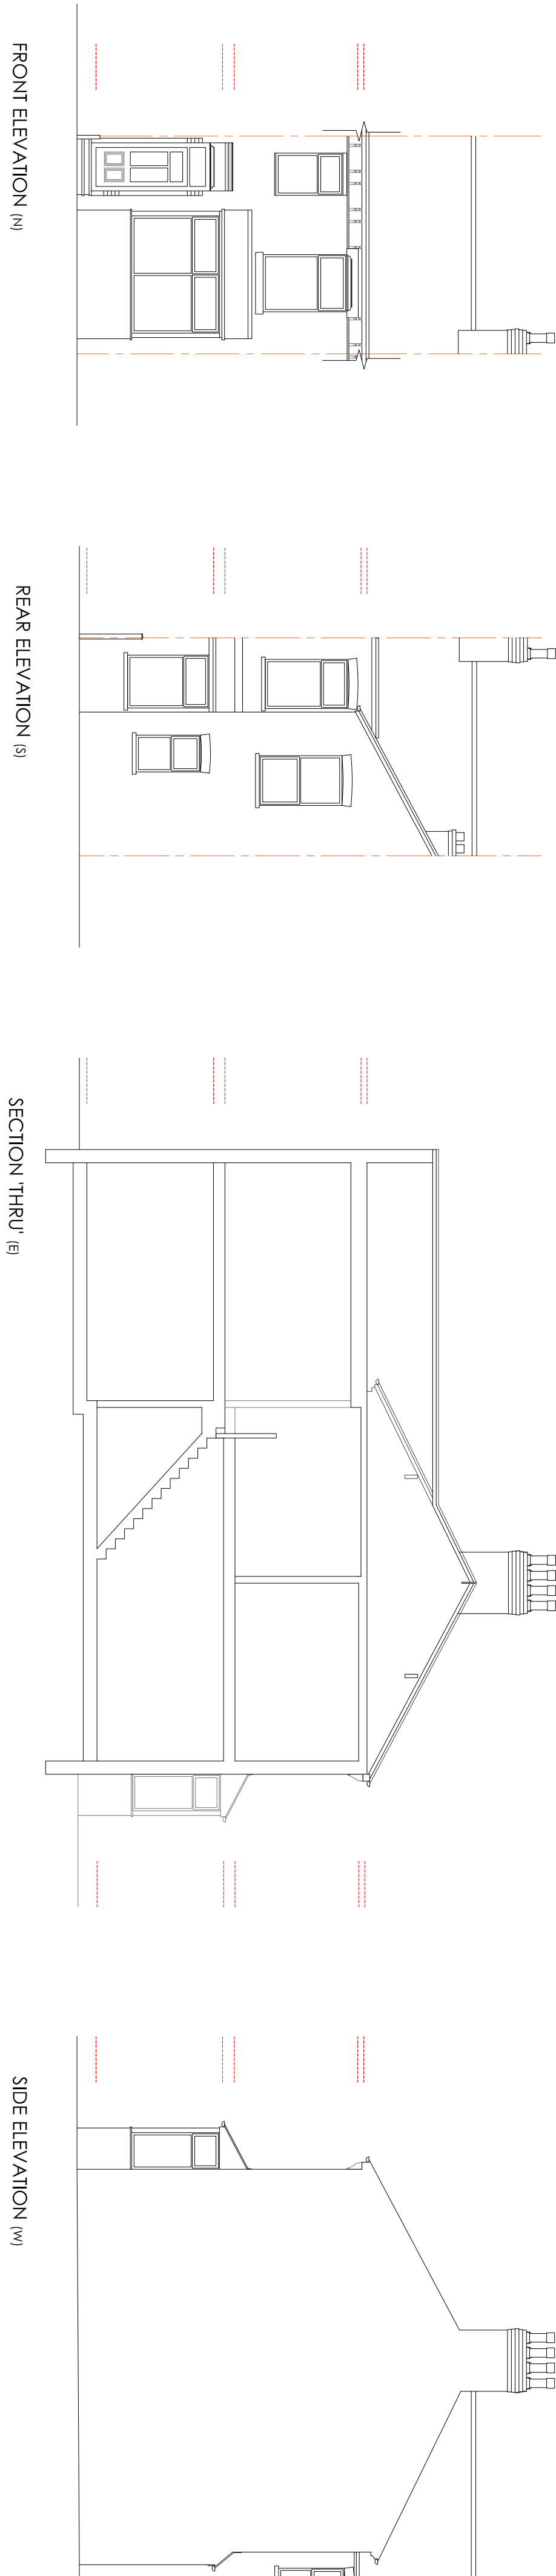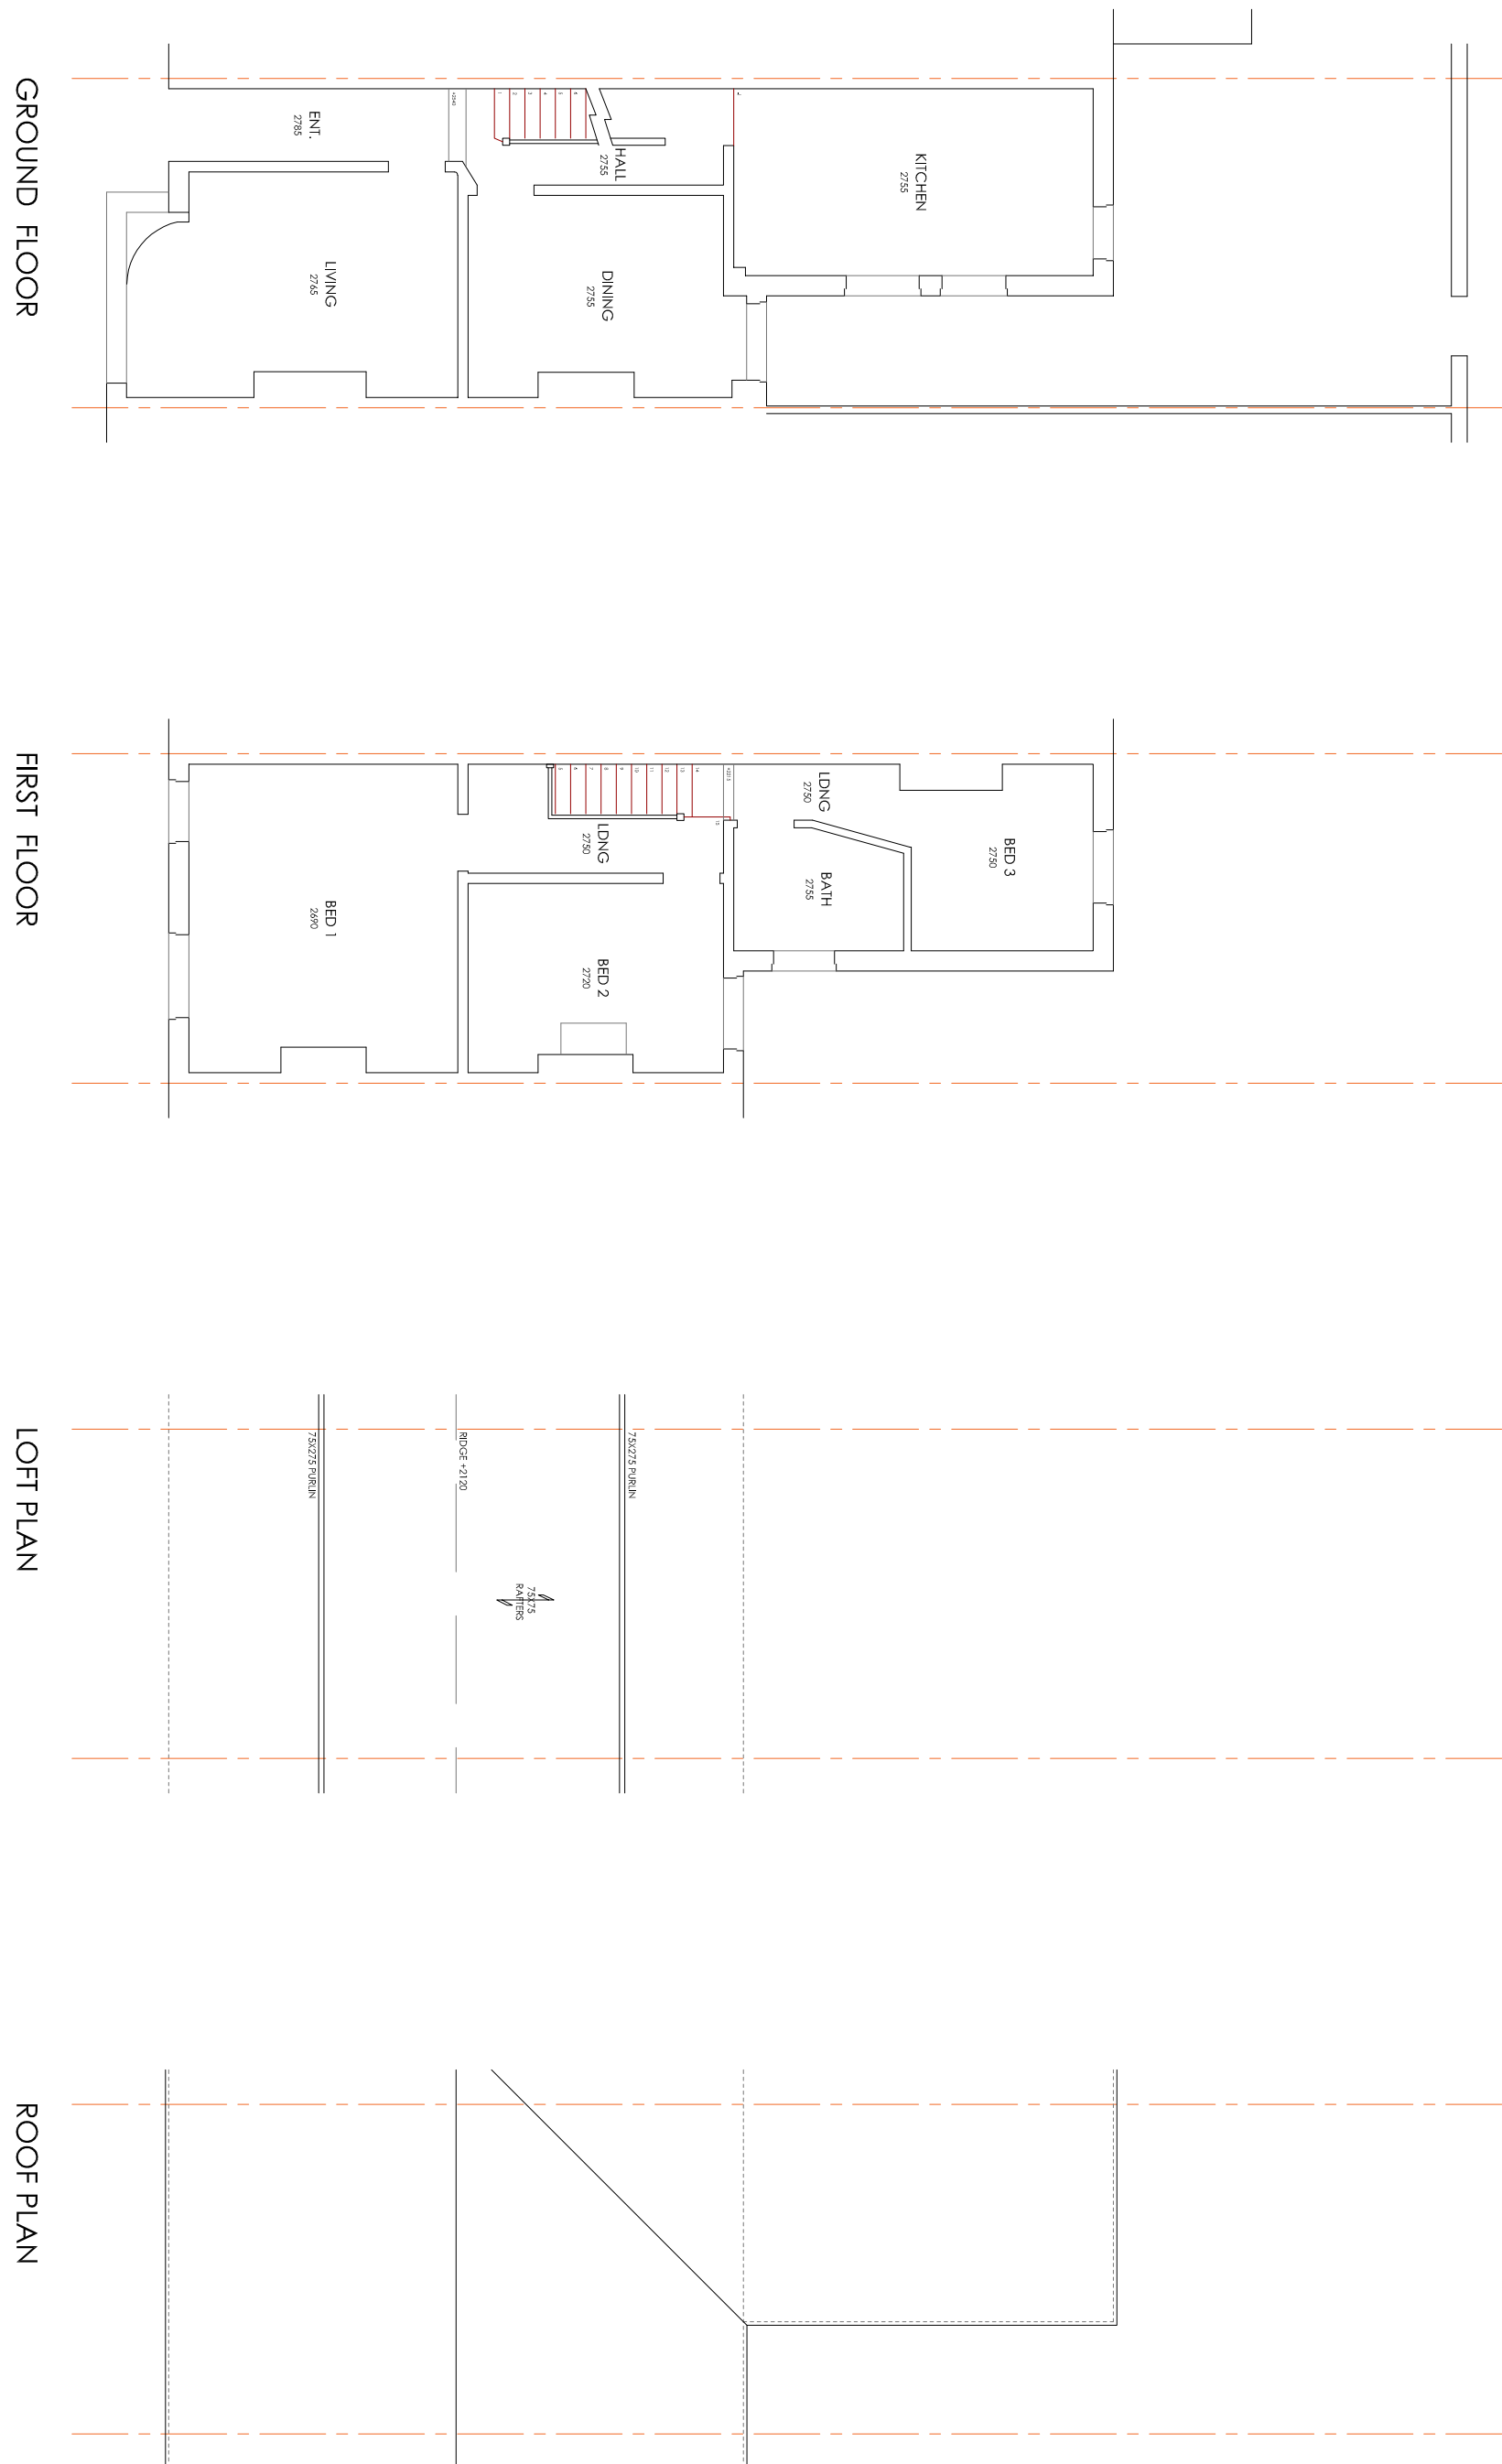

ISSUED FOR PLANNING APPROVAL
26.02.21

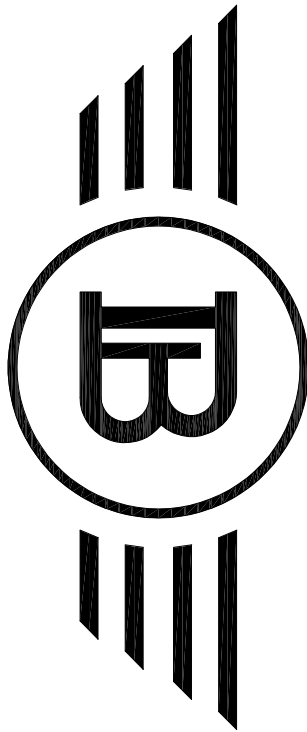

Bluechip Architects

07999 294 675

DESIGN@BLUECHIP-ARCHITECTURE.CO.UK
WWW.BLUECHIP-ARCHITECTURE.CO.UK

LOWRY HILL | LEE ST. | SWINTON | MANCHESTER | M27 6DB
DO NOT SCALE FROM THIS DRAWING. COPYRIGHT PROTECTED & ISSUED
UNDER LICENSE TO THE CLIENT NAME BELOW. ALL INFORMATION
CONTAINED HEREIN IS THE PROPERTY OF BLUECHIP ARCHITECTS LTD.