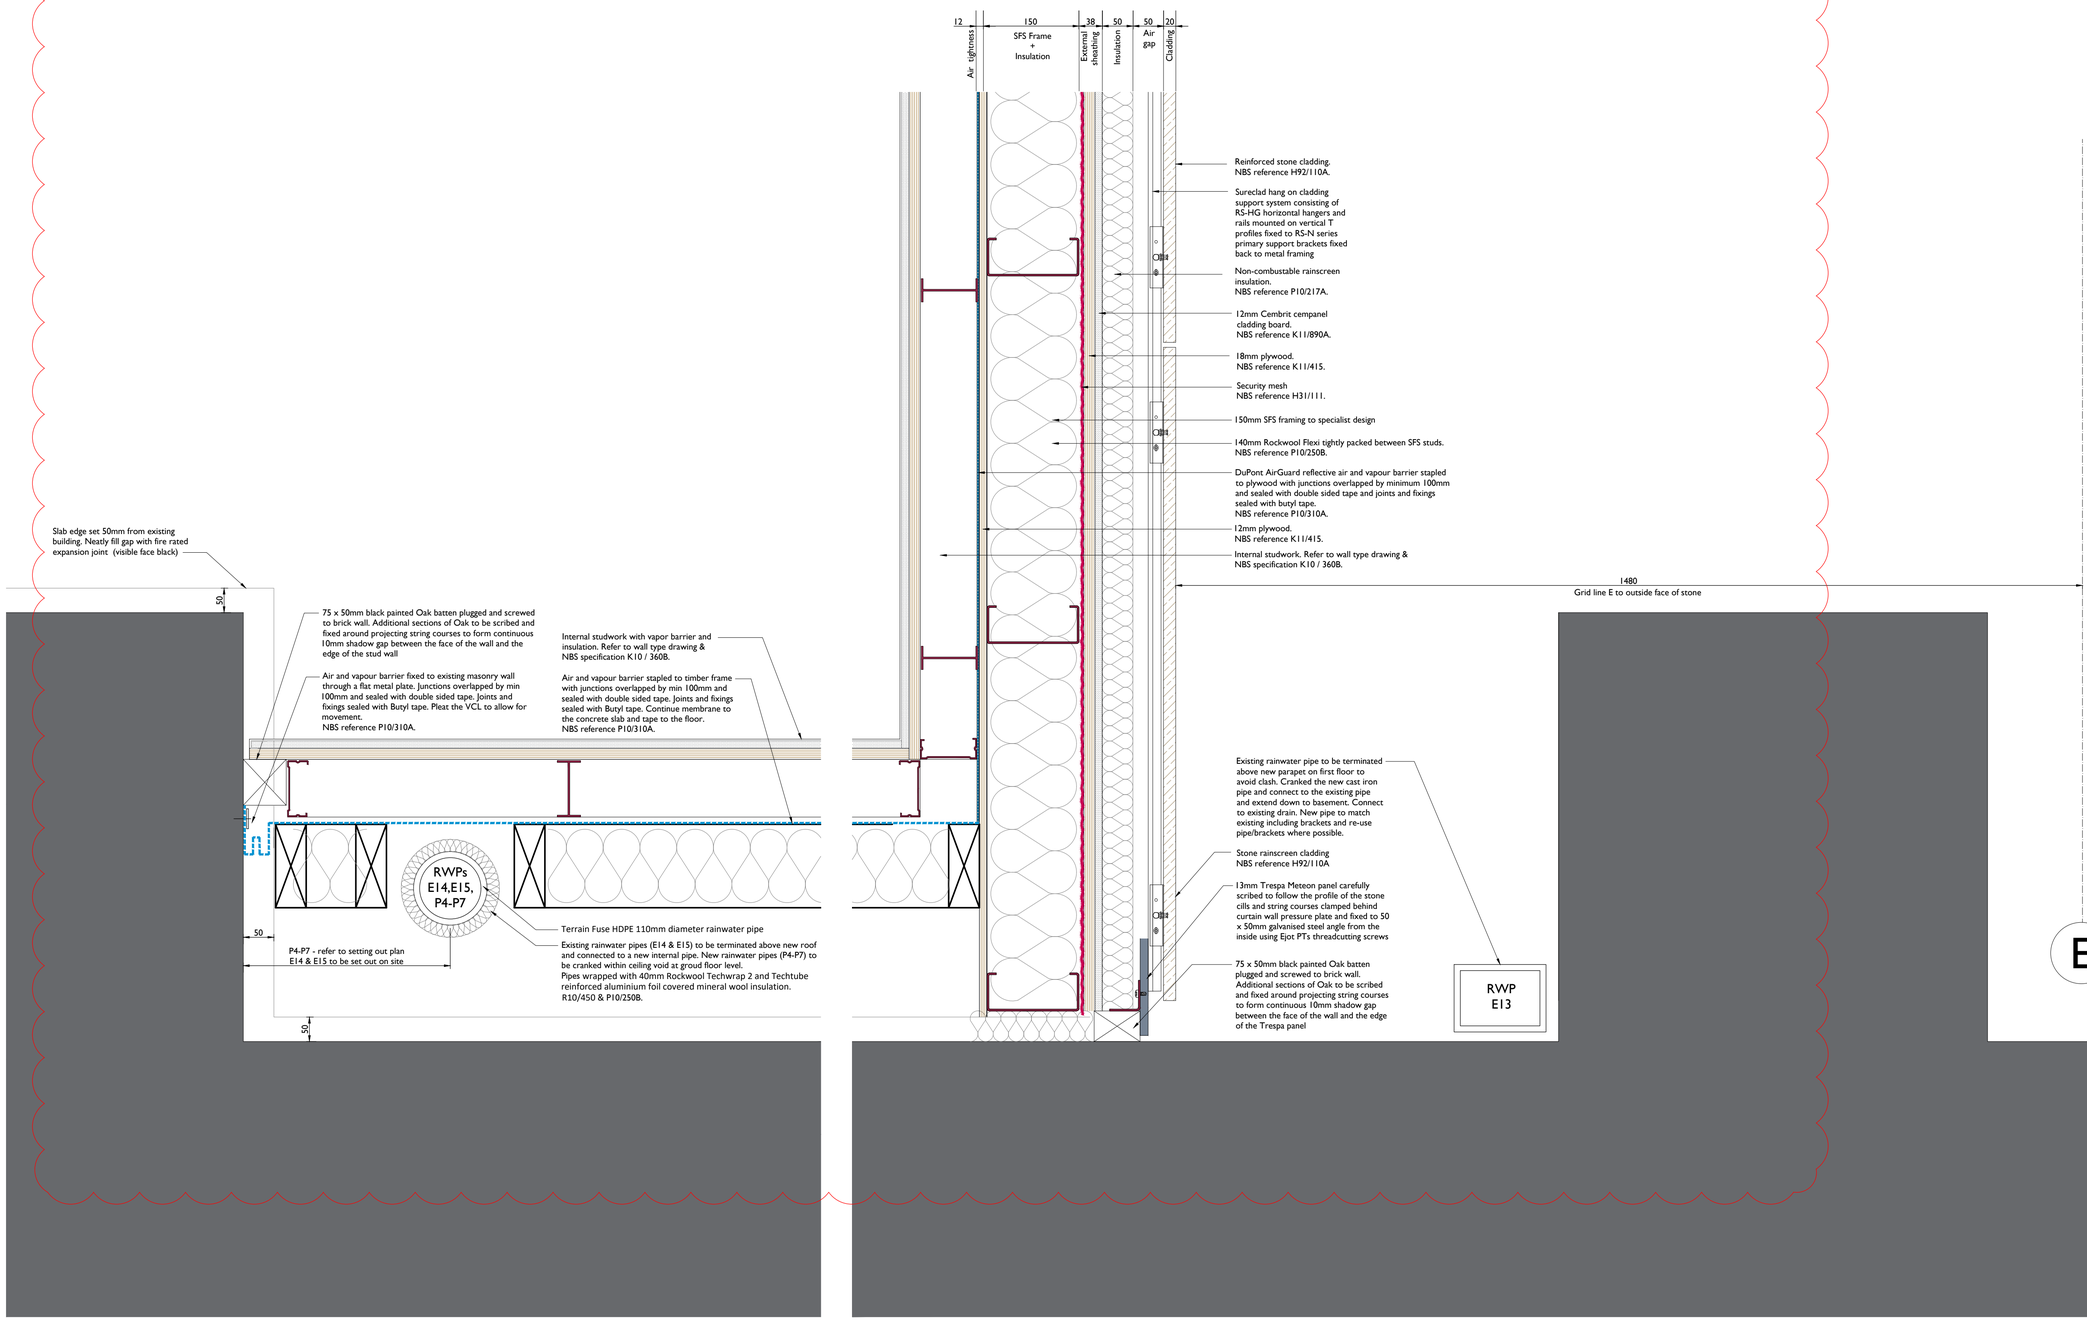


1:5 Scale @ A1

0 100 200 300 400 500

Notes:

Drawings are based on survey data and may not accurately represent what is physically present.

Do not scale from this drawing. All dimensions are to be verified on site before proceeding with the work.

All dimensions are in millimeters unless noted otherwise.

Purcell shall be notified in writing of any discrepancies.

Key Plan
not to scale

ISSUE	DATE	DRAWN	CHECKED	DESCRIPTION
B	22/04/2020	SS	SS	Updated following VE
First Issue	22/04/2020	SS	SS	

CLIENT University of Manchester

PROJECT Manchester Museum Courtyard

DRAWING TITLE 6137-PUR-MMC-XX-DR-A-0419
Curtain wall at junction with Rutherford Building

SIZE & SCALE 1:5 @ A1

DRAWING STATUS Issued for Approval

JOB NUMBER 237010

DRAWING NO. 419

REVISION B

PURCELL

St James', 79 Oxford Street, Manchester, M1 6FQ
© PURCELL 2012. PURCELL ® IS THE TRADING NAME OF PURCELL MILLER TRITTON LLP