



(31)279/02

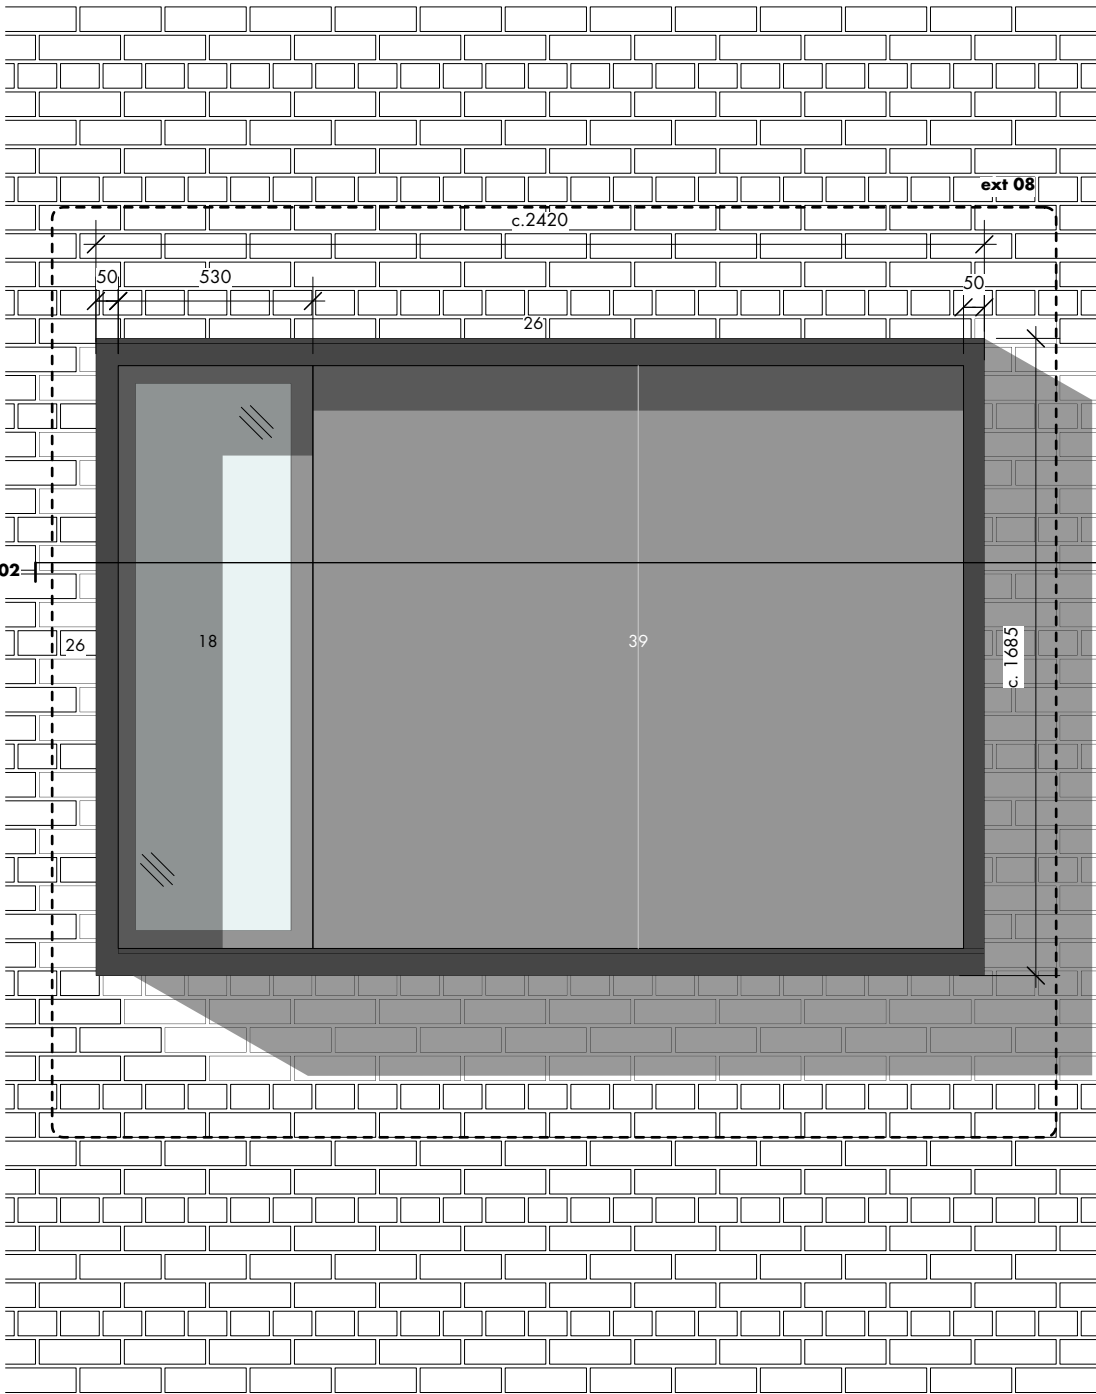

01 type 08b external elevation 1:20

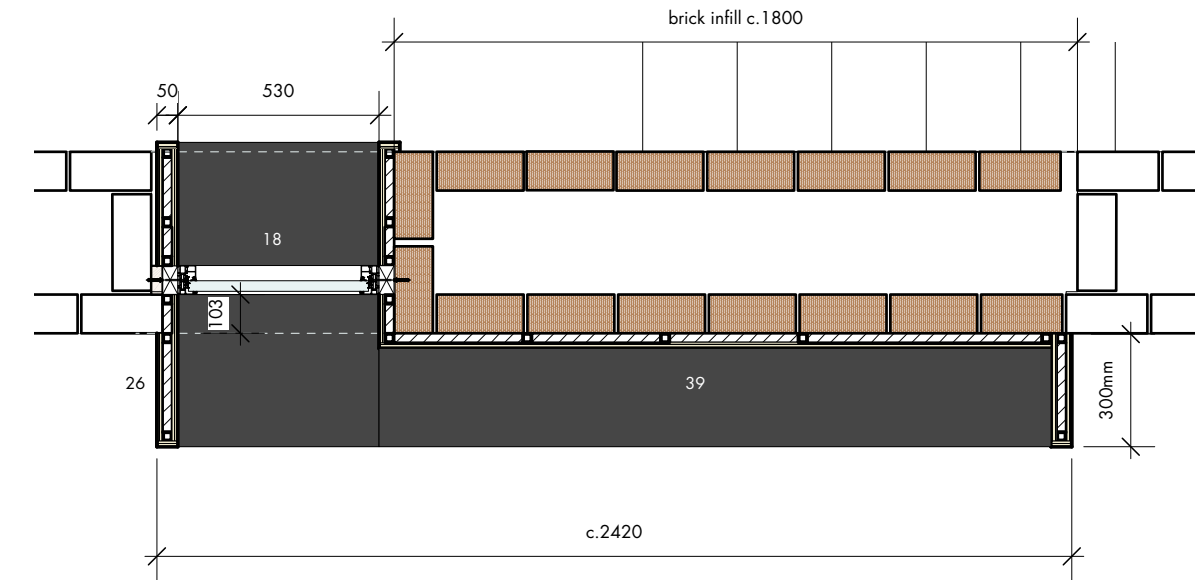

02 type 08b plan 1:20



elevation key nts

key

- flat flashing fascia
- adhered to frame upstand angle w/ hidden mechanical fixings to bottom corners (to be hidden by trim)
- existing stone sill retained - minor damage to be repaired locally/like-for-like replacement if required
- inward opening light
- ironmongery - refer to schedule
- chamfered brickwork reveal
- chamfered brickwork sill to be made good
- existing lintel to be made good where possible
- mastic joints to run in continuous
- timber infill with dpm, ppc aluminium capping
- new lintel where required
- refer to structural engineers drawings
- aluprof MB slimline window frame
RAL 7021
- aluprof MB slimline mullion
- aluprof MB slimline transom
- angled flashing scribed to u/s of existing lintel
- additional support bracket mechanically fixed to existing lintel as required w/ angle flashing adhered to face with double sided tape i.e. no mechanical fixings visible.
- existing stone/brick junction finished with mortared joint where chamfered brickwork is replaced/made good
- jamb flashing - to site dimensions
- new stone cill to match existing
- fixed light
- 50mm wide flashing cover strip (head + jamb)
- adhered to masonry - sub-contractor to confirm methodology of fixing.
- inward opening PPC aluminium vent spandrel panel for additional purge ventilation
- exhaust and supply grille for MVHR ductwork
- existing floor build up
- existing stonework surround to aperture to be made good where possible
- fixed back painted glass spandrel to conceal floor build up
- manifestation - design tbc
- projecting oriel sleeve to new aperture
- ppc aluminium
- new PPC support
- new brick infill/pier to window
- aluprof MB-B6 S1 window frame system
- integrated louvre system
- glazed in ppc aluminium
- RAL 7021 to match window frame
- insulated party wall
- new p.board ceiling
- fixed opaque glass spandrel to conceal wall junction
- existing stone surround to be made good
- new floor build up
- existing brickwork removed to lower sill
- PPC aluminium spandrel
- flashing
- black ppc aluminium pressing to window perimeter
- PPC aluminium panel to overclad existing brickwork
- colour to match window frame
- fixed back to cementitious board
- existing stone corbel
- PPC aluminium side panel
- PPC aluminium capping to cill
- existing timber lintel + jamb detail to be repaired
- refer heritage report
- automatic opening vent
- aluprof MB 70 casement
- PPC aluminium cassette on helping hand system
- colour to match window frame
- metal flat bar barrier - colour RAL 7021
fixed to brick with resin anchored bolts - tbc
- to comply with BS 6180 and BS 6399
- sfs infill
- cleat connection back to pfc support
- fireslop
- retrofitted rigid ties back to exg.masonry
- 2no. every 225mm
- siderise CW-FS60 with 2no. standard brackets per length fixed at 600mm nominal centres. bracket to have min. 75% embedment into insulation. min. 10mm compression.
- existing concrete lintel with integrated RSJ
- bulkfill rockwool insulation

change from original application. refer to changes schedule for further details

section 19/73 application issue 23.04.21 • him • jr
rev • description issued • drawn • checked

shedkm

+44 (0)151 709 8211
+44 (0)207 253 8881

project kampus • listed buildings
client mount anvil
drawing number KAM-SKM-MH-ZZ-DR-A(31) 279 •
scale as shown @ a3
status planning

minshull • proposed window type 08b

do not scale from this drawing • all dimensions are to be set out and checked on site prior to starting construction • any discrepancy found between information given on this drawing and that given elsewhere or recorded on site shall be brought to the attention of the project architect immediately