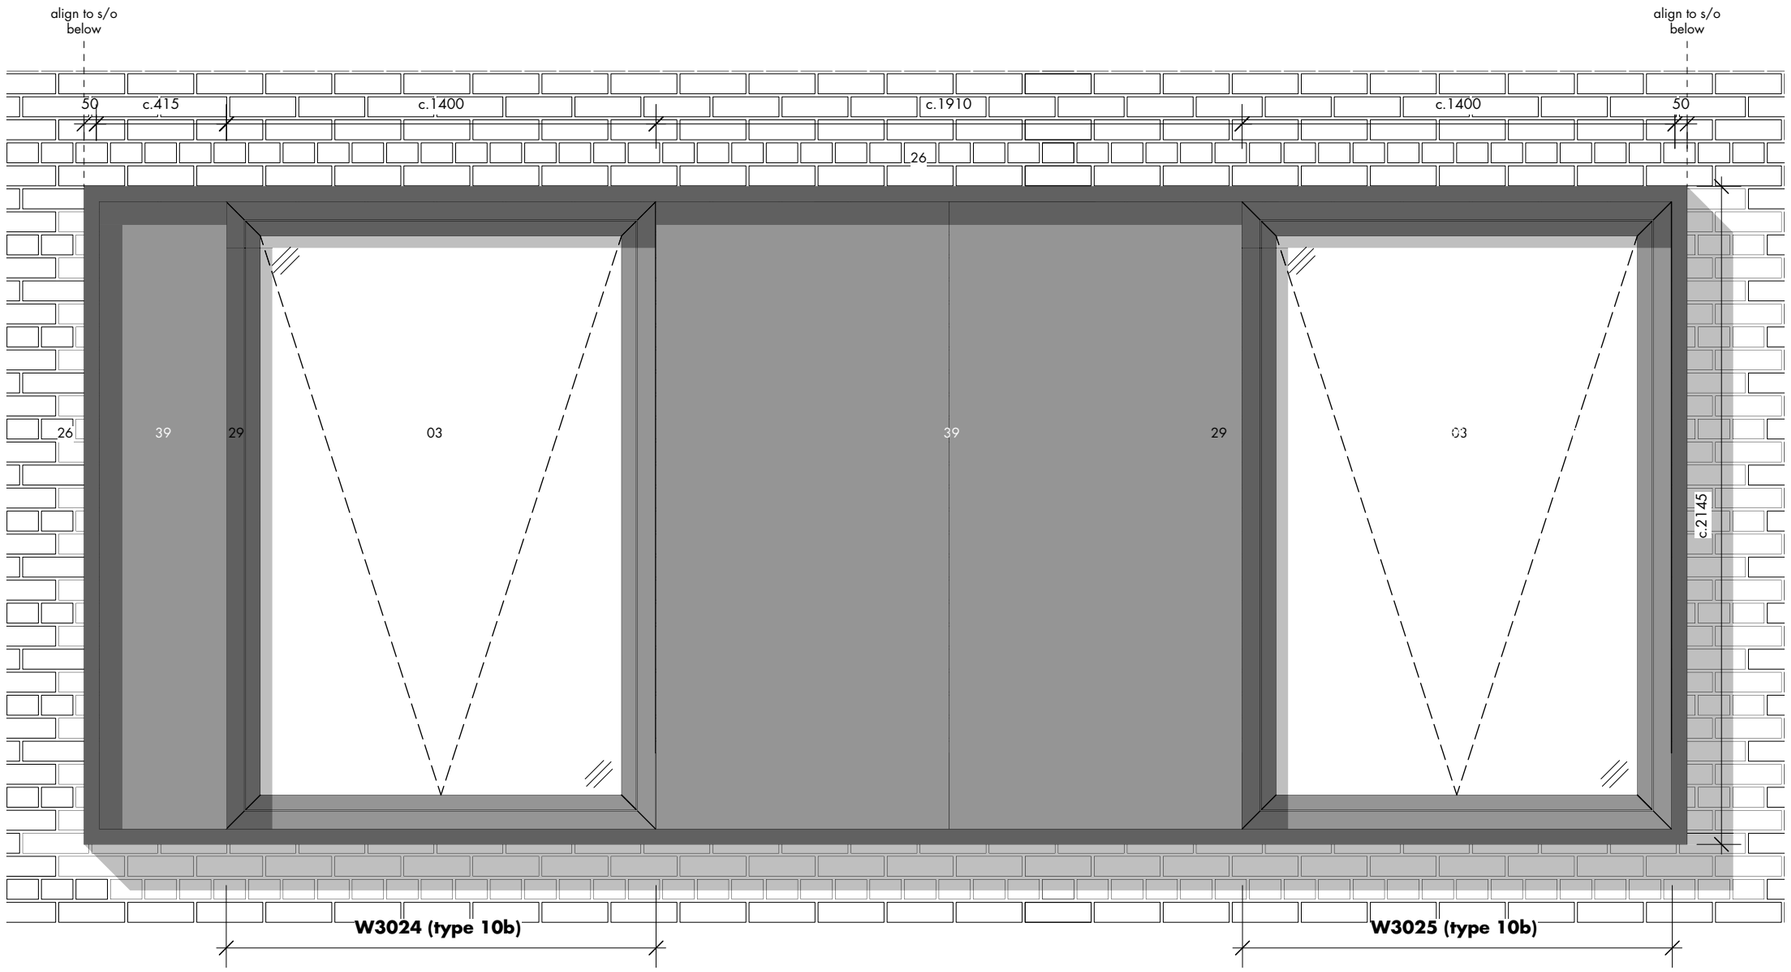

elevation key nts

key

01 flat flashing fascia
- adhered to frame upstand angle w/ hidden mechanical fixings to bottom corners (to be hidden by trim)

02 existing stone sill retained - minor damage to be repaired locally/like-for-like replacement if required
03 inward opening light
04 ironmongery - refer to schedule
05 chamfered brickwork reveal
06 chamfered brickwork sill to be made good
07 existing lintel to be made good where possible
08 mastic joints to run in continuous
09 timber infill with dpm. ppc aluminium capping
10 new lintel where required
- refer to structural engineers drawings

11 aluprof MB slimline window frame RAL 7021
12 aluprof MB slimline mullion
13 aluprof MB slimline transom
14 angled flashing scribed to u/s of existing lintel
- additional support bracket mechanically fixed to existing lintel as required w/ angle flashing adhered to face with double sided tape i.e. no mechanical fixings visible.

15 existing stone/brick junction finished with mortared joint where chamfered brickwork is replaced/made good
16 jamb flashing - to site dimensions
17 new stone cill to match existing
18 fixed light
19 50mm wide flashing cover strip (head + jamb)
- adhered to masonry - sub-contractor to confirm methodology of fixing.

20 inward opening PPC aluminium vent spandrel panel for additional purge ventilation
21 exhaust and supply grille for MVHR ductwork
22 existing floor build up
23 existing stonework surround to aperature to be made good where possible
24 fixed back painted glass spandrel to conceal floor build up
25 manifestation - design tbc
26 projecting oriel sleeve to new aperature ppc aluminium
27 new PFC support
28 new brick infill/pier to window
29 aluprof MB-86 SI window frame system
30 integrated louvre system
- glazed in ppc aluminium
- RAL 7021 to match window frame

31 insulated party wall
32 new p.board ceiling
33 fixed opaque glass spandrel to conceal wall junction
34 existing stone surround to be made good
35 new floor build up
36 existing brickwork removed to lower sill
37 PPC aluminium spandrel
38 flashing
- black ppc aluminium pressing to window perimeter

39 PPC aluminium panel to overclad existing brickwork
- colour to match window frame
- fixed back to cementitious board

40 existing stone corbel
41 PPC aluminium side panel
42 PPC aluminium capping to cill
43 existing timber lintel + jamb detail to be repaired
- refer heritage report

44 automatic opening vent
- aluprof MB 70 casement

45 PPC aluminium cassette on helping hand system
- colour to match window frame

46 metal flat bar barrier - colour RAL 7021 fixed to brick with resin anchored bolts - tbc
- to comply with BS 6180 and BS 6399

47 sfs infill
48 cleat connection back to pfc support
49 firestop
50 retrofitted rigid ties back to exg.masonry
- 2no. every 225mm

51 siderise CW-FS60 with 2no. standard brackets per length fixed at 600mm nominal centres. bracket to have min. 75% embedment into insulation. min. 10mm compression.
52 existing concrete lintel with integrated RSJ
53 bulkfill rockwool insulation

change from original application. refer to changes schedule for further details

rev • description	issued • drawn • checked
a • section 19/73 application issue	23.04.21 • hlm • jr

shedkm

+44 (0)151 709 8211
+44 (0)207 253 8881

project	kampus • listed buildings
client	mount anvil
drawing number	KAM-SKM-MH-ZZ-DR-A-(31) 283 a
scale	as shown @ a3
status	**planning**

minshull • proposed window type 10b

do not scale from this drawing • all dimensions are to be set out and checked on site prior to starting construction • any discrepancy found between information given on this drawing and that given elsewhere or recorded on site shall be brought to the attention of the project architect immediately