



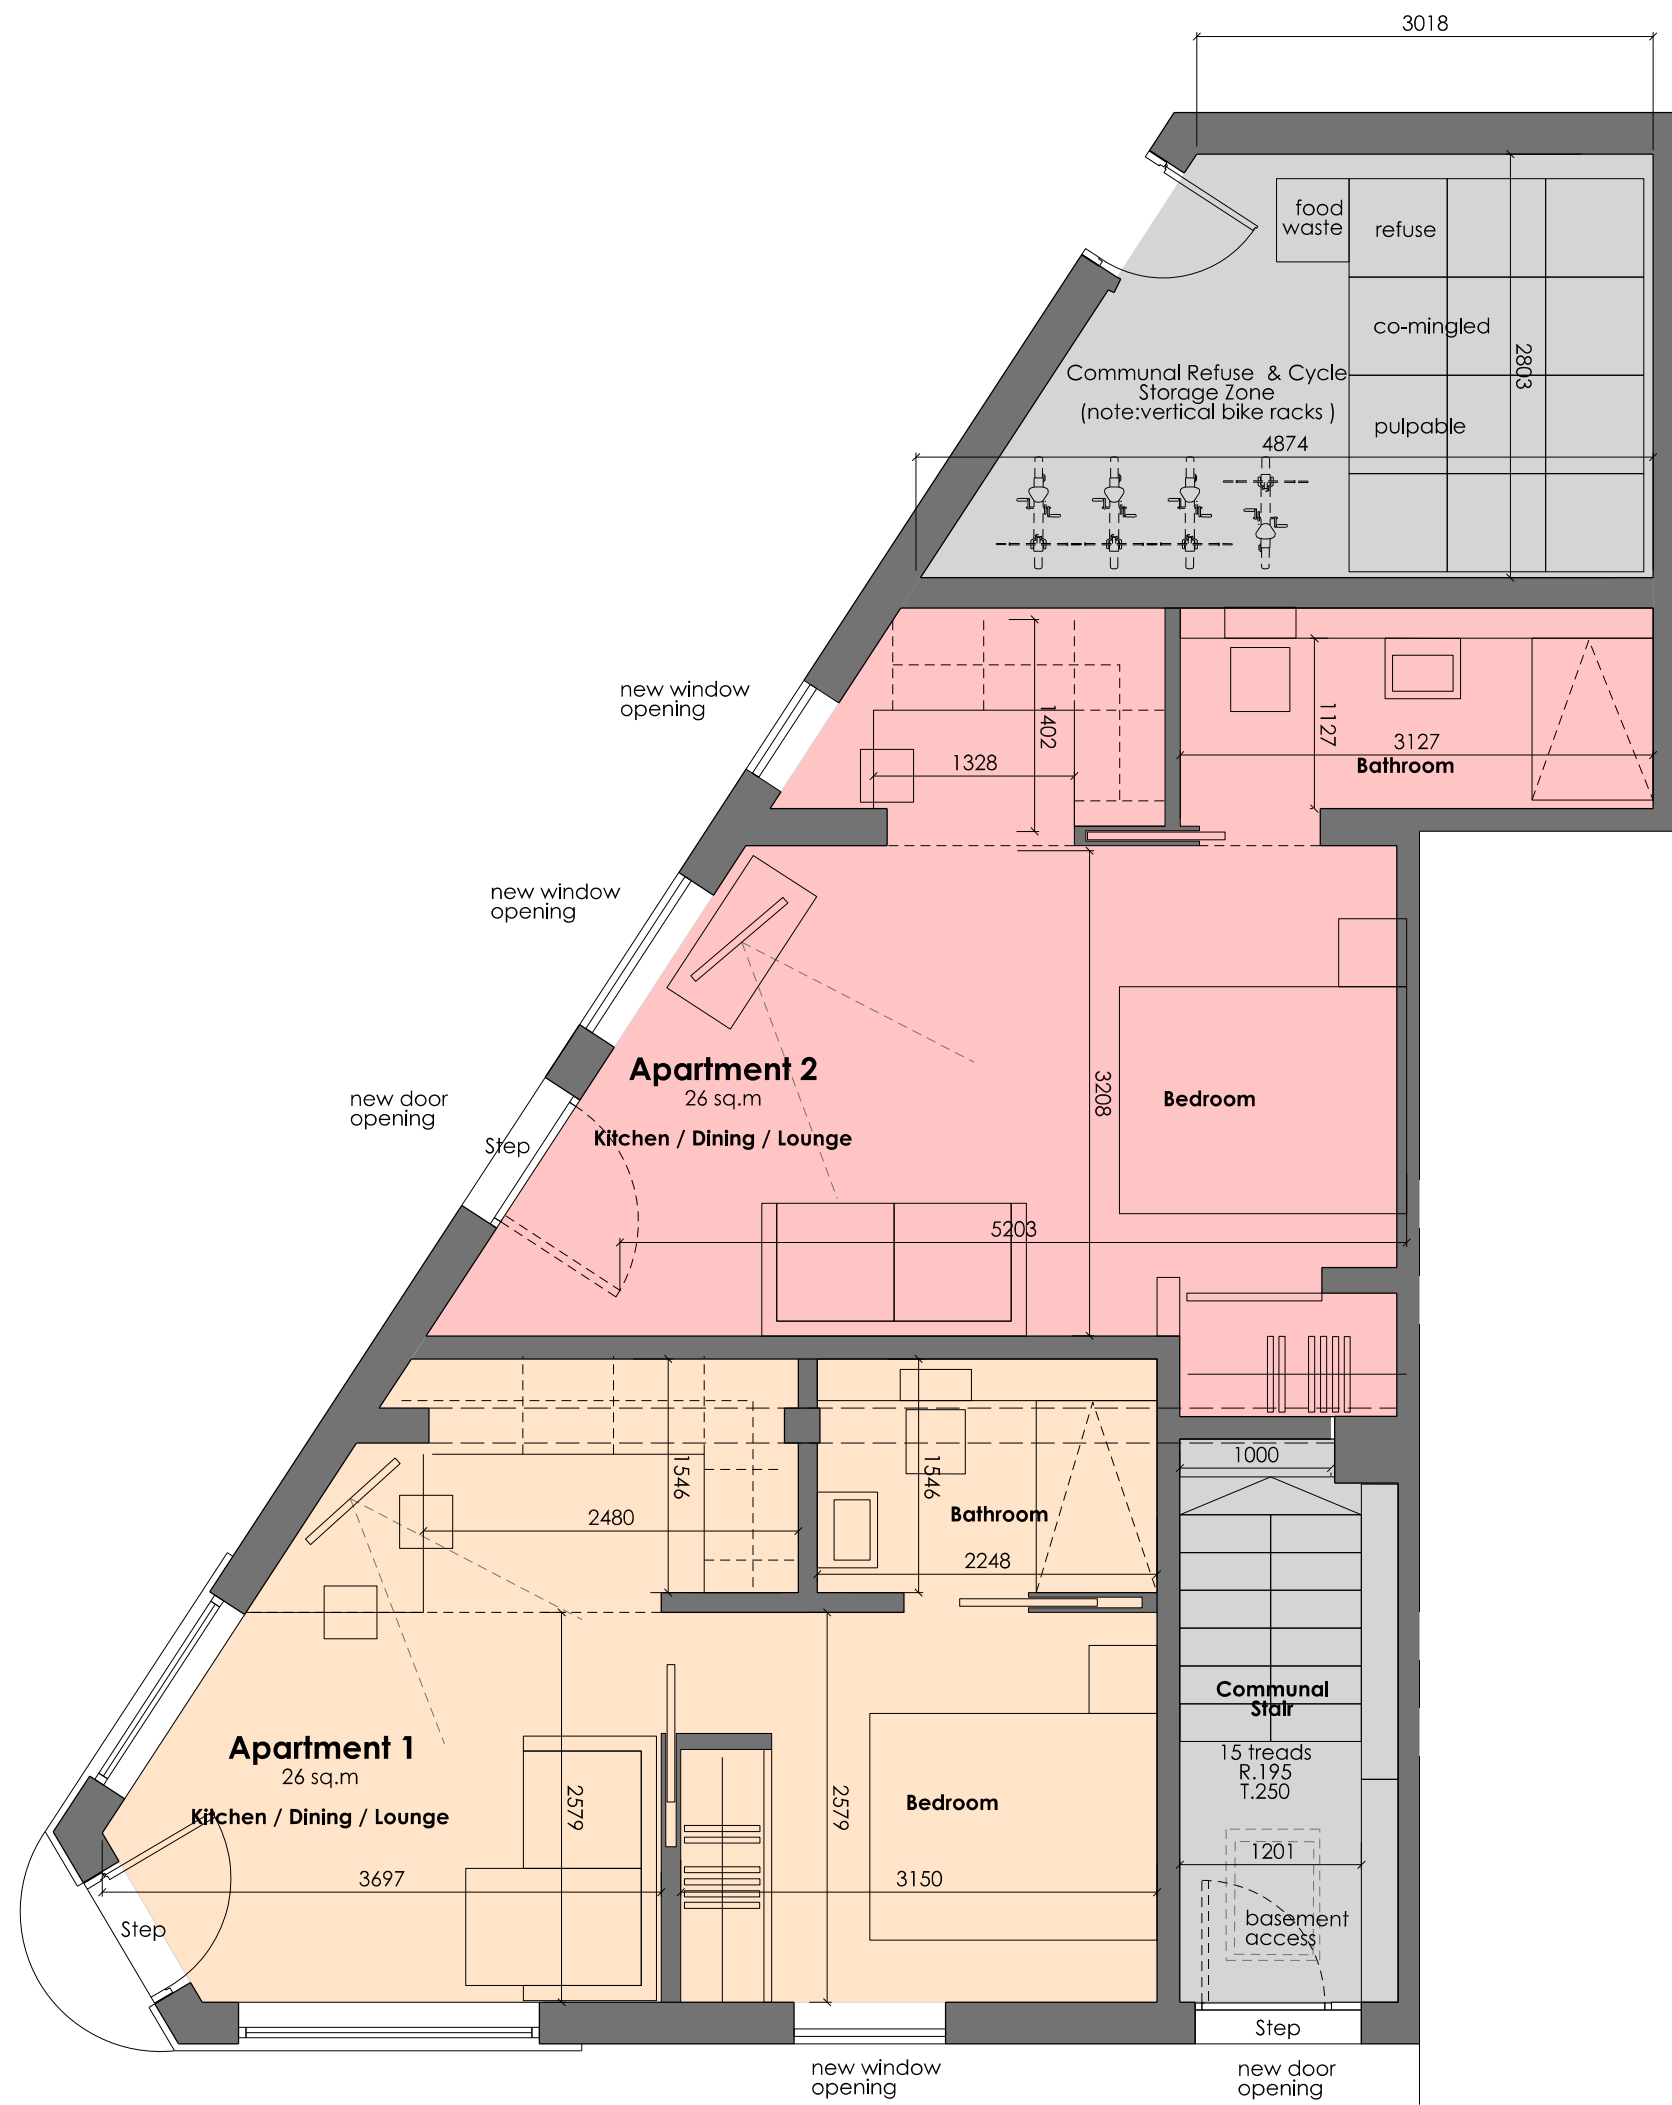


GROUND FLOOR

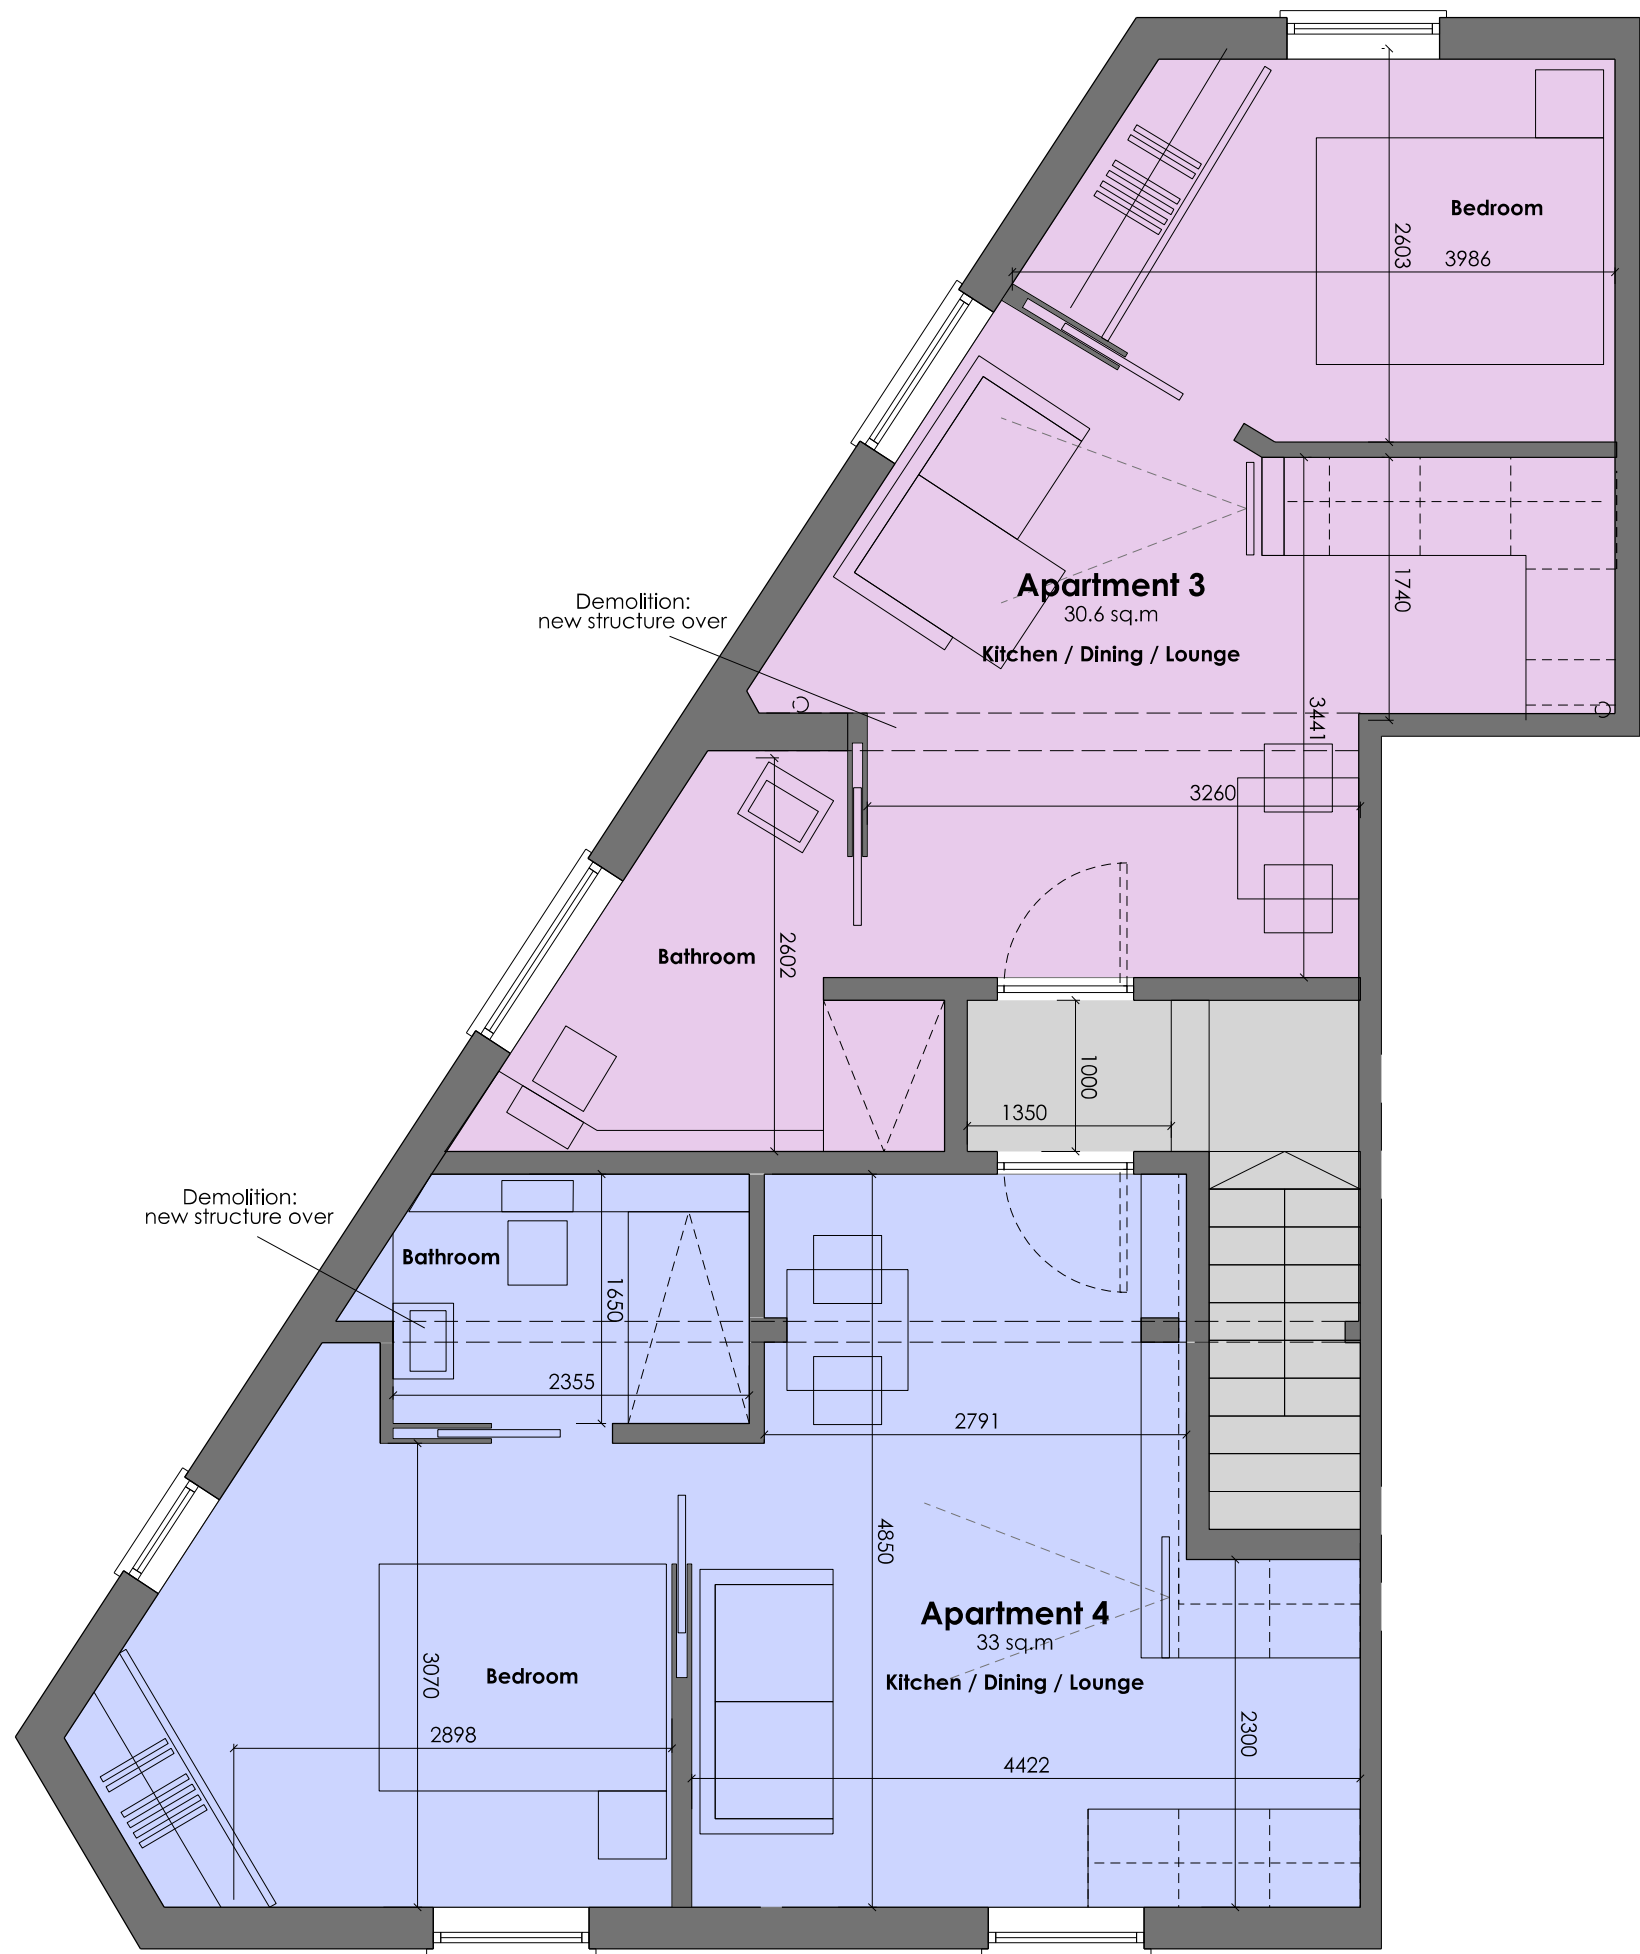

FIRST FLOOR

PLANNING			EQU		
REV	DESCRIPTION	BY	CHK	DATE	
1	ISSUED FOR PLANNING	BS		10.05.21	

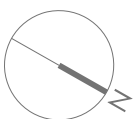

Project South Grove Manchester		Project No. L1-11002	Rev. 01
Title Plans as Proposed	Drawn By	EO	EO
	Date Mar '21	Chk. MJC	
	Scale 1:50@A1	App. 00	
m&g studios co.uk www.mgstudios.co.uk		Architects / Masterplanning / Urban Design	