

GRANITE SETT EDGE TRIM [REF P3]
- Product: Preta Johann
- Finish: Cropped to all sides
- Colour: Dark grey/blue
- Size: W:50 x L:50 x D:50mm
- Laid: Stack bond
- Supplier: Hardscape

JOINTING MORTAR
- Product: Steintec Tufftop in 'Natural Grey' colour
- Joint Width: Nominal 10mm

BEDDING LAYER
- Product: Steintec Tuffbed
- Depth: 60mm
- Steintec 'Tuffbond' primer applied to underside of setts

Buildup to Engineers design & specification

5001 01 (above) Plan & Section: Granite Setts Trim [REF P3]
Scale: 1:20


GRANITE SETT EDGE TRIM [REF P3]
- Product: Preta Johann
- Finish: Cropped to all sides
- Colour: Dark grey/blue
- Size: W:50 x L:50 x D:50mm
- Laid: Stack bond
- Supplier: Hardscape

Joint widths vary with angle of setts as they turn corner. Nominal 10mm

YORKSTONE SETTS [REF P4a]
- Product: Crosland Hill 'Multi'
- Finish: 50% Sand blasted 50% Wire Sawn
- Colour: Buff/grey
- Size: W:150 x L:random 150-300mm x D:80mm
- Laid: Random stretcher
- Supplier: Hardscape or equal approved
- Other: Joints nominal 10mm. Reclaimed material to be cleaned, sawn to match the plan size of new material and incorporated randomly throughout the paving area. 2% of new Crosland Hill setts to feature engraving detail.

5001 03 (above) Plan: Granite Edge Trim & Setts Corner Detail
Scale: 1:20

YORKSTONE CHANNEL EDGE [REF P7]
- Product: Crosland Hill 'Multi'
- Finish: Wire sawn
- Colour: Buff/grey
- Size: W:150 x L:310mm x D:80mm
- Laid: As channel
- Supplier: Hardscape or equal approved
- Other: Joints nominal 10mm. Used as drainage channel within Yorkstone Setts

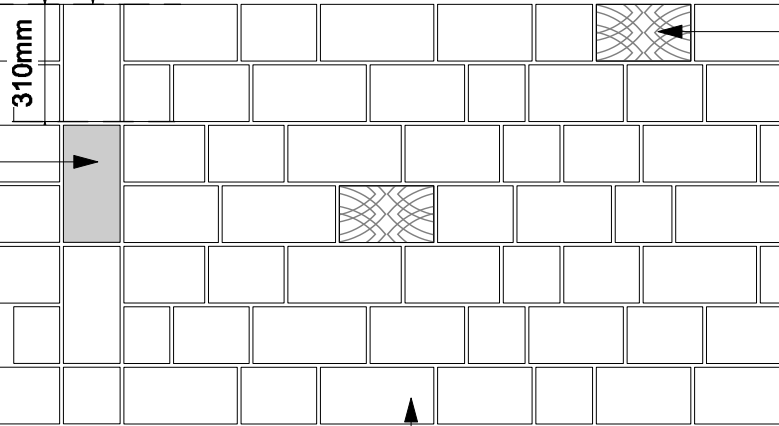

Engraved Paver
W:150 x L:250 x D:80mm
2% of overall paved area
To be distributed evenly and randomly throughout the paved area

YORKSTONE SETTS [REF P4a]
- Product: Crosland Hill 'Multi'
- Finish: 50% Sand blasted 50% Wire Sawn
- Colour: Buff/grey
- Size: W:150 x L:random 150-300mm x D:80mm
- Laid: Random stretcher
- Supplier: Hardscape or equal approved
- Other: Joints nominal 10mm. Reclaimed material to be cleaned, sawn to match the plan size of new material and incorporated randomly throughout the paving area. 2% of new Crosland Hill setts to feature engraving detail.


JOINTING MORTAR
- Product: Steintec Tufftop in 'Natural Grey' colour
- Joint Width: nominal 10mm

BEDDING LAYER
- Product: Steintec Tuffbed
- Depth: 30mm
- Steintec 'Tuffbond' primer applied to underside of setts


Buildup to Engineers design & specification

5001 02 (above) Plan & Section: Yorkstone Setts [REF P4]
Scale: 1:20

Engraving detail - cutting method to be reviewed with Hardscape. Motif design to be developed further

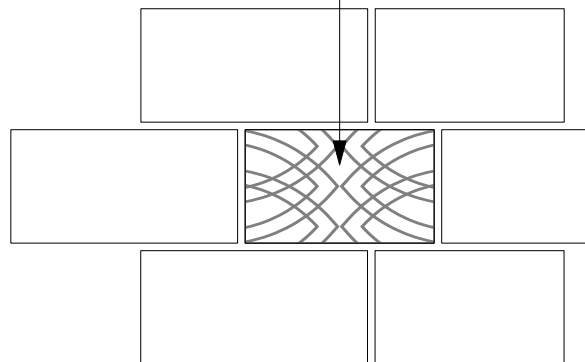

5001 04 (above) Plan: Yorkstone Setts Detail [REF P4]
Scale 1:10

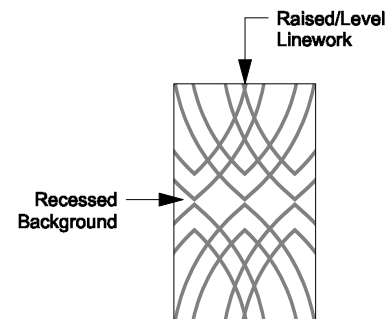

5001 05 (above) Plan: Yorkstone Setts Detail
Scale: 1:8

NOTES:
1. Do not scale from this drawing.
2. Always work to noted dimensions.
3. All dimensions are in millimetres unless otherwise stated.
4. All setting out, levels and dimensions to be agreed on site.
5. The dimensions of all materials must be checked on site before being laid out.
6. This drawing must be read with the relevant specification clauses and detail drawings.
7. Order of construction and setting out to be agreed on site.

LOCATION PLAN

KEY

S4-P06	29-03-21	Stage 05 update picking up GT comments	FF	FF
S4-P04	26-03-21	Stage 05 issue	FF	FF
S4-P03	15-03-21	Stage 04 issue	JTO	FF
S4-P02	15-12-20	Stage 04 issue	JC	FF
S4-P01	26-11-20	For information	CB	FF

Revision	Date	Description	Drawn/Approved
----------	------	-------------	----------------

Planit I.E. Limited
E: info@planit-ie.com W: planit-ie.com
MANCHESTER
2 Back Grafton St, Altrincham, WA14 1DY
T: 0161 928 9281
LONDON
Unit 8 Waterside, 44-48 Wharf Road, London, N1 7UX
T: 0207 263 6878
LIVERPOOL
No. 8 Princes Parade, Princes Dock, Liverpool, L3 1DL
T: 0151 705 6748

Client **Galliford Try**

Project **Manchester Medieval Quarter**

Dwg Title **Typical Paving Details**

Created on **26.11.2020** Created by **CB** Approved by **FF**

Scale **A3** Size **STAGE 05**

Dwg No. **MMQ-PLA-XX-XX-DR-L-5001** Suitability **S4** Revision **P05**