


REV	DESCRIPTION	DATE	DRAWN
1		00-00-00	..

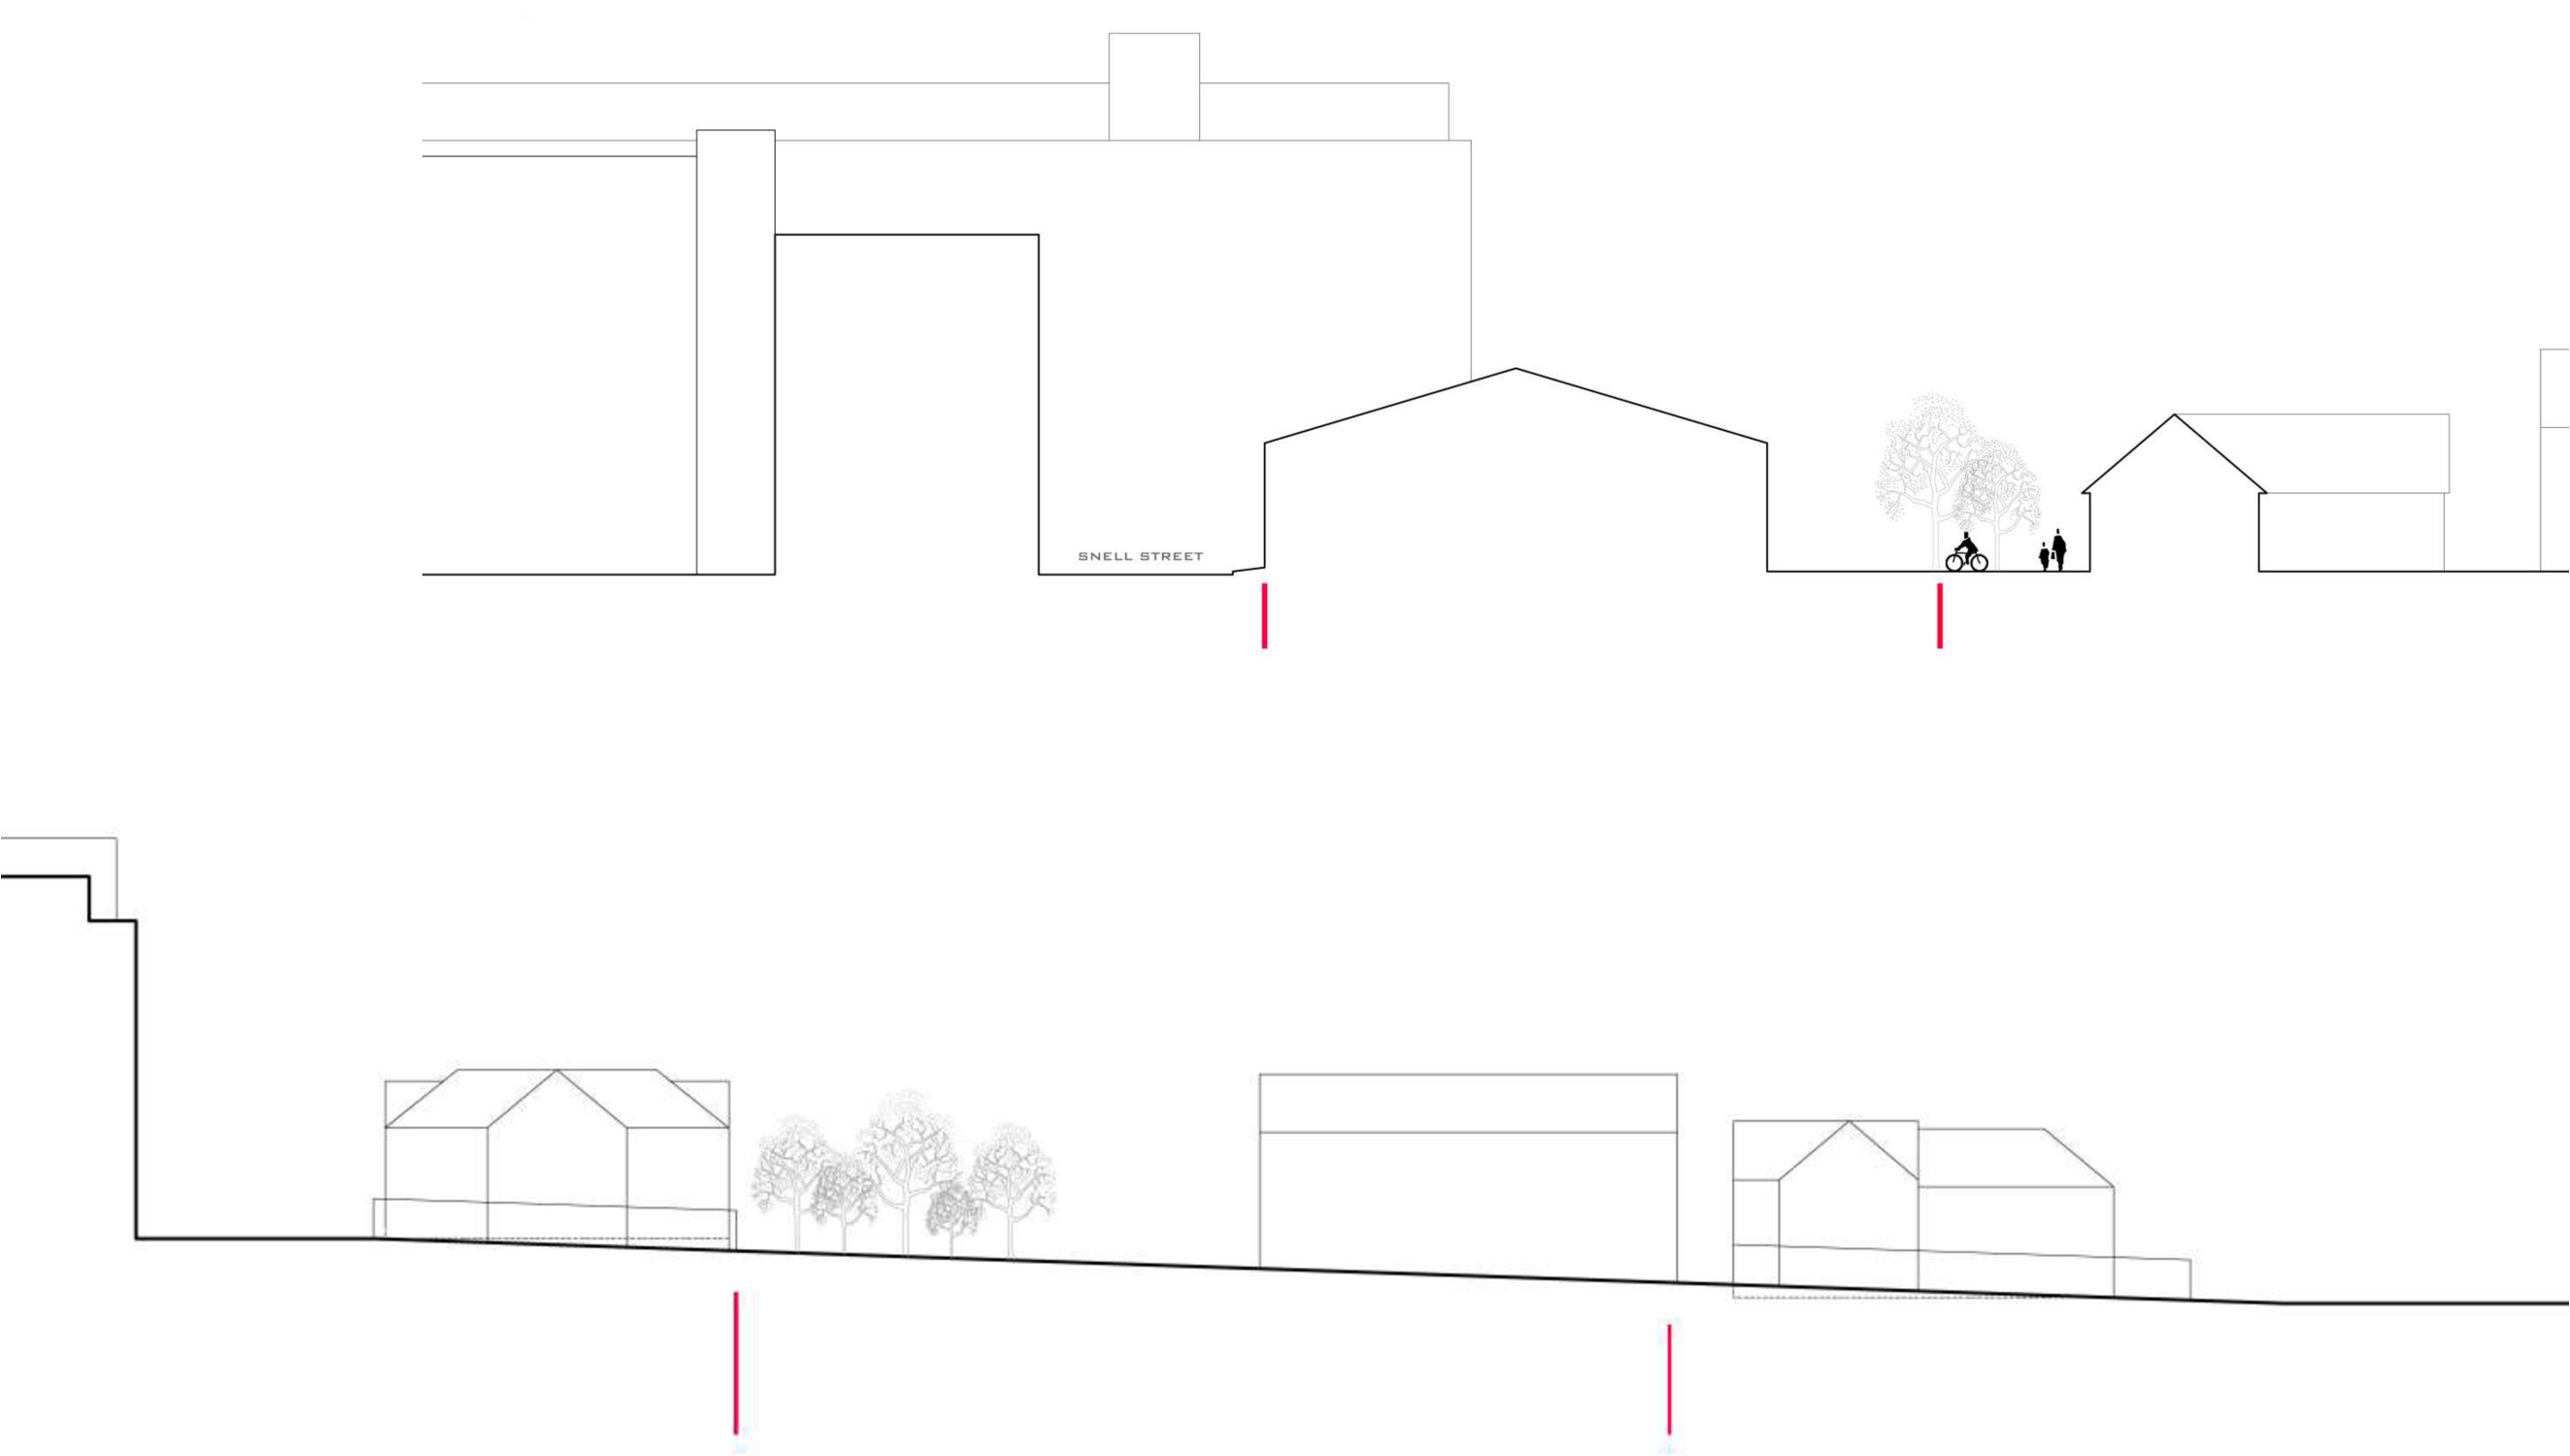

CHESHIRE	SURREY	SHEFFIELD	MANCHESTER	LIVERPOOL
Market Court 20-24 Church St Altrincham WA14 4DW 0161 929 7622	100 High St Esher Surrey KT10 9QJ 01372 203 335	Electric Works 3 Concourse Way Sheffield S1 2BJ 0114 250 7983	All Work and Social XYZ Building 2 Hardman Boulevard M3 3AQ 0161 929 7622	AvenueHQ 17 Mann Island Liverpool L3 1BP 0151 662 0122

SNELL STREET
BROOKFINCH

EXISTING ELEVATIONS
DWG: 20096 (PL) 003 *
DATE: 14.04.21
SCALE: NTS @ A3
DRAWN: BS