


# Exbury Street 14 - SP

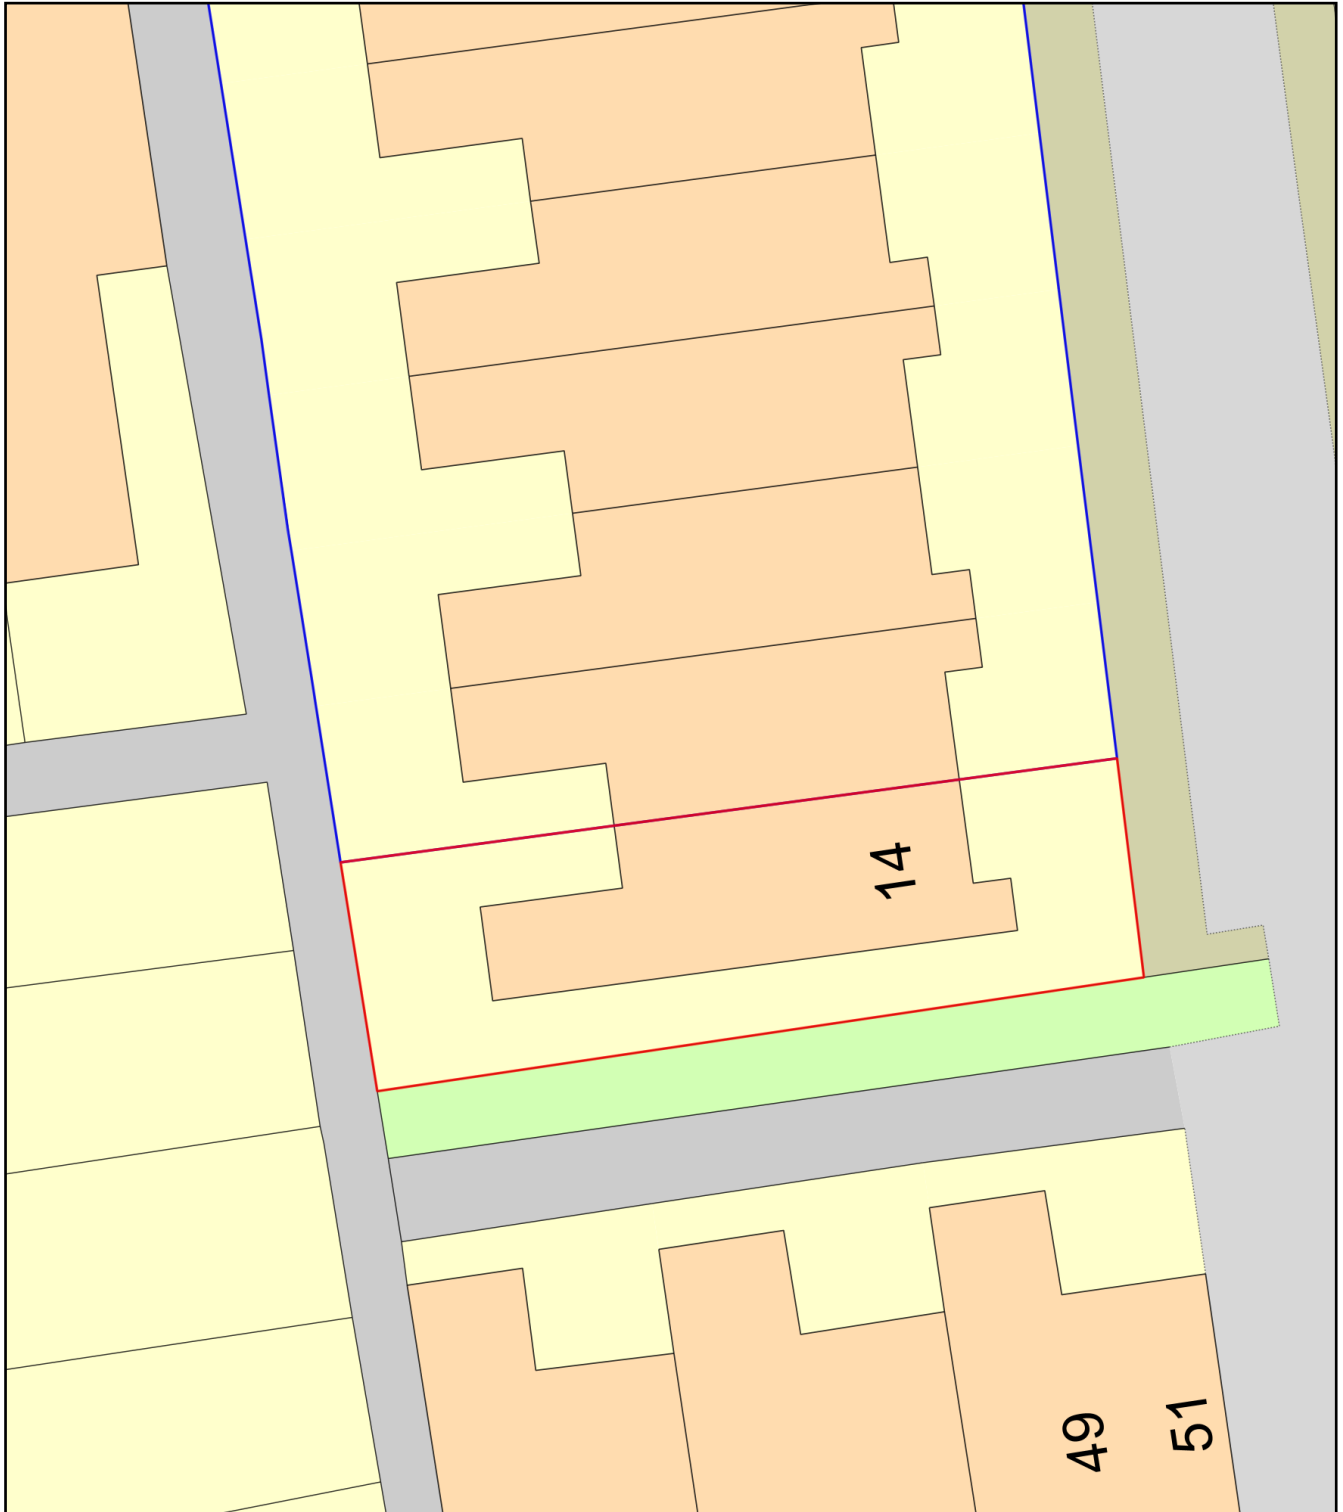

0 10  
Metres



Plan Produced for: Exbury Street 14

Date Produced: 21 Apr 2021

Plan Reference Number: TQRQM21111144641863

Scale: 1:200 @ A4