





front

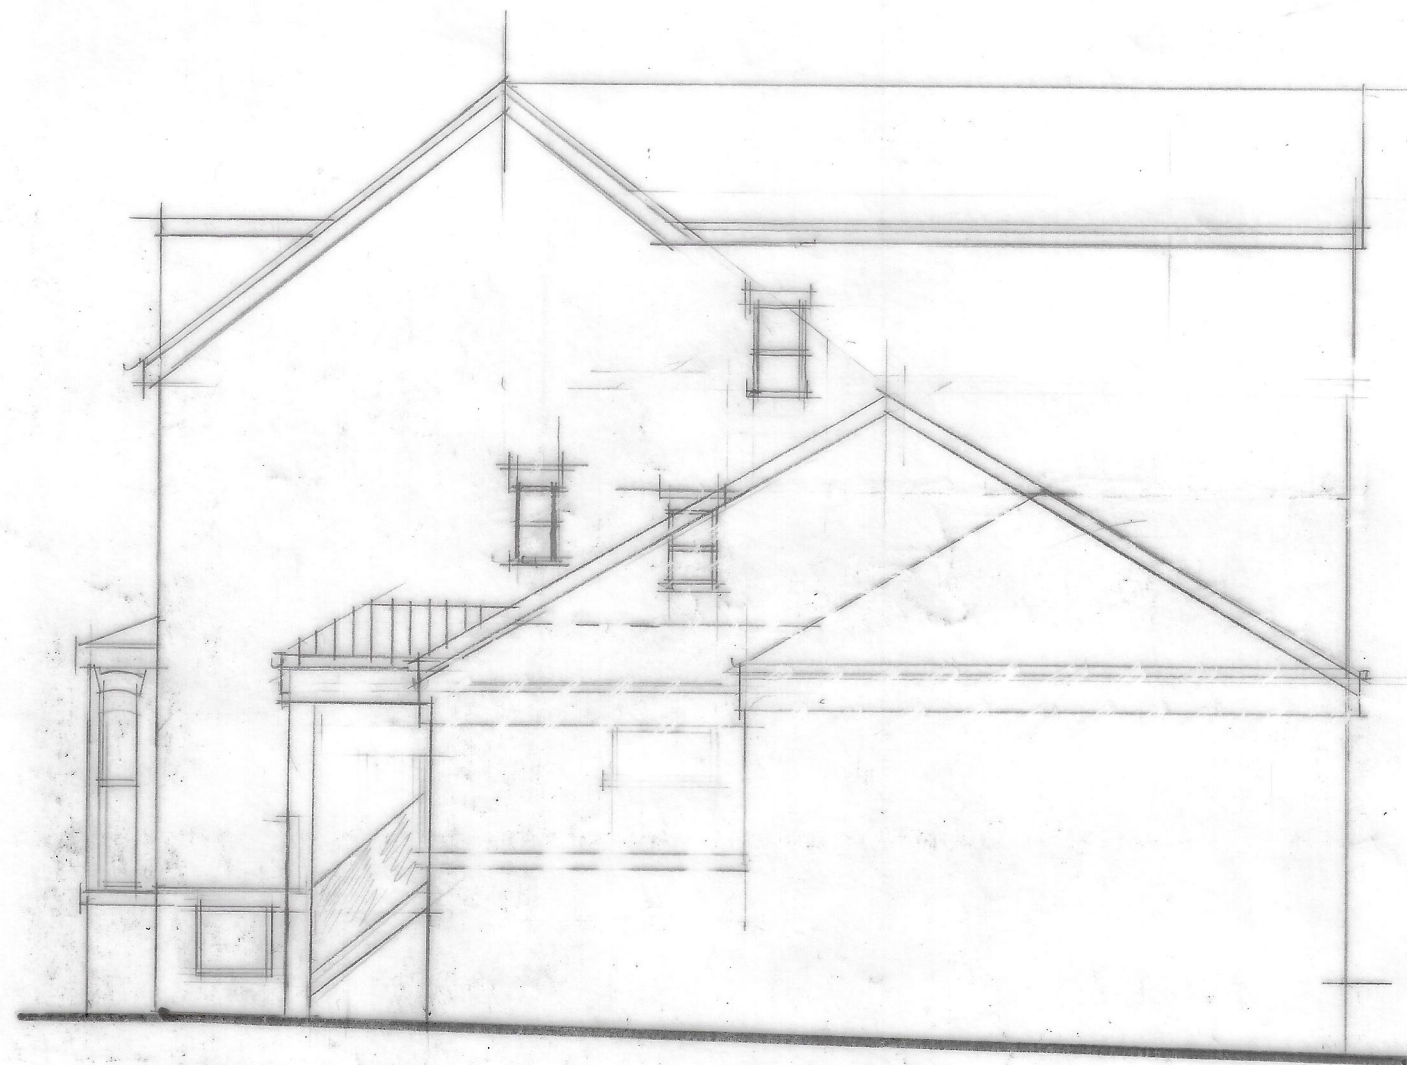


side




rear

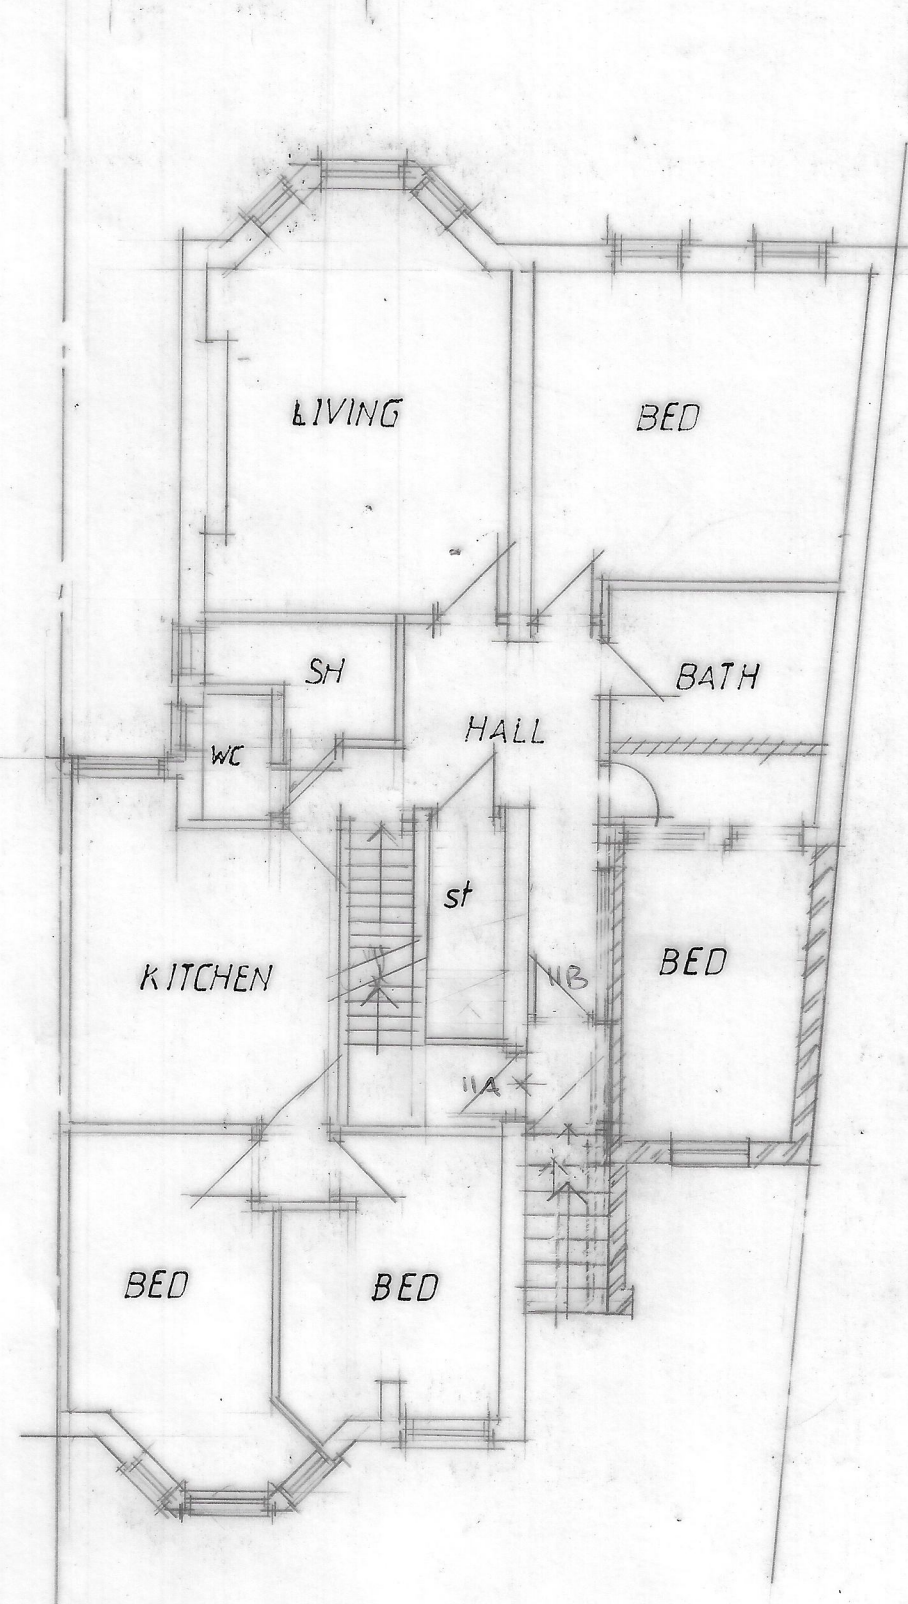

GROUND FLOOR

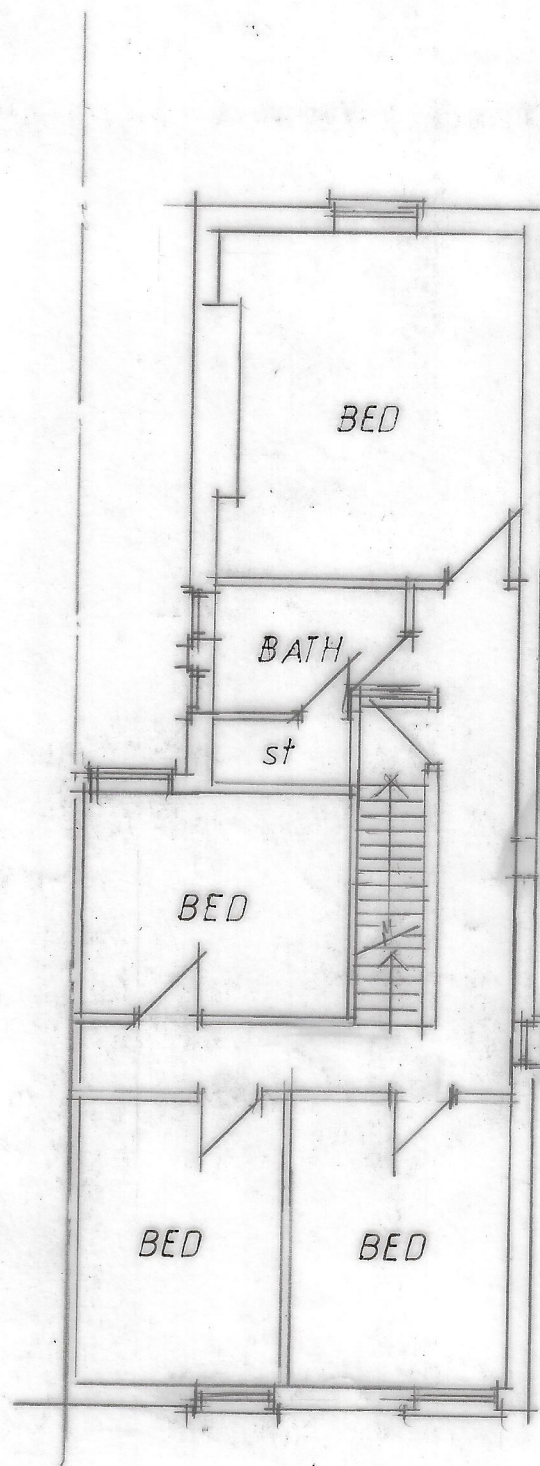

FIRST FLOOR

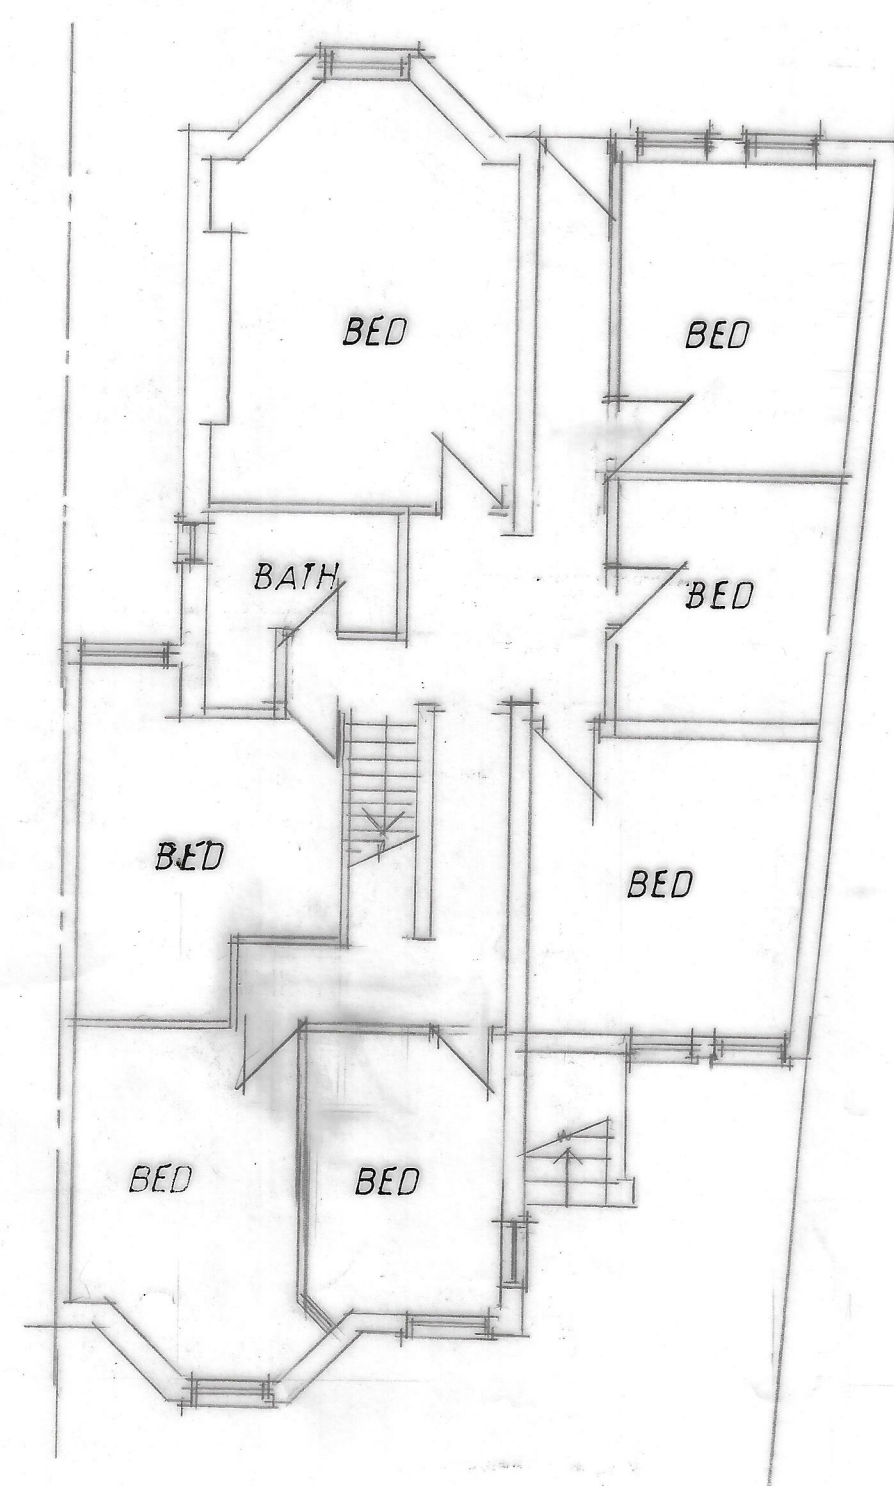

BASEMENT

CLIENT
MR J HENRY
11B AMHERST ROAD
FALLOWFIELD M14 6UG

JOB TITLE
PROPOSED GROUND FLOOR
SIDE EXTENSION

DRG. TITLE
SCHEME DRAWING - PROPOSED

**HOLBOROW +
ORMESHER**
Limited

**architectural &
interior design**

Station House
Adams Hill
Knutsford
Cheshire WA16 6DN
telephone : 01565 652275
fax : 01565 750501

ISSUE	ORIGINAL	1	2	3	4	5	6	7
REVISION		A	B					
DATE		10/10/02	10/10/02					
DRAWN		200	200					
CHECKED								
APPROVED								
SCALE	1:100 at A2							
DRAWING NUMBER	2138 / 20 / 02 ^{KB}							