EXISTING FASCIAS SPRAYED NERO BLUE REF: DULUX COLOUR DIMENSIONS 1060 R80 B WITH PEGGED OFF, NON-ILLUMINATED PERSPEX LETTERS.

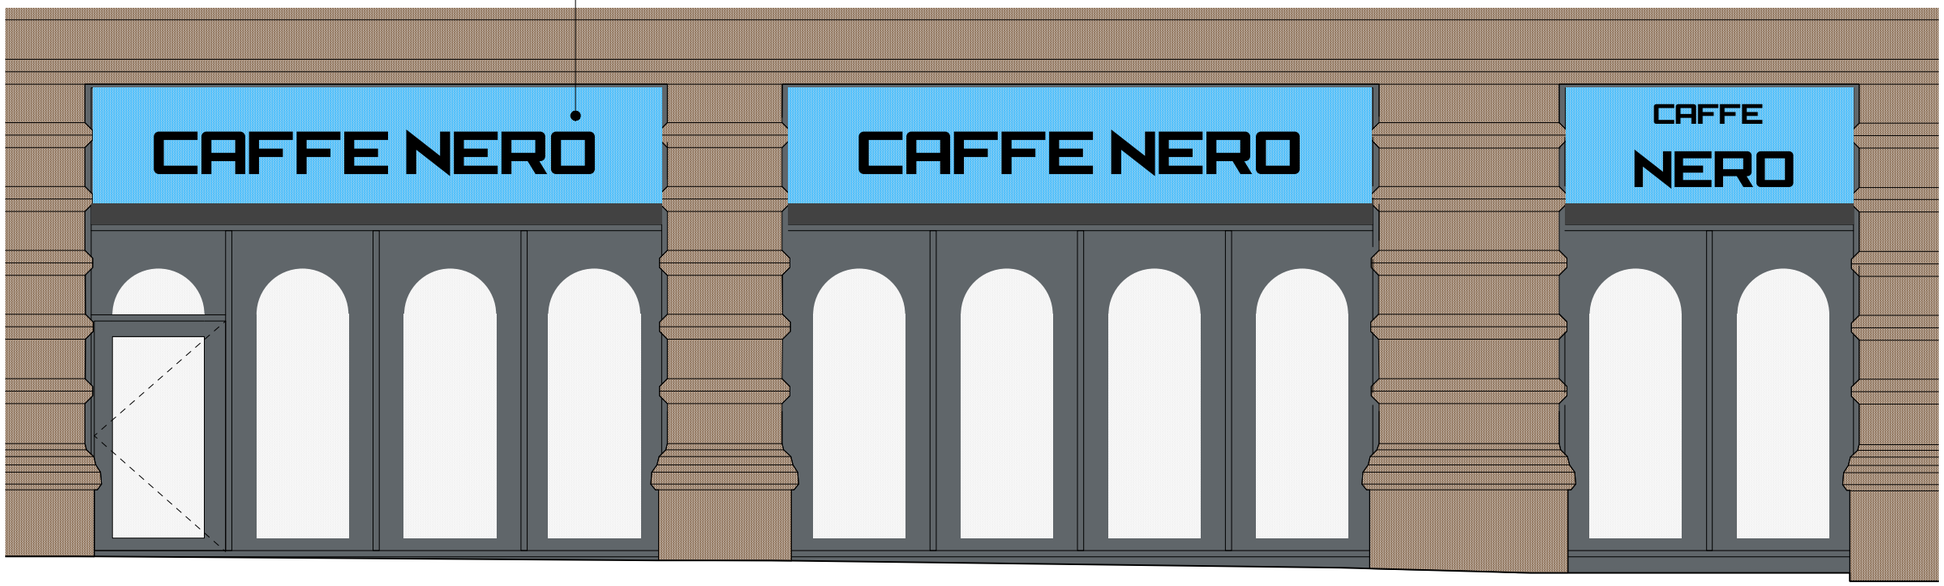

A B C

CAFFE NERO - EAST ELEVATION, MOUNT ST



MOUNT ST PHOTOGRAPH 1



MOUNT ST PHOTOGRAPH 2



PETER ST PHOTOGRAPH

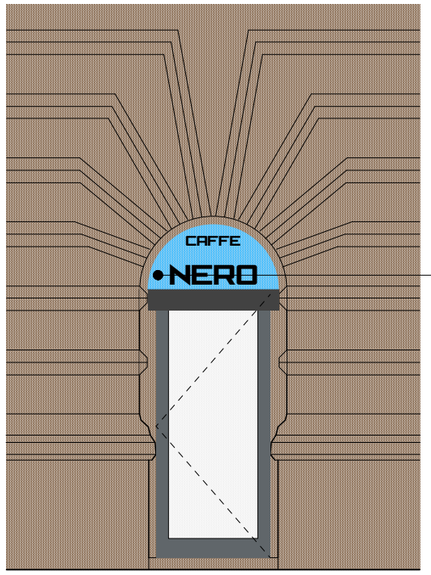

DUTCH CANOPY, COLOUR: 'NERO BLUE' REF: DULUX COLOUR DIMENSIONS 1060 R80 B WITH CAFFE NERO SIGNAGE TEXT

D

CAFFE NERO - NORTH EAST ELEVATION, ENTRANCE

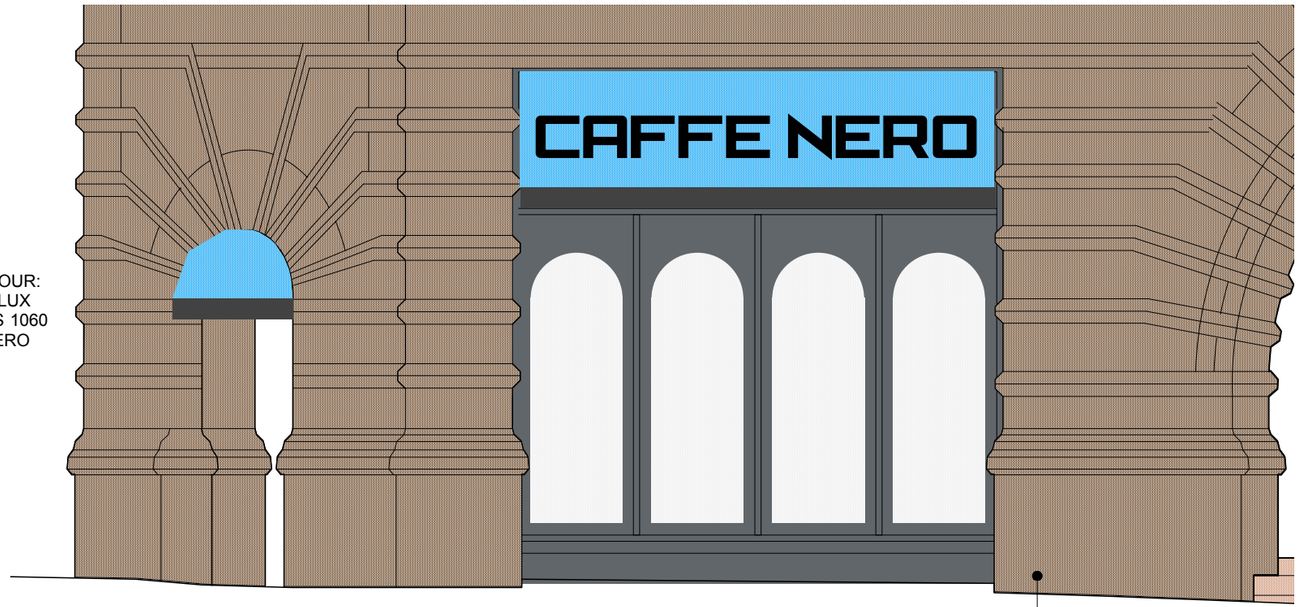

E

EXISTING TIMBER WINDOW FRAMES & DOORS PAINTED F & B RAILINGS BLUE

CAFFE NERO - NORTH ELEVATION, PETER ST

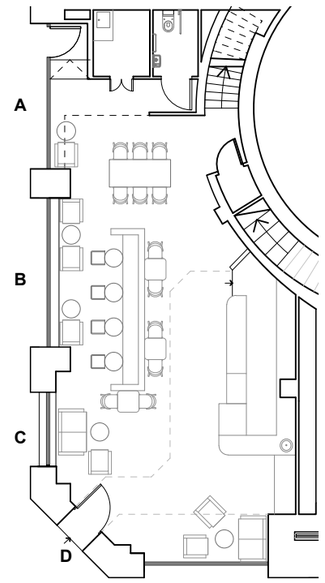

CAFFE NERO - 1:200 GROUND FLOOR PLAN

0 1 2 3

metres

GRADE A ALTERNATIVE

Project: St George's House

Address: 56 Peter St M2 3NQ

Scale & Date: 1:50/200 @ A3

Document: HAUNT Existing Elevations - Signage

Doc Ref: 400 | PD | 0005 | -