GENERAL WASTE WILL BE TAKEN OFF SITE VIA THE FIRE EXIT LEADING ONTO MOUNT STREET AND INTO THE CAR PARK AREA DIRECTLY UNDERNEATH THE VENUE.
DAILY COLLECTIONS WILL BE AVAILABLE TO US AND UNDERTAKEN BY VEOLIA, ST GEORGE'S CURRENT SERVICE PROVIDER.
COLOUR CODED BINS FOR EACH TYPE OF WASTE, INCLUDING RECYCLABLE WASTE, TO ENSURE THAT ALL WASTE IS APPROPRIATELY DISPOSED OF OR RECYCLED. REFUSE SACKS ARE FILLED AS NECESSARY AND TRANSFERRED TO THE REFUSE STORAGE AREA WHERE THEY AWAIT COLLECTION.
THE REFUSE STORE WILL ACCOMMODATE SEPARATE CONTAINERS FOR THE STORAGE AND SEGREGATION OF WASTE INTO GENERAL REFUSE, MIXED RECYCLING AND FOOD WASTE.
THE NUMBERS OF CONTAINERS AND THE LOCATION OF STORAGE AREAS ARE OUTLINED BELOW.
NUMBER OF CONTAINERS
THE FOLLOWING CALCULATIONS FOR EACH TYPE OF WASTE GENERATED ARE TAKEN FROM EXPERIENCE OF SIMILAR SIZED CAFE/BAR FACILITIES WHICH SERVE A SIMILAR TYPE OF FOOD.
WASTE TYPE:
GENERAL WASTE - 660 LITRE BIN
FOOD WASTE - 240 LITRE BIN
RECYCLING - 360 LITRE BIN

STORAGE

SPACE IS PROVIDED FOR THE STORAGE OF THE CONTAINERS OUTLINED ON THE PLANS WITHIN THE REFUSE STORE LOCATED OFF THE EXIT/ENTRANCE RAMP TO THE BASEMENT PARKING BAY.
THIS 'L' SHAPED STORAGE AREA MEASURES 3550 x 3140mm WITH A 1300mm CONTINUOUS WIDTH AND CONTAINS SUFFICIENT SPACE FOR A MINIMUM OF 2 NO. 1100 LITRE BINS AND 3 240 LITRE WHEELED BINS, WHICH MEETS THE REQUIREMENT OUTLINED ABOVE.
THE LOCATION OF THE STORAGE AREA IS SHOWN ON THE DIAGRAM BELOW
TRANSFER
OCCUPANTS WILL TRANSFER THE WASTE FROM CAFE TO THE REFUSE STORE AS REQUIRED. THE ROUTE FOR TRANSFER IS SHOWN ON THE DIAGRAM BELOW.
NB: GLASS WILL NOT BE TRANSFERRED AFTER 9PM TO MITIGATE ANY NOISE POLLUTION

COLLECTION
COLLECTIONS WILL TAKE PLACE AT THE EXISTING TIME CURRENTLY IN OPERATION. IT IS PROPOSED THAT THE COLLECTION VEHICLE WILL TRAVEL DOWN MOUNT STREET TO COLLECT REFUSE. THE DRIVERS ALREADY HAVE ACCESS TO THE SITE VIA A FOB KEY.

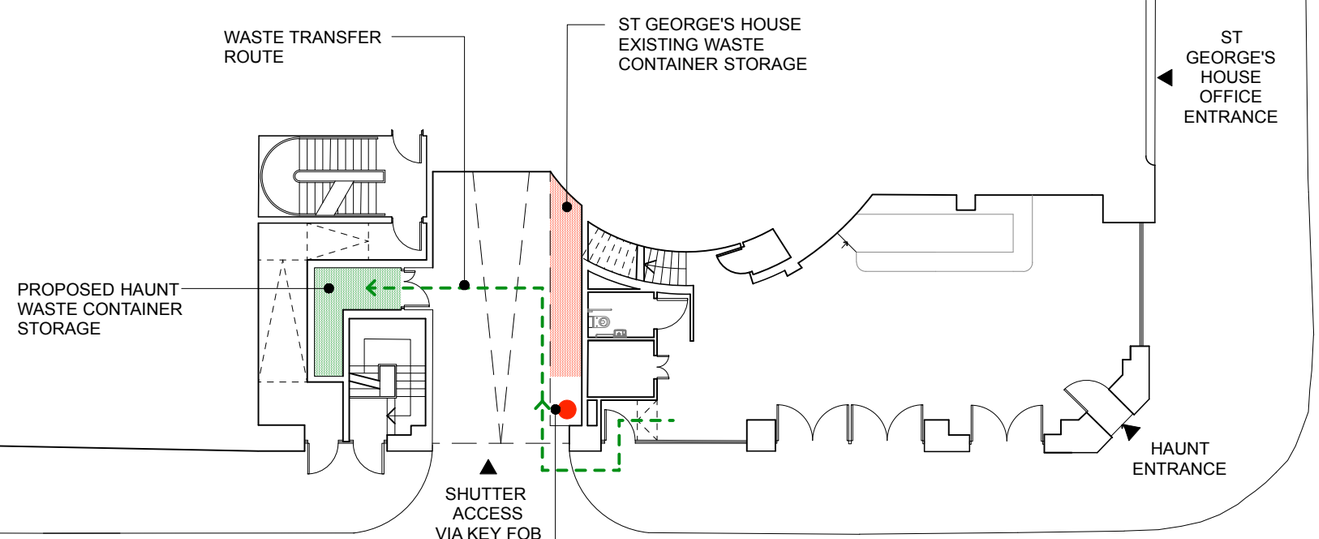

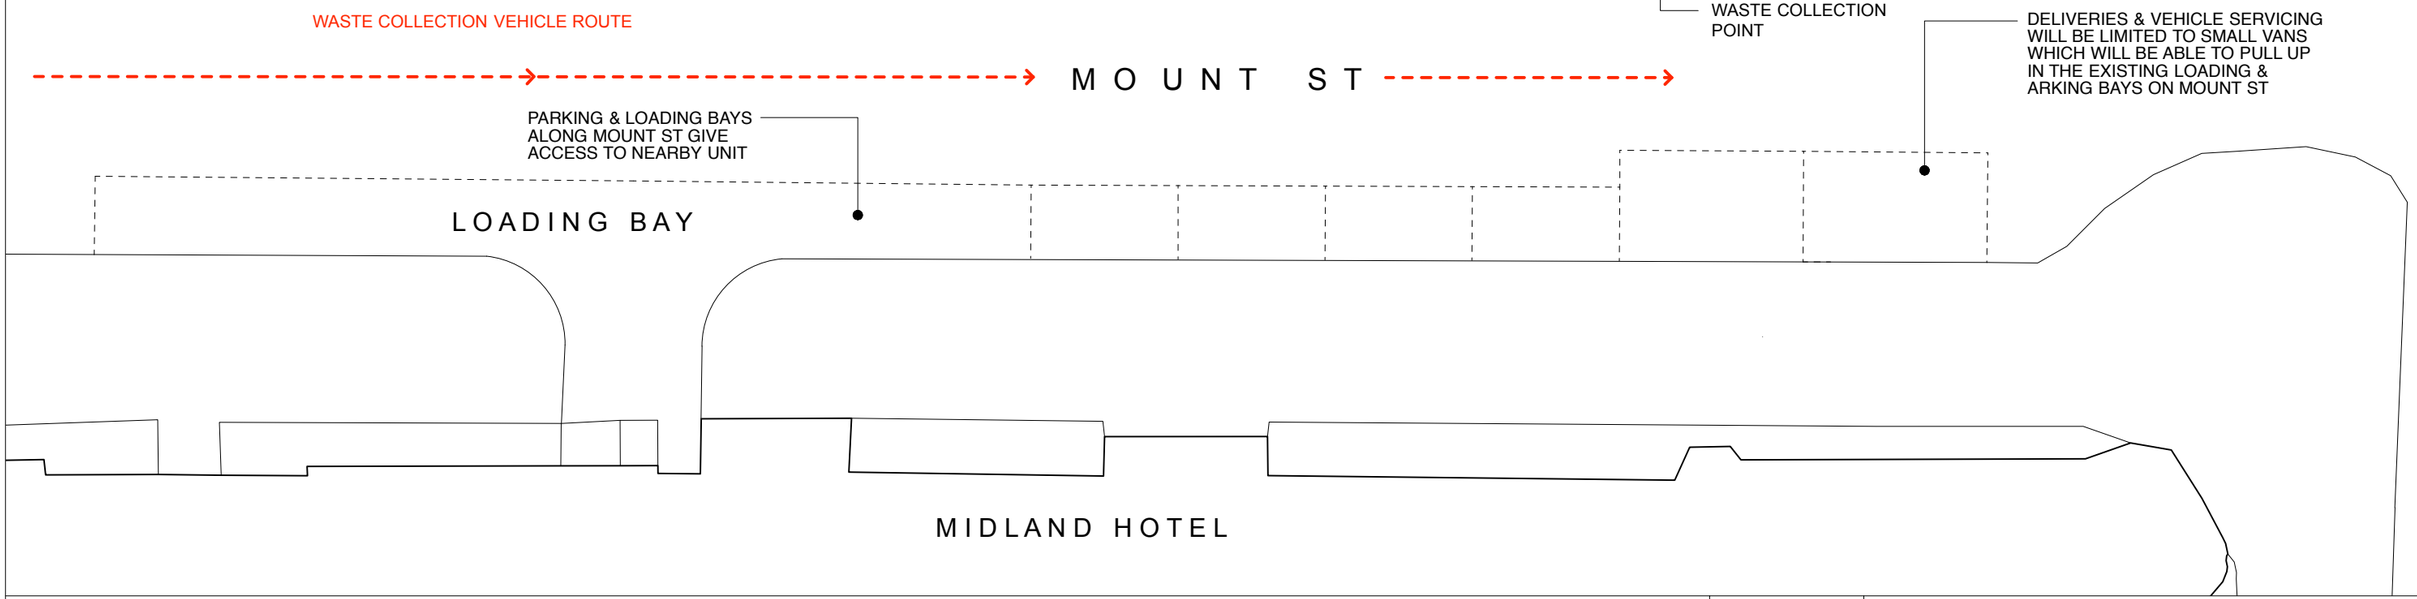

0 1 2 3 4 5
Metres

GRADE A ALTERNATIVE

Project St George's House
Address 56 Peter St M2 3NQ
Scale & Date 1:200 @ A3

Document HAUNT Proposed Delivery & Waste Management Strategy

Doc Ref 400 | PD | 1008 | -