


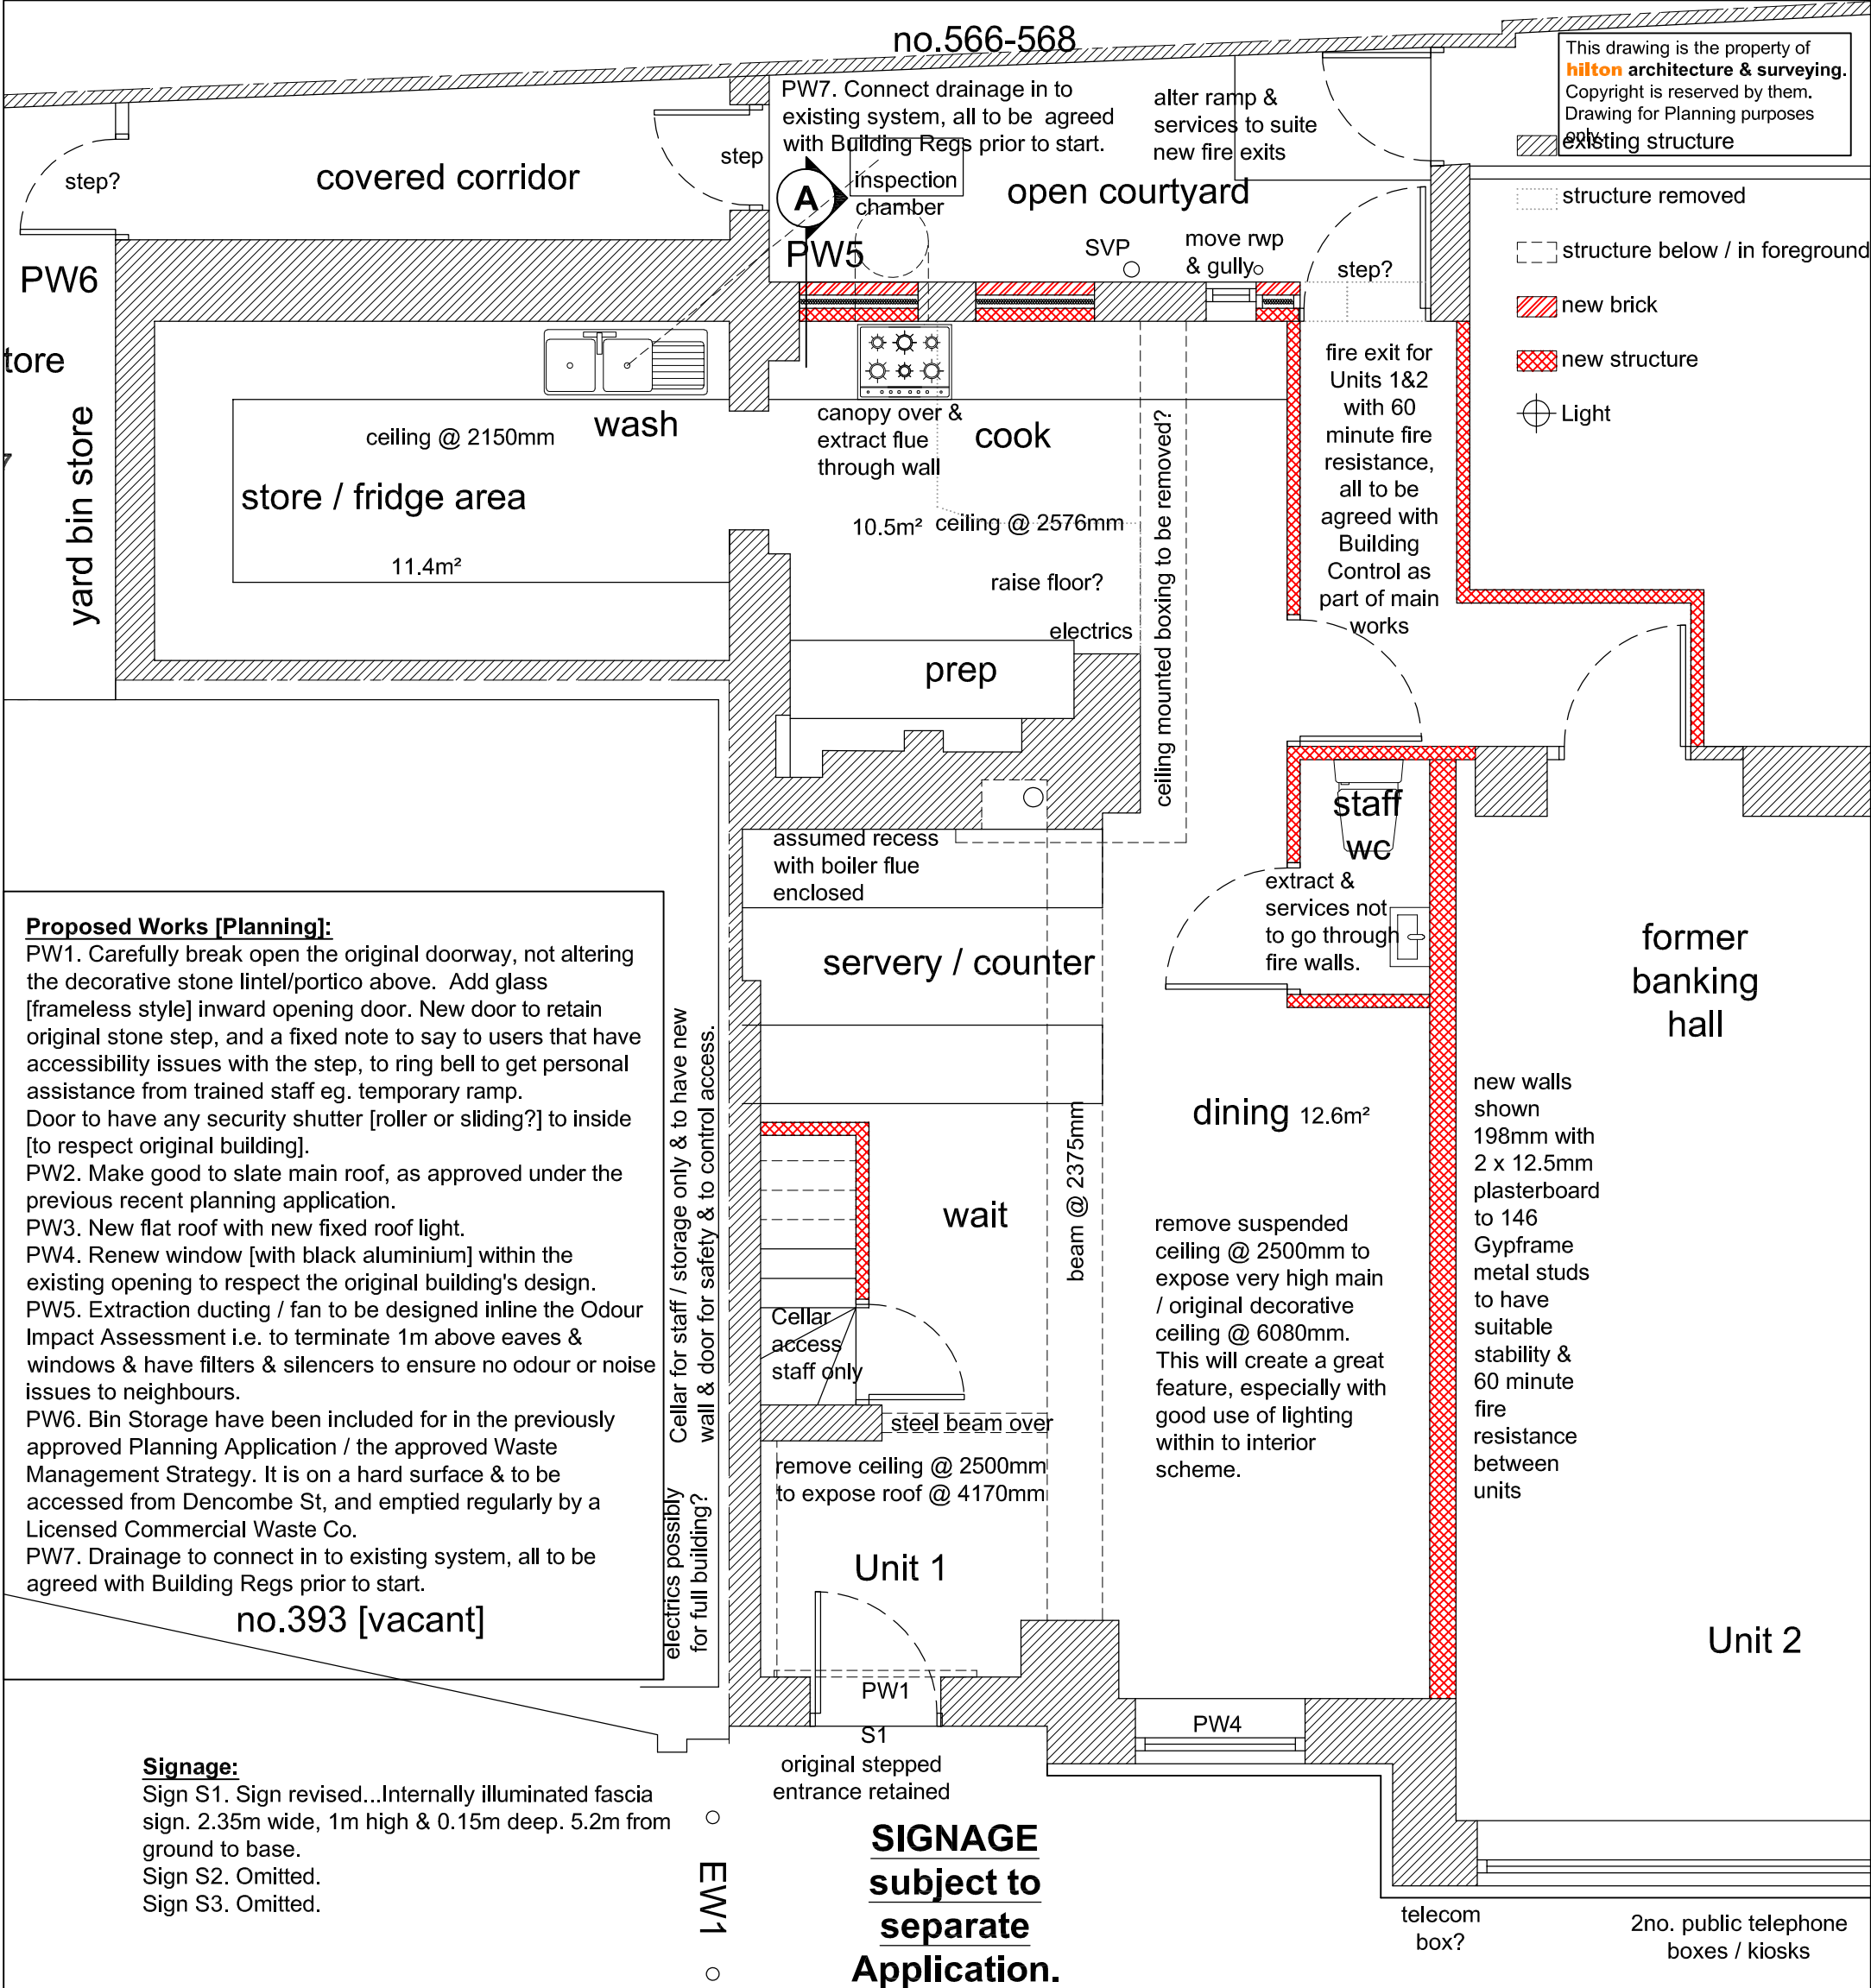

# Proposed Ground Floor Plan

See drawing 04 for full site 1:100

