
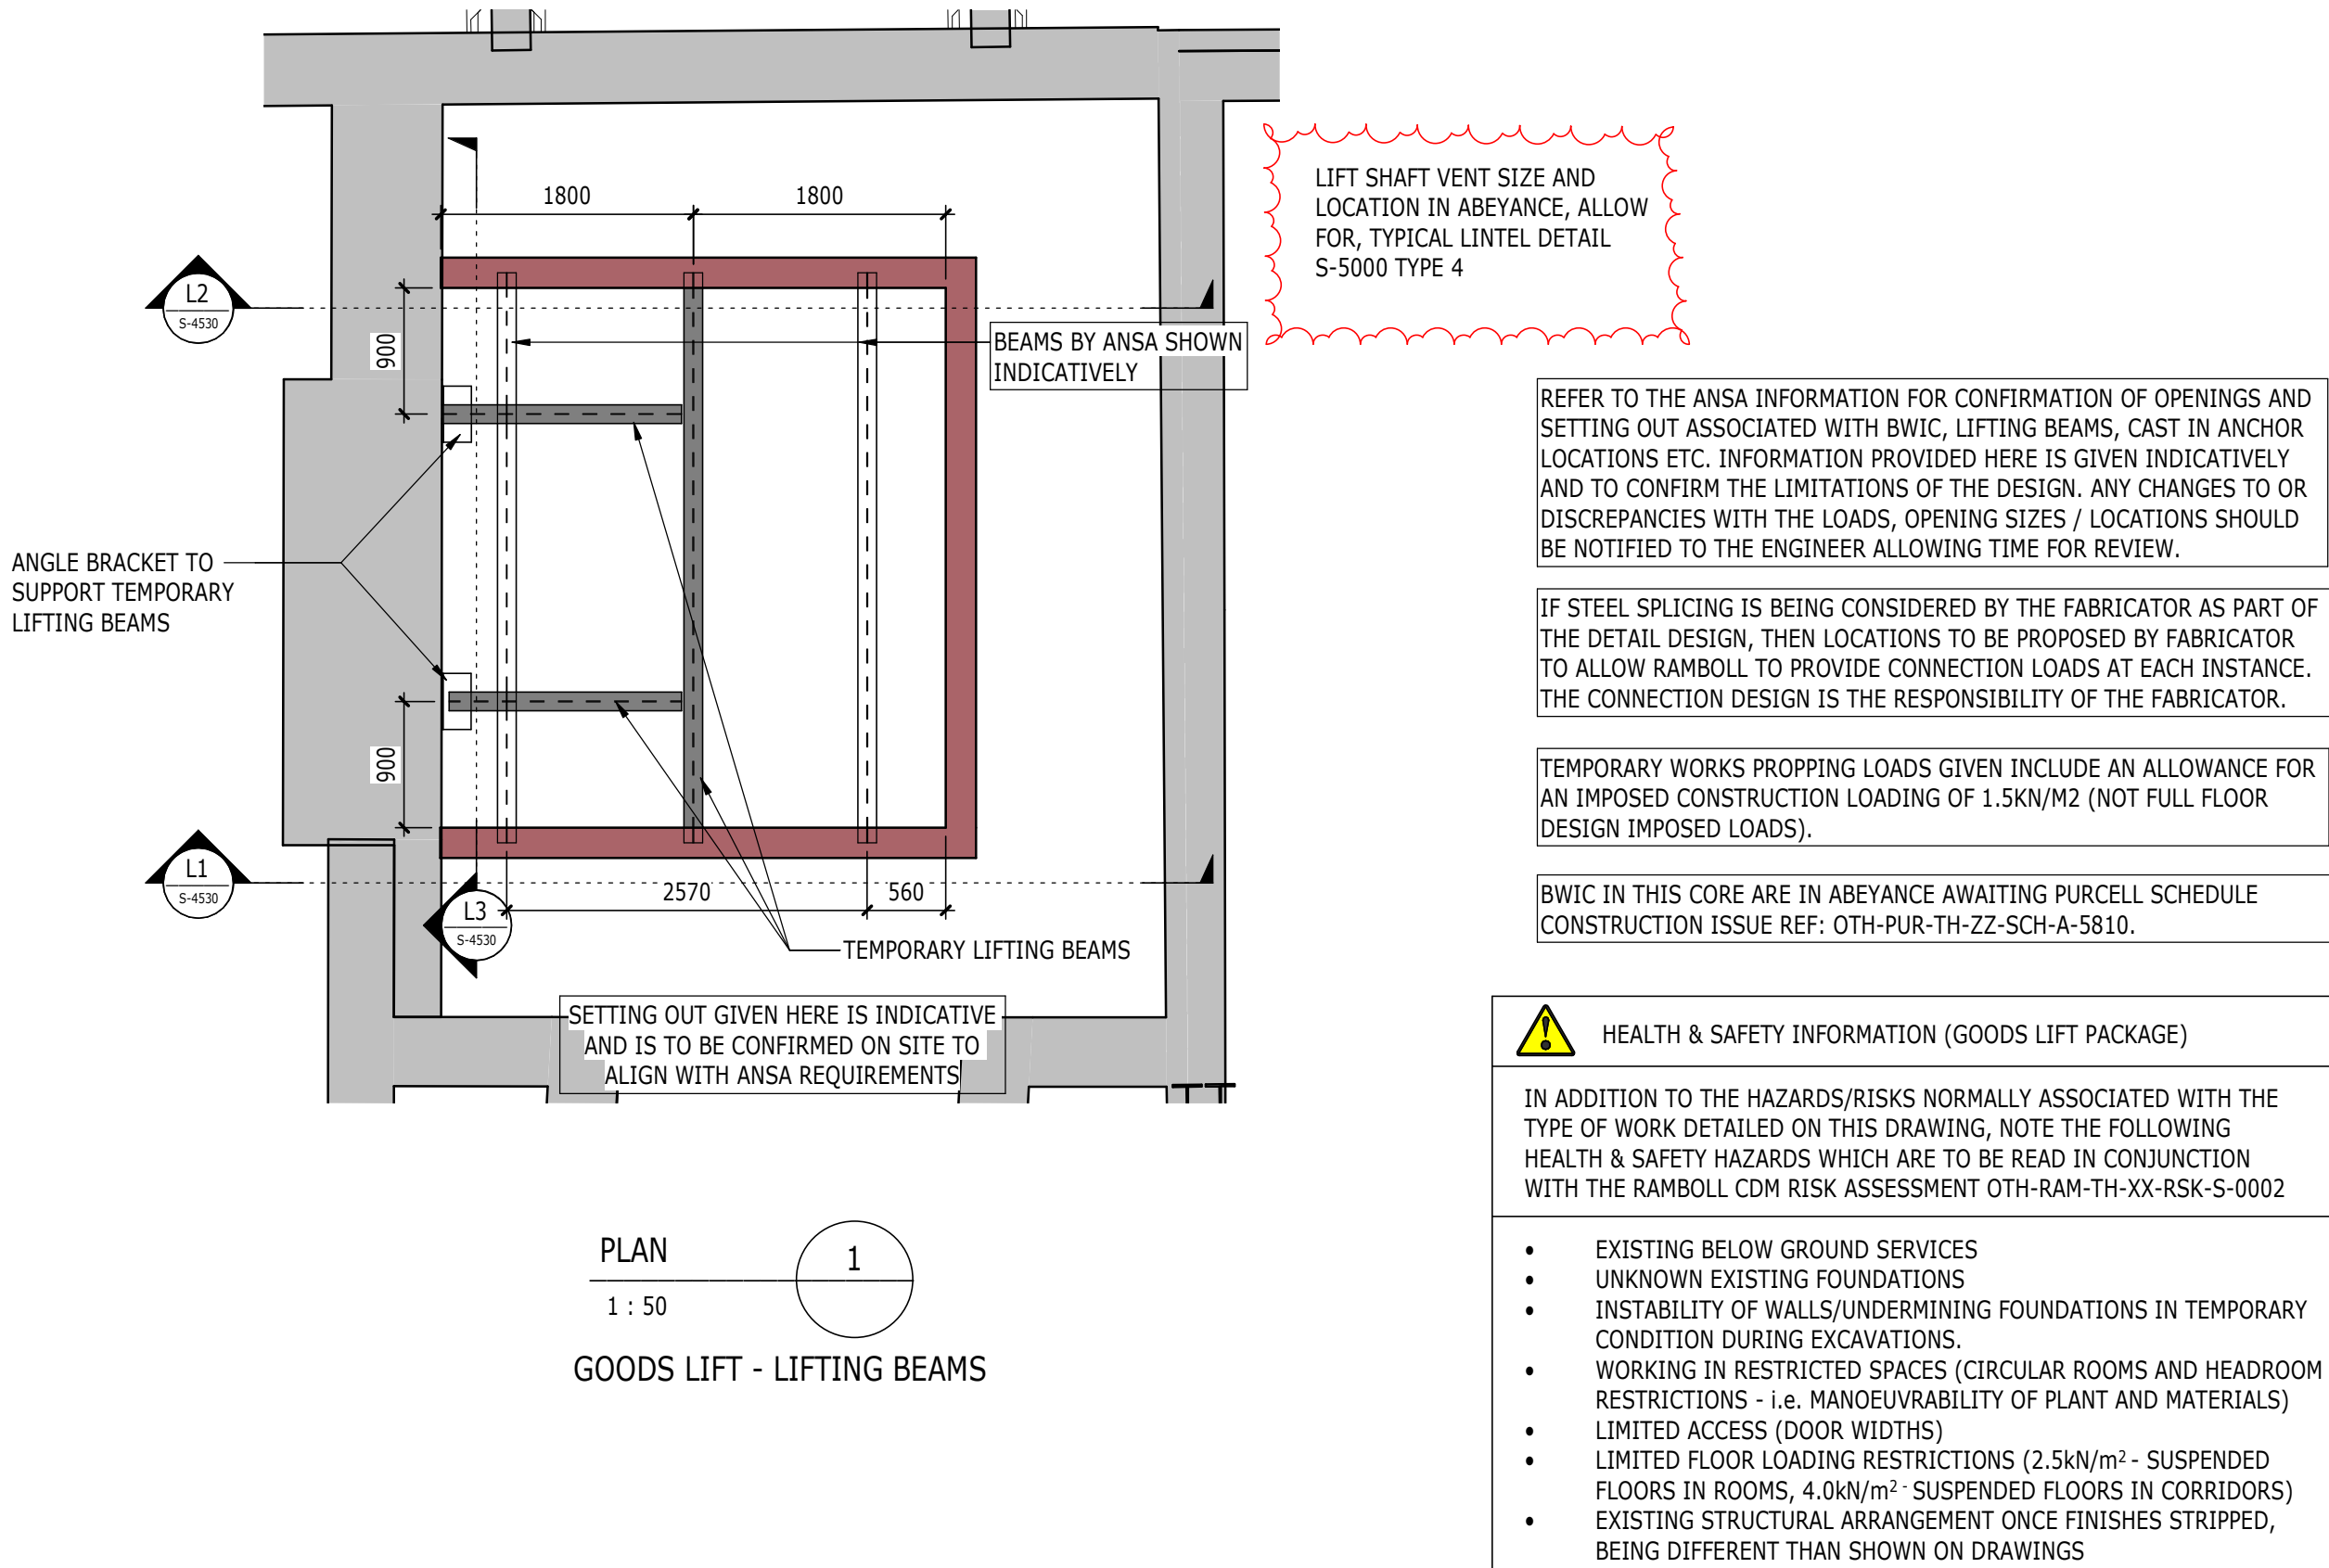
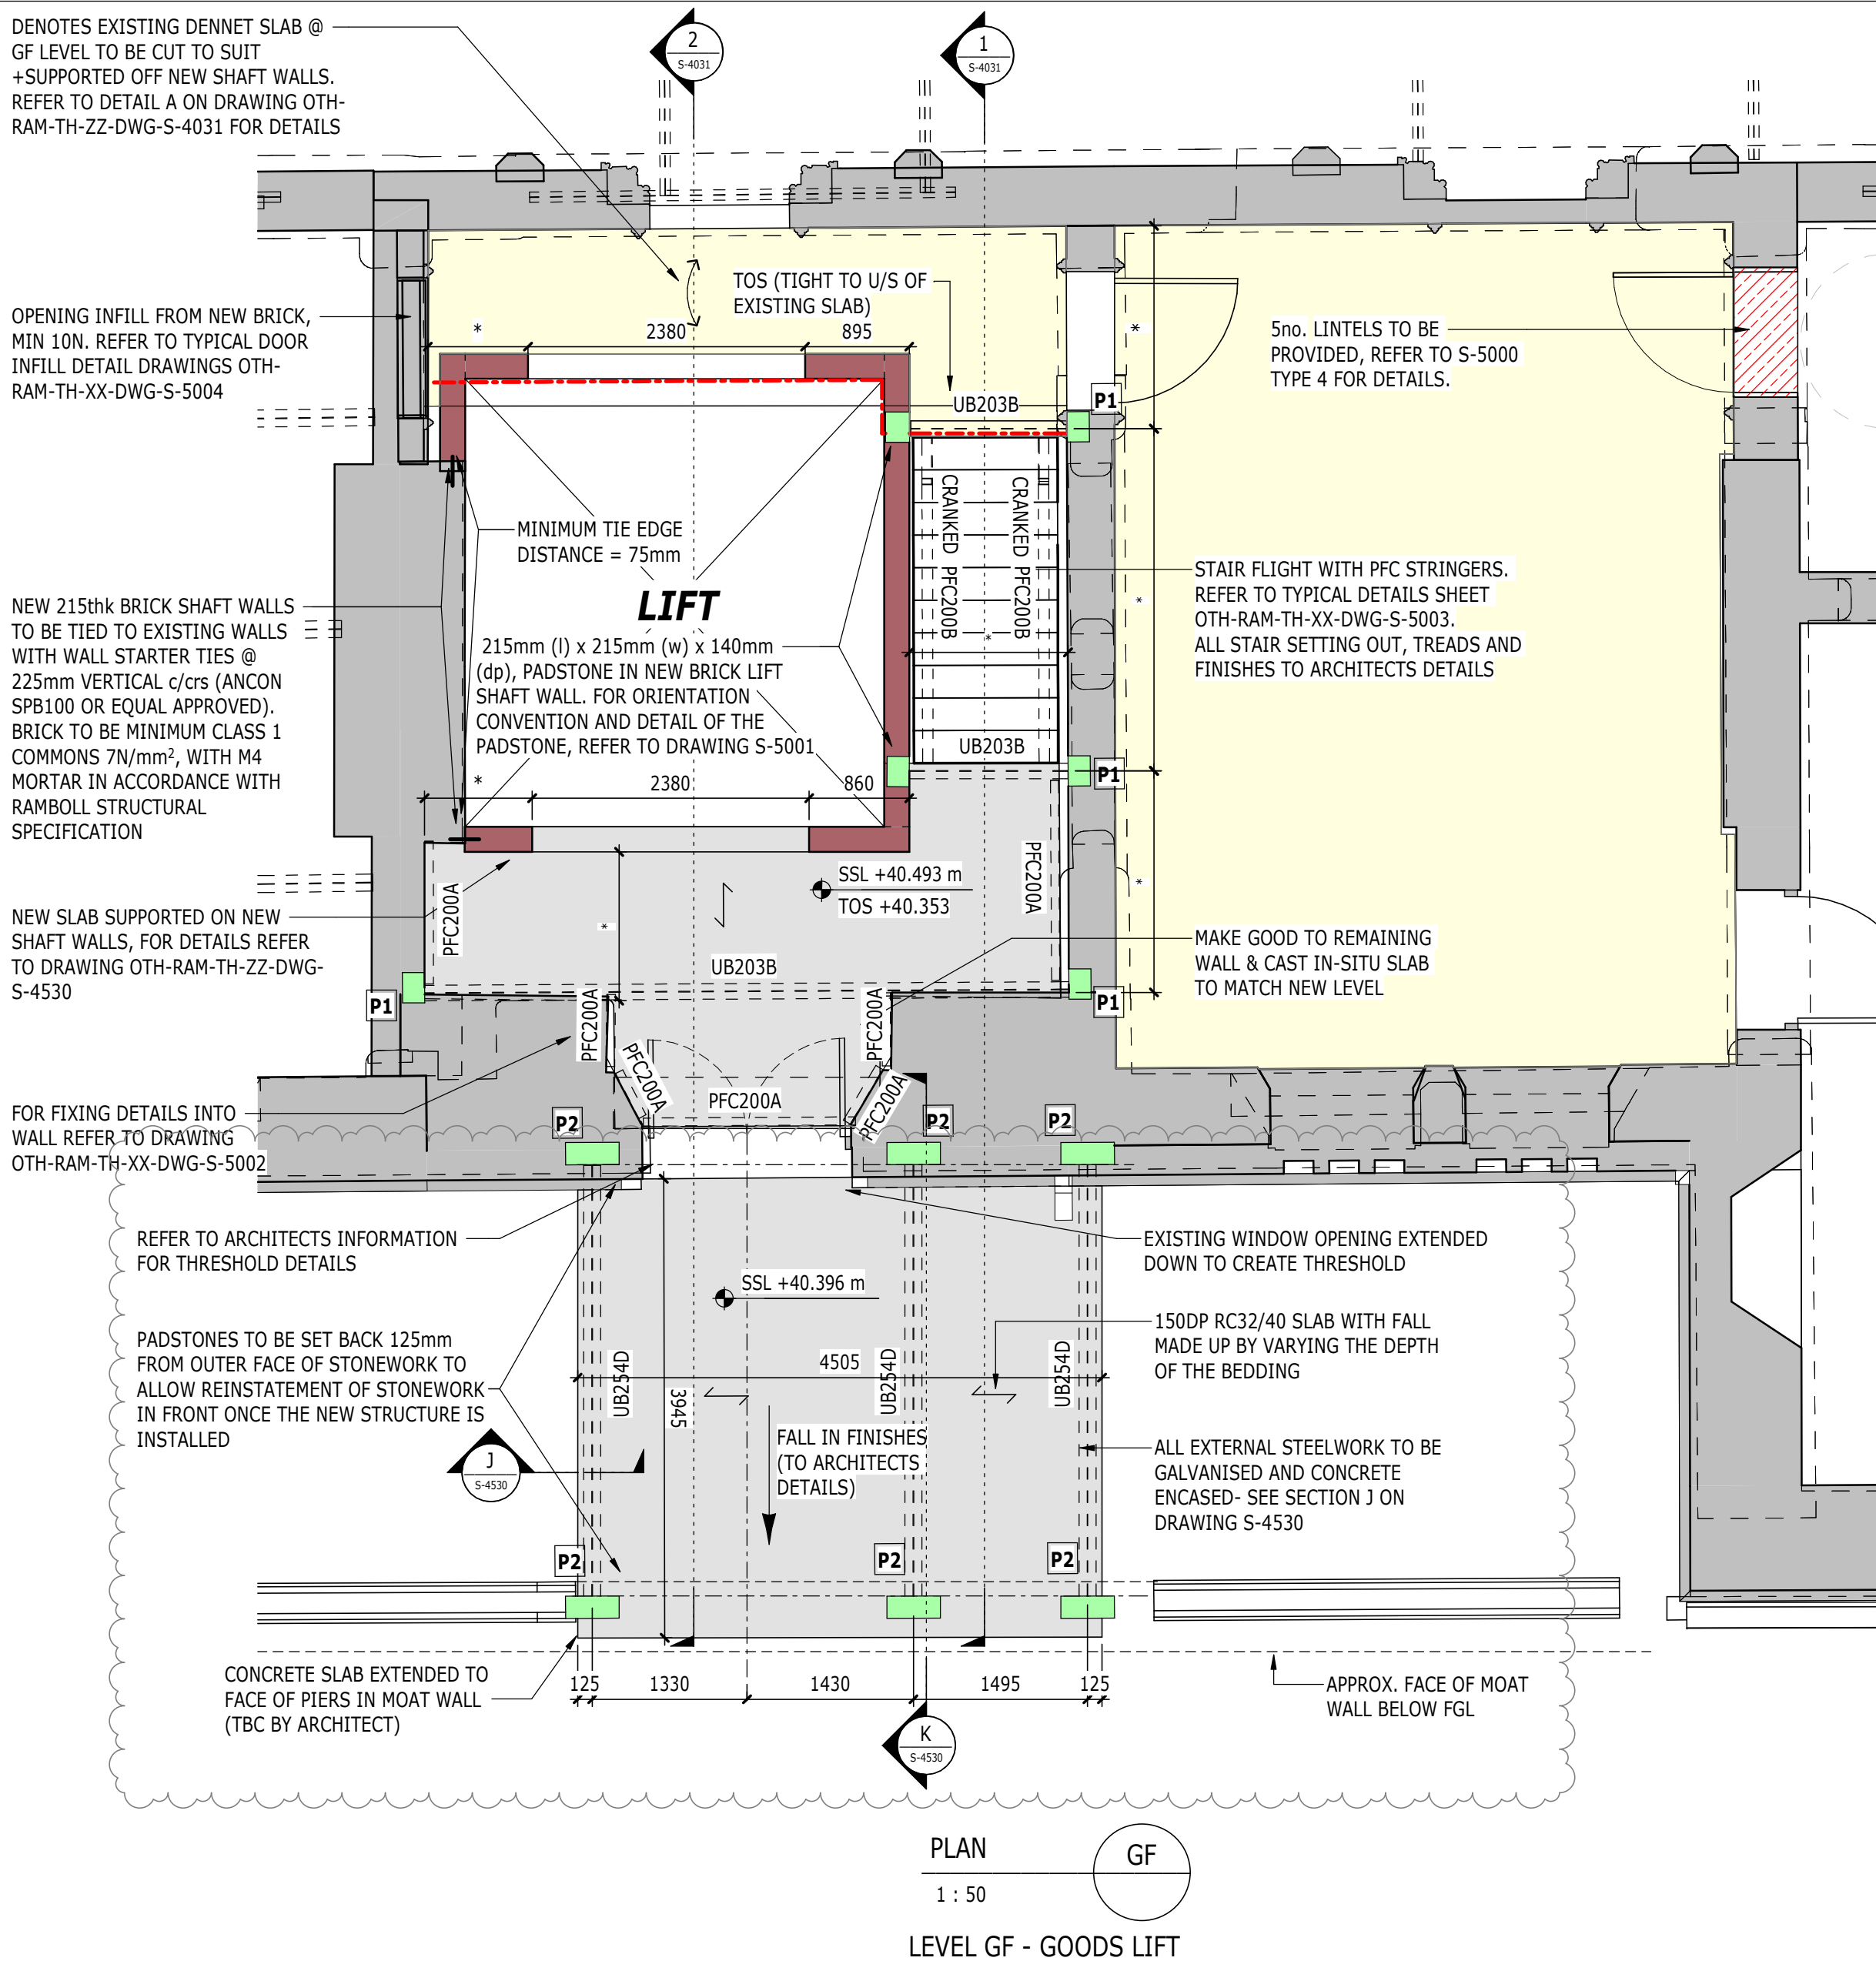
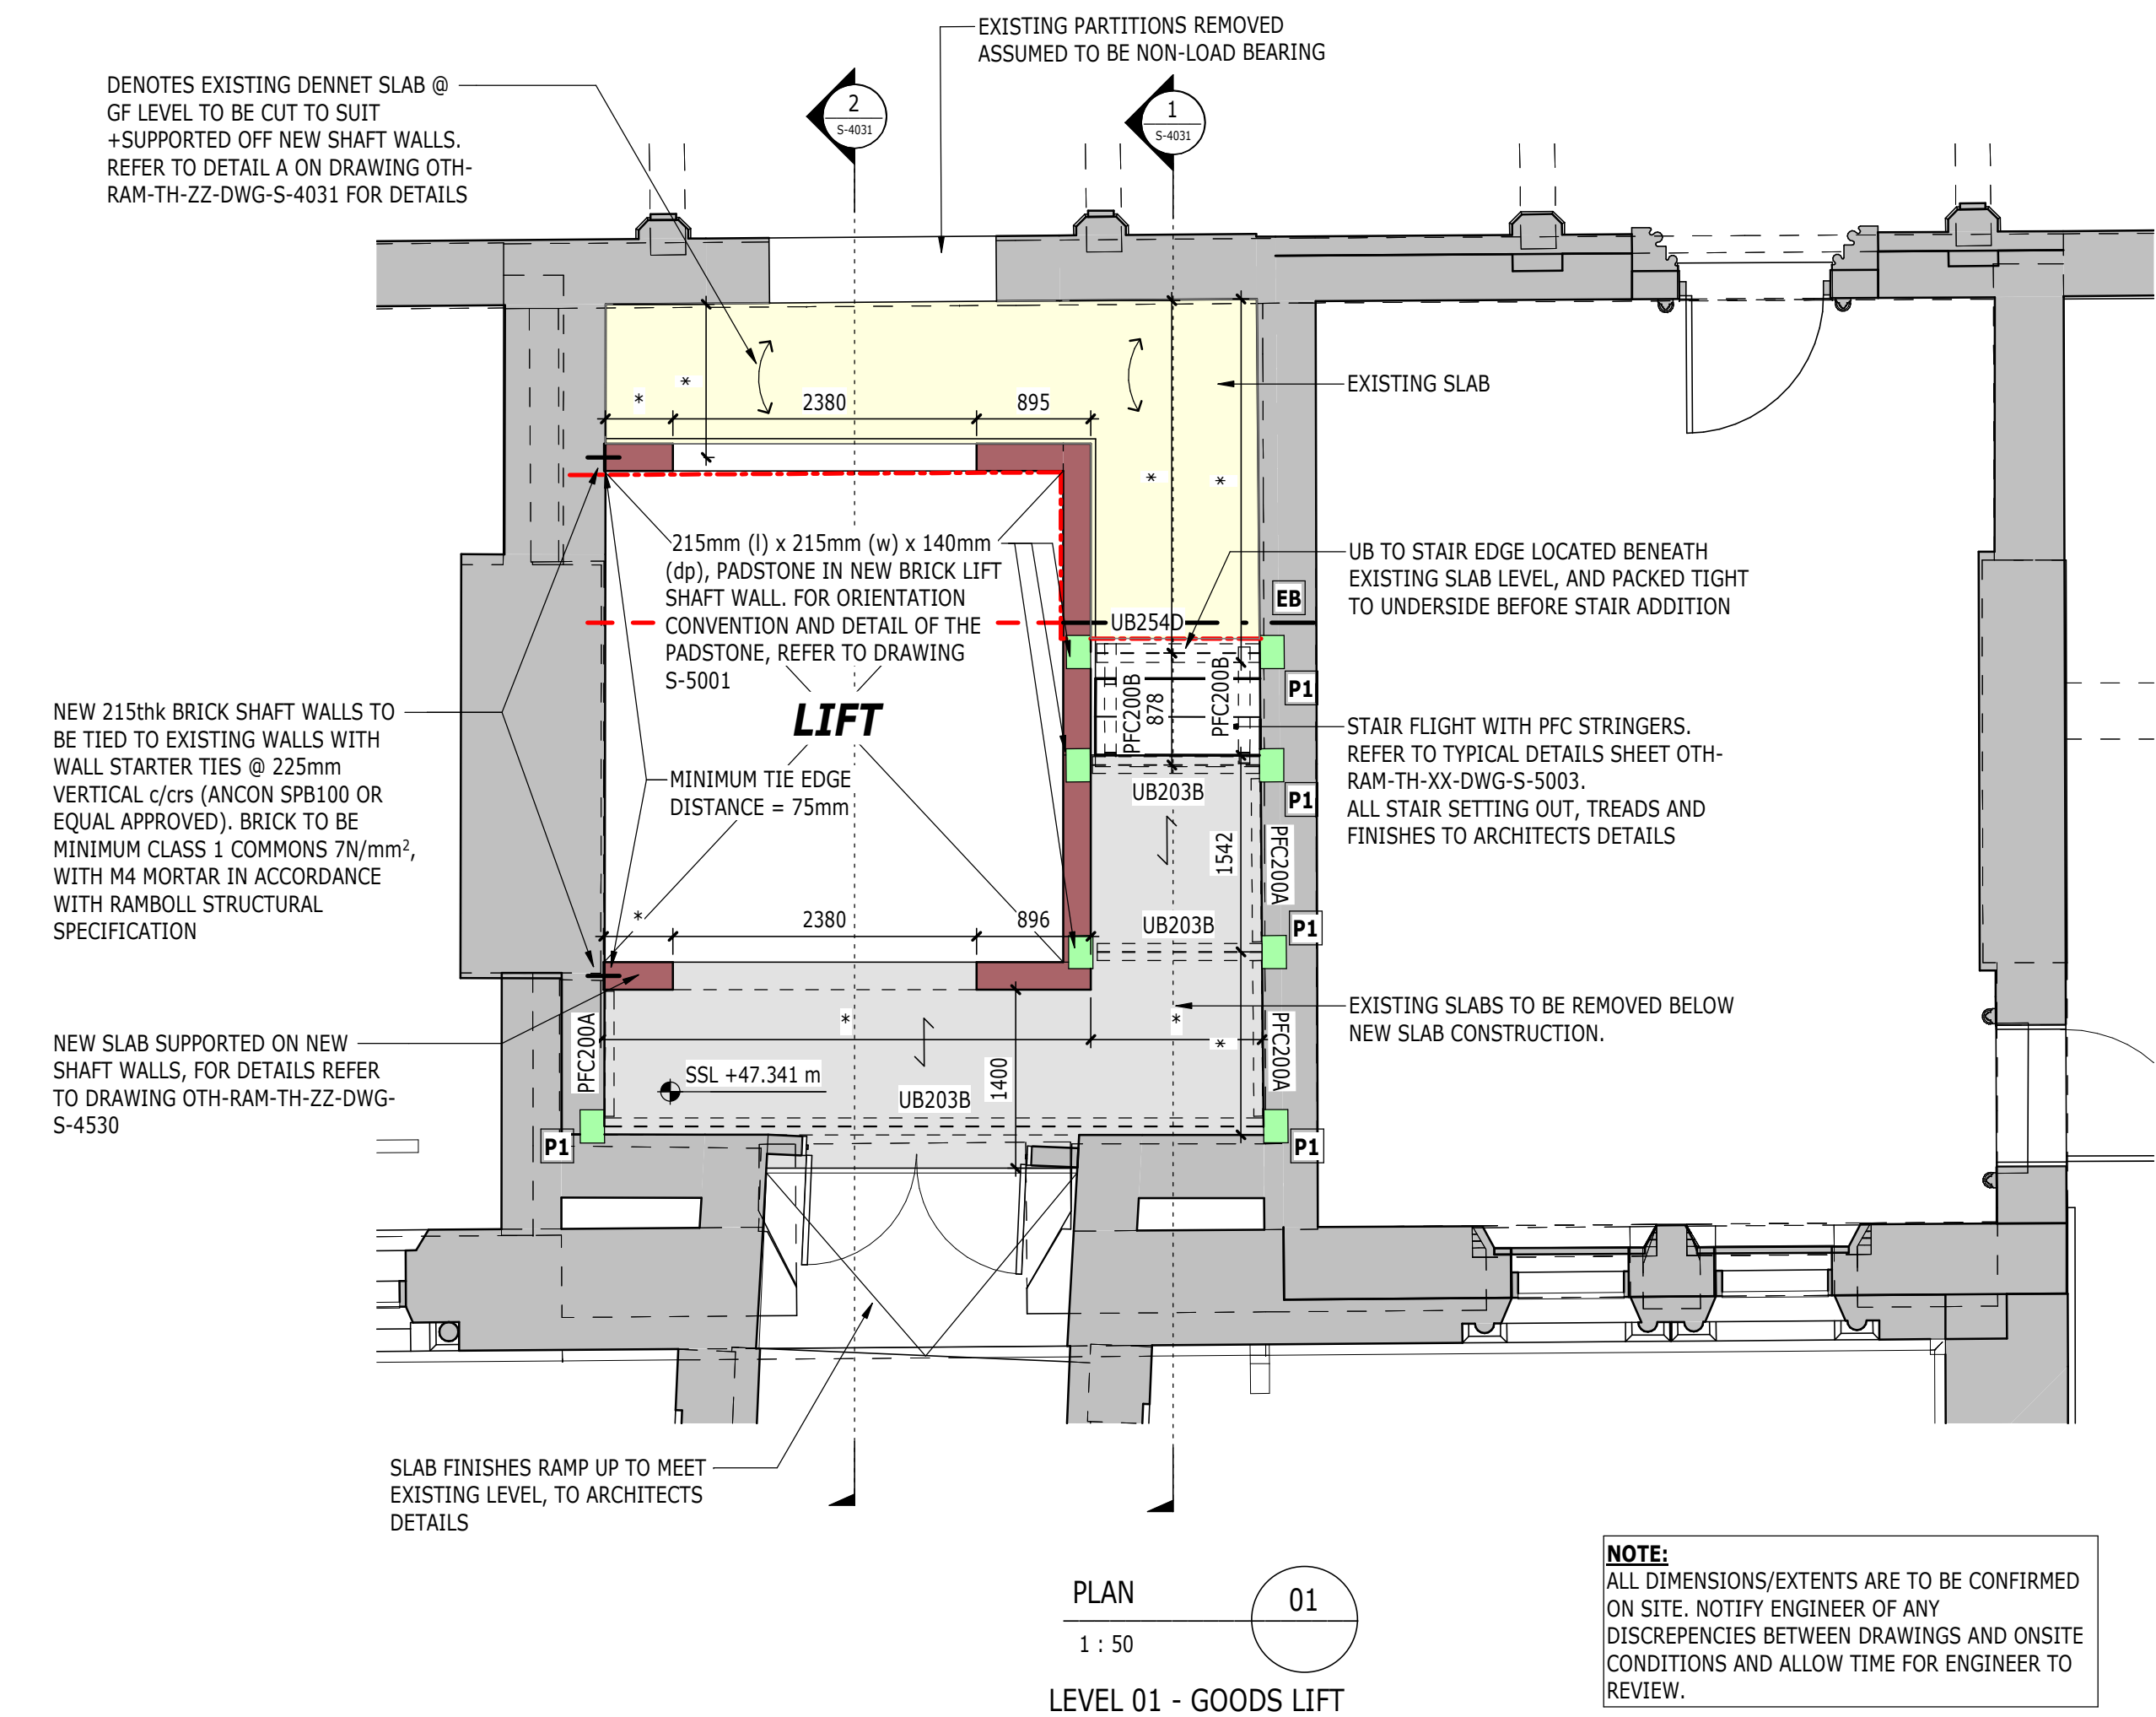


- NOTES
- FOR GENERAL NOTES, SEE DRAWING S-00010
 - FOR STEEL AND PADSTONE REFERENCES, SEE SCHEDULES ON DRAWINGS S-00015/S-00016
 - DRAWINGS TO BE READ IN CONJUNCTION WITH ARCHITECTS DRAWINGS AND M&E ENGINEERS DRAWINGS
 - DRAWING TO BE READ IN CONJUNCTION WITH STRUCTURAL SPECIFICATION
 - ALL LEVELS AND SETTING OUT TO BE CONFIRMED BY ARCHITECT
 - ALL REINFORCED CONCRETE TO BE C30/37 UNO.
 - ALL CONCRETE BLINDING TO BE GEN 1 AND BULK MASS FILL TO BE GEN 3 UNO
 - ALL REINFORCEMENT TO BE GRADE 500 TO BS4449
 - STEELWORK:
INTERNAL: GENERAL SECTIONS AND PLATES S275JR, HOLLOW SECTIONS S355JR
EXTERNAL: GENERAL SECTIONS AND PLATES S275JO, HOLLOW SECTIONS S355JOH
ALL EXTERNAL STEELWORK TO BE GALVANISED. ALL INTERNAL STEELWORK TO BE PAINTED, AND SUITABLE FOR ENVIRONMENT CATEGORY C2, UNO (SEE STRUCTURAL SPECIFICATION)
 - REFER TO RAMBOLL BWIC SCHEDULE OTH-RAM-TH-ZZ-SCH-S-1000 & S-1001 FOR WHERE BWIC ARE APPLIED.
 - FOR MASONRY NOTES, SEE DRAWING S-0010
 - FOR NEW LINTEL DETAILS, REFER TO LINTEL SCHEDULE OTH-RAM-TH-ZZ-SCH-S-1000 & 1001

- KEY
- ← DENOTES EXTENT OF NEW SLAB. REFER TO DRAWING OTH-RAM-TH-XX-DWG-S-5002 FOR NEW SLAB CONSTRUCTION DETAILS
 - DENOTES EXISTING DENNET SLAB ABOVE TO BE RETAINED, AND ASSUMED SPAN DIRECTION. DASHED LINE INDICATES APPROXIMATE LOCATION OF EXISTING BEAMS BASED UPON ARCHIVE INFORMATION, VISUAL & INTRUSIVE INVESTIGATIONS.
 - NOTE:** BOTH TO BE CONFIRMED ON SITE BY CONTRACTOR PRIOR TO CONSTRUCTION
 - DENOTES AREA OF DEMOLITION
 - DENOTES LOCATION OF PADSTONE. REFER TO DRAWING S-0015 FOR SIZES, UNLESS NOTED OTHERWISE. FOR PADSTONE DETAILS SEE DRAWING S-5001
 - DENOTES NEW LIFT SHAFT WALLS. REFER TO SECTION DRAWINGS FOR LINTEL REQUIREMENTS
 - DENOTES CUT / DEMOLISHED LINE AND EXTENT OF TEMPORARY PROPPING. ALL PROPPING FORCES FOR MIN 15kN/m (SLS) AT SLAB EDGES UNO ON GA DRAWINGS
 - EB** DENOTES EXISTING BEAMS WITHIN FLOOR CONSTRUCTION. WHERE BEAMS ARE TO BE CUT / PARTIALLY REMOVED, CONTRACTOR TO REVIEW TEMPORARY PROPPING PROPOSALS. ALL PROPPING FORCES FOR MIN 50kN (SLS) AT BEAM LOCATIONS UNO ON GA DRAWINGS

C05	26/03/2021	PM	JP	GOODS LINK UPDATED, SEE CLOUDED
C04	29/01/2021	PM	JP	CONSTRUCTION ISSUE
ISSUE	DATE	APPROVED	DRAWN	DESCRIPTION

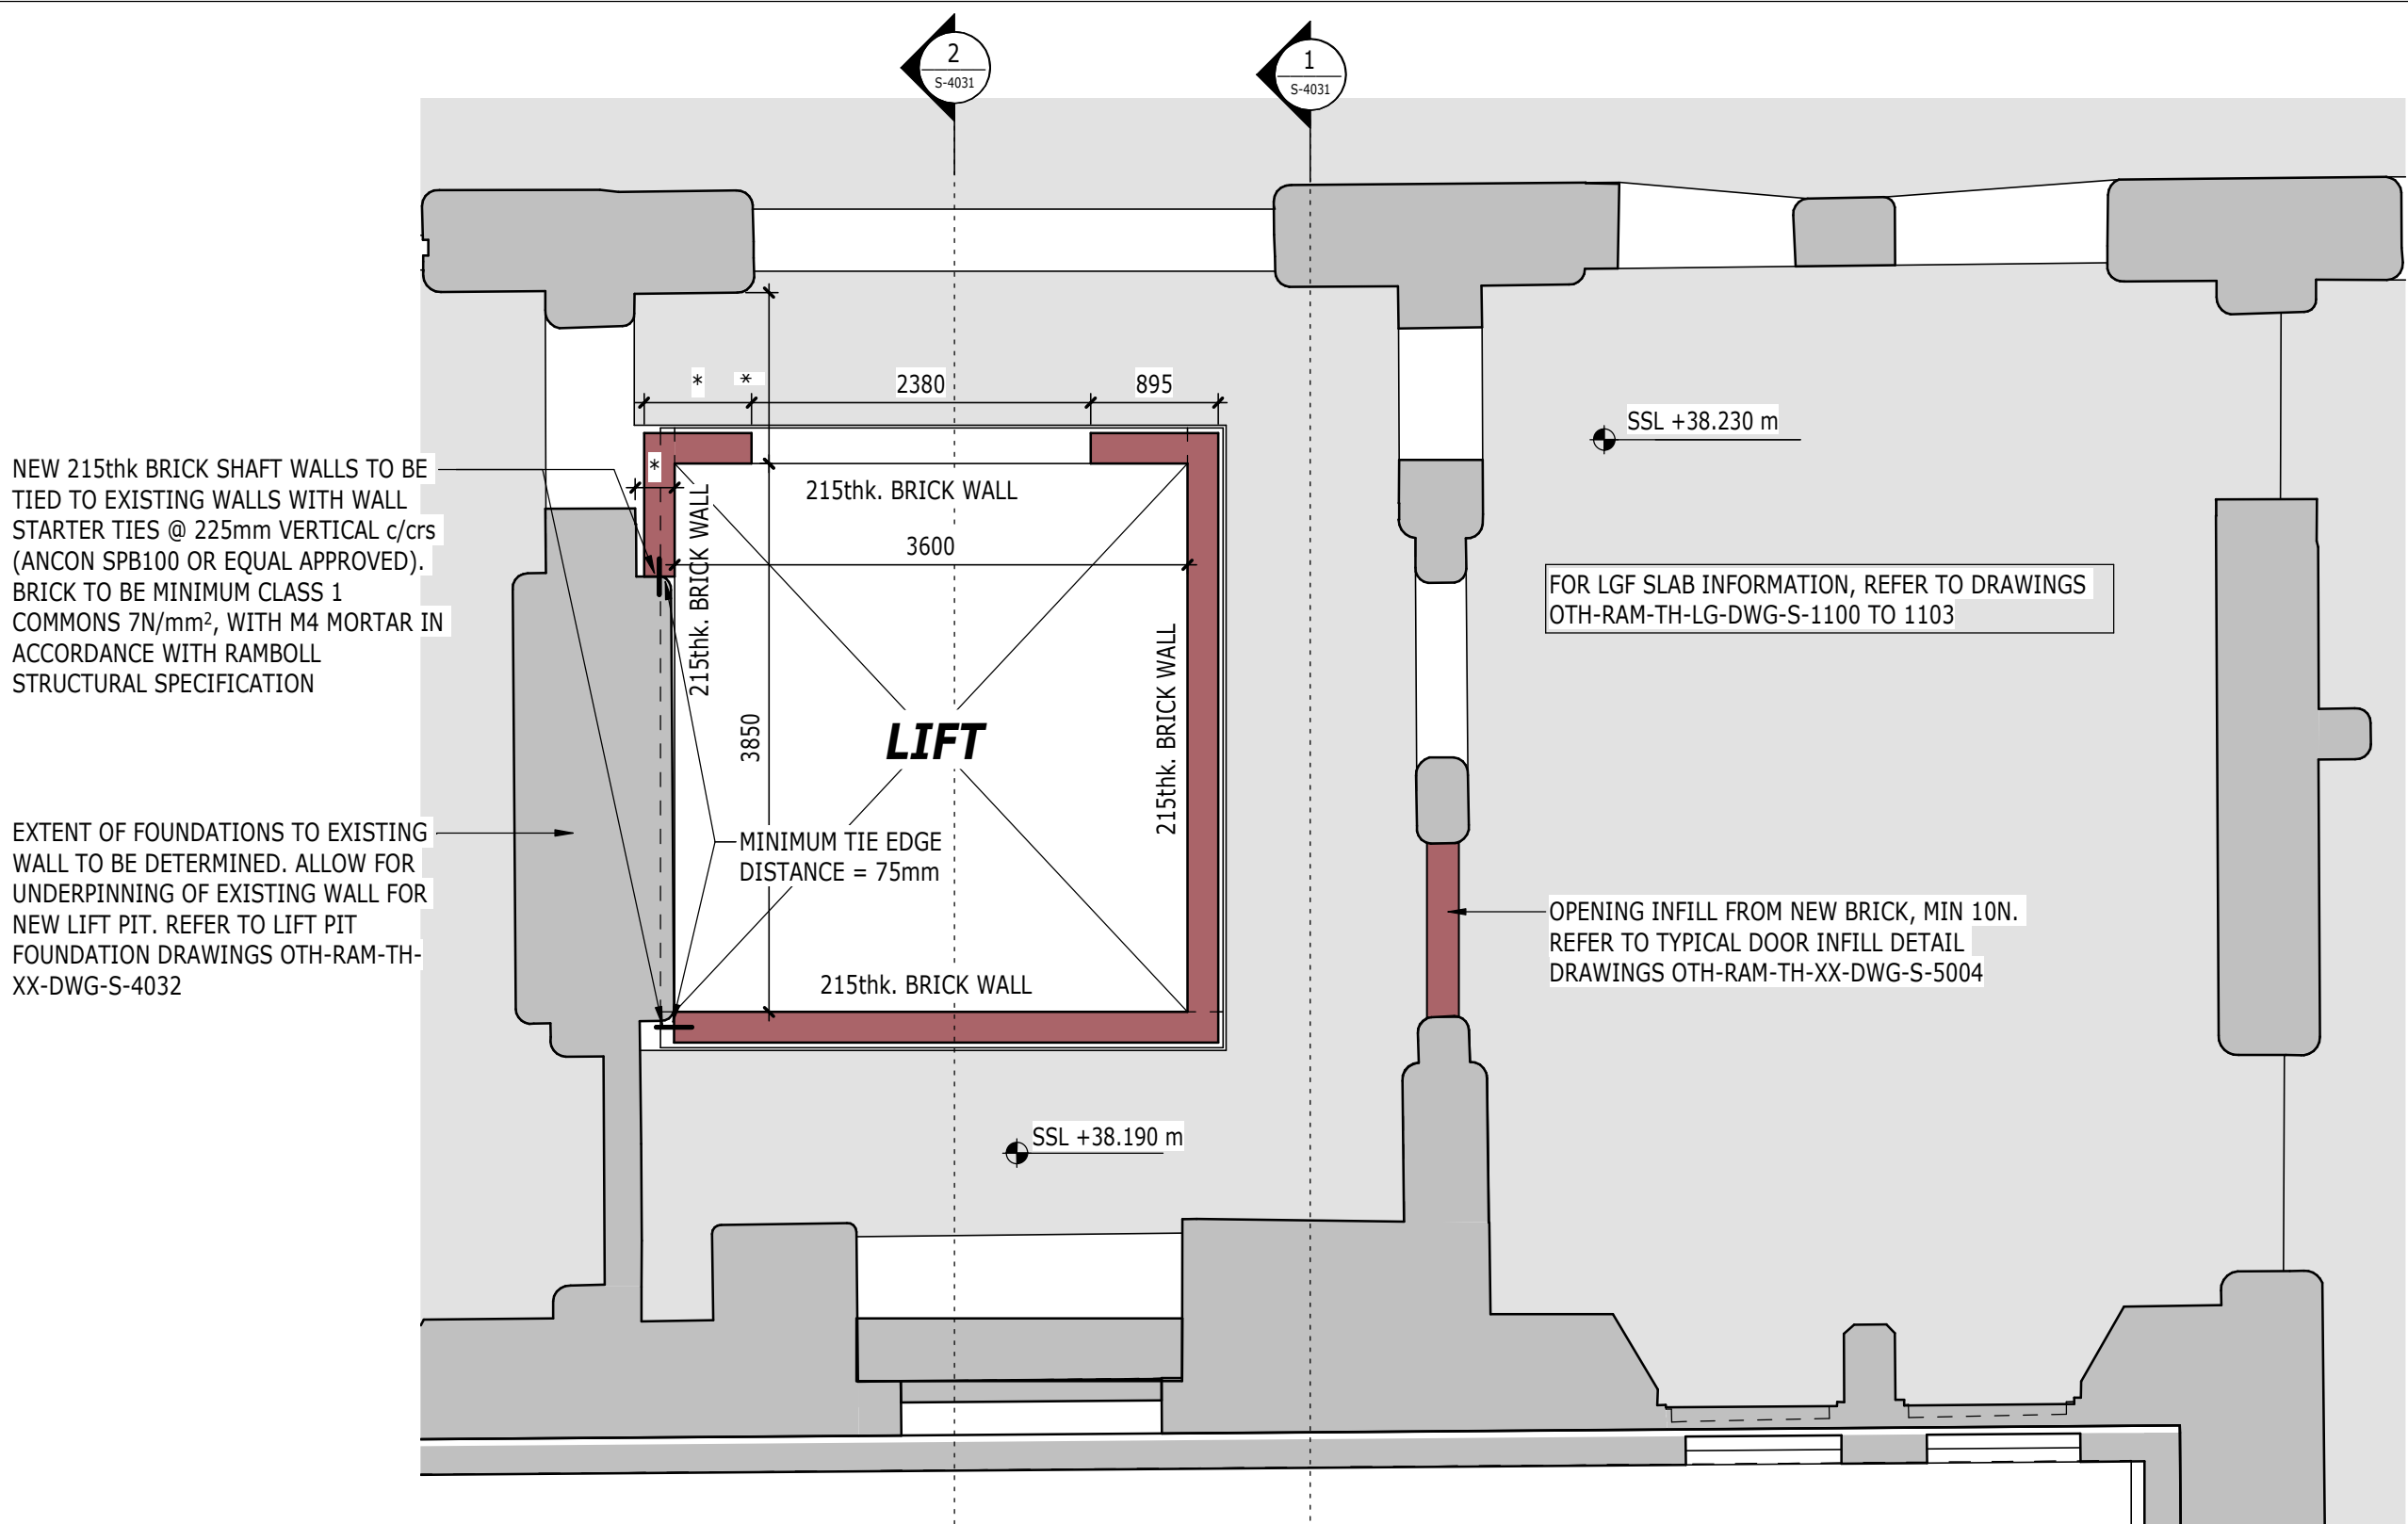

PROJECT STATUS	STAGE 5
CLIENT	MANCHESTER CITY COUNCIL
PROJECT	OUR TOWN HALL PROJECT
DRAWING TITLE	GOODS LIFT SHEET 1
SIZE & SCALE	A1: VARIES
DRAWING STATUS	S4 - CONSTRUCTION
JOB NUMBER	1620003165
DRAWING NO.	OTH-RAM-TH-ZZ-DWG-S-4030 C05
REV	