


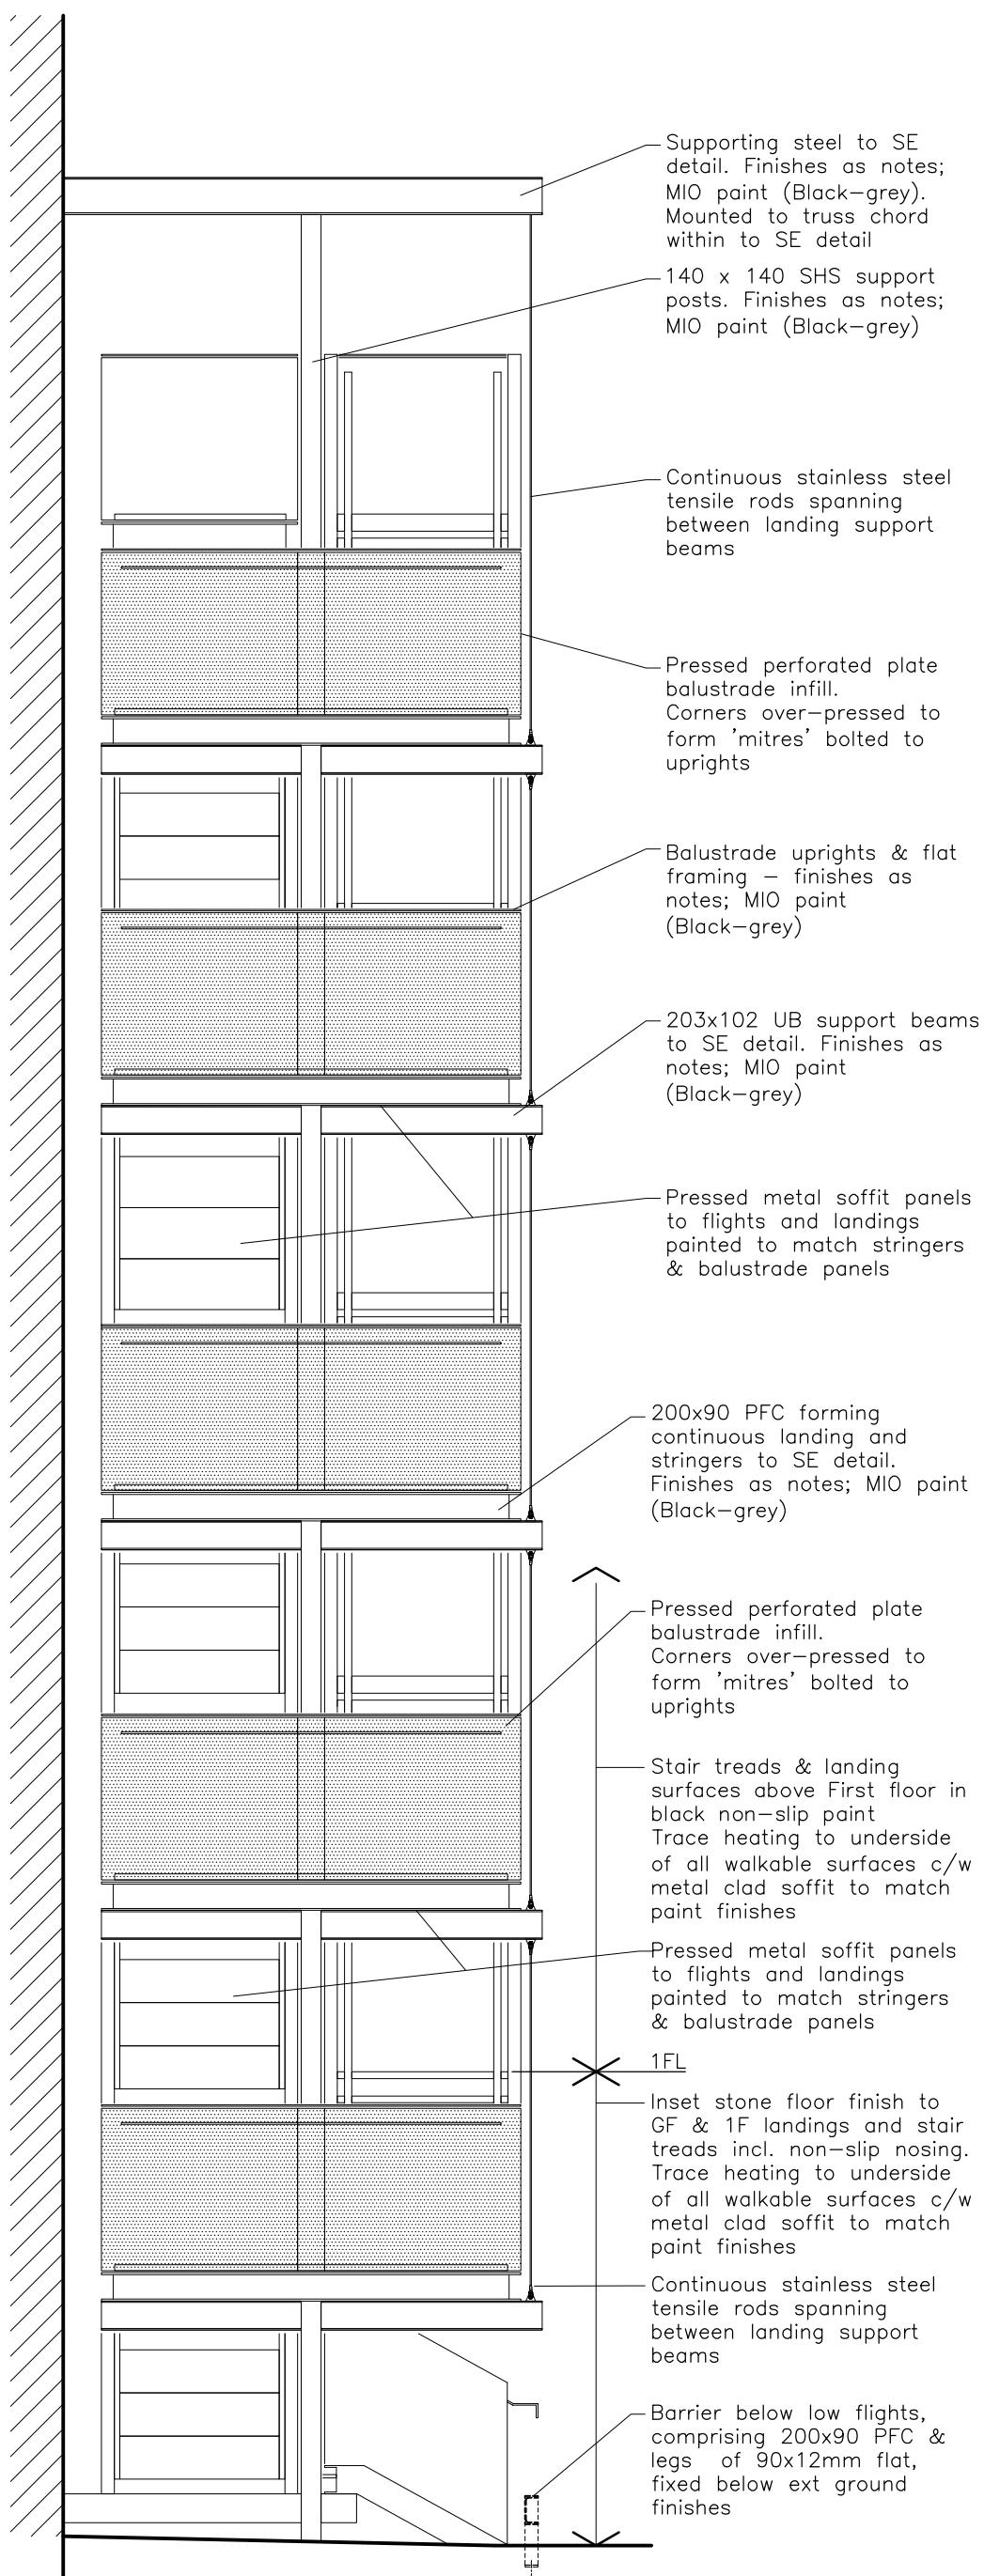

ELEVATION TO CANAL

NOTES:

1. Please refer to proposed SE/fabrication drawings for additional detailed info
2. All steel to be hot-dip galvanised, and hot-fettled before cooling. Apply MIO paint finish (Black-grey). Finishes to perforated balustrade infill panels in MIO paint (Black-grey).
3. Landing surfaces and stair treads from Ground floor level to 1FL c/w stone paving inlaid.
4. Stair treads & landing surfaces above First floor in black non-slip paint
5. Balustrade infill panels diameter 10mm holes @ 16mm pitch

STAIR 01 - Elevations 2

stephenson-STUDIO

scale NTS@A3

7376-al(24)0304-P01p