


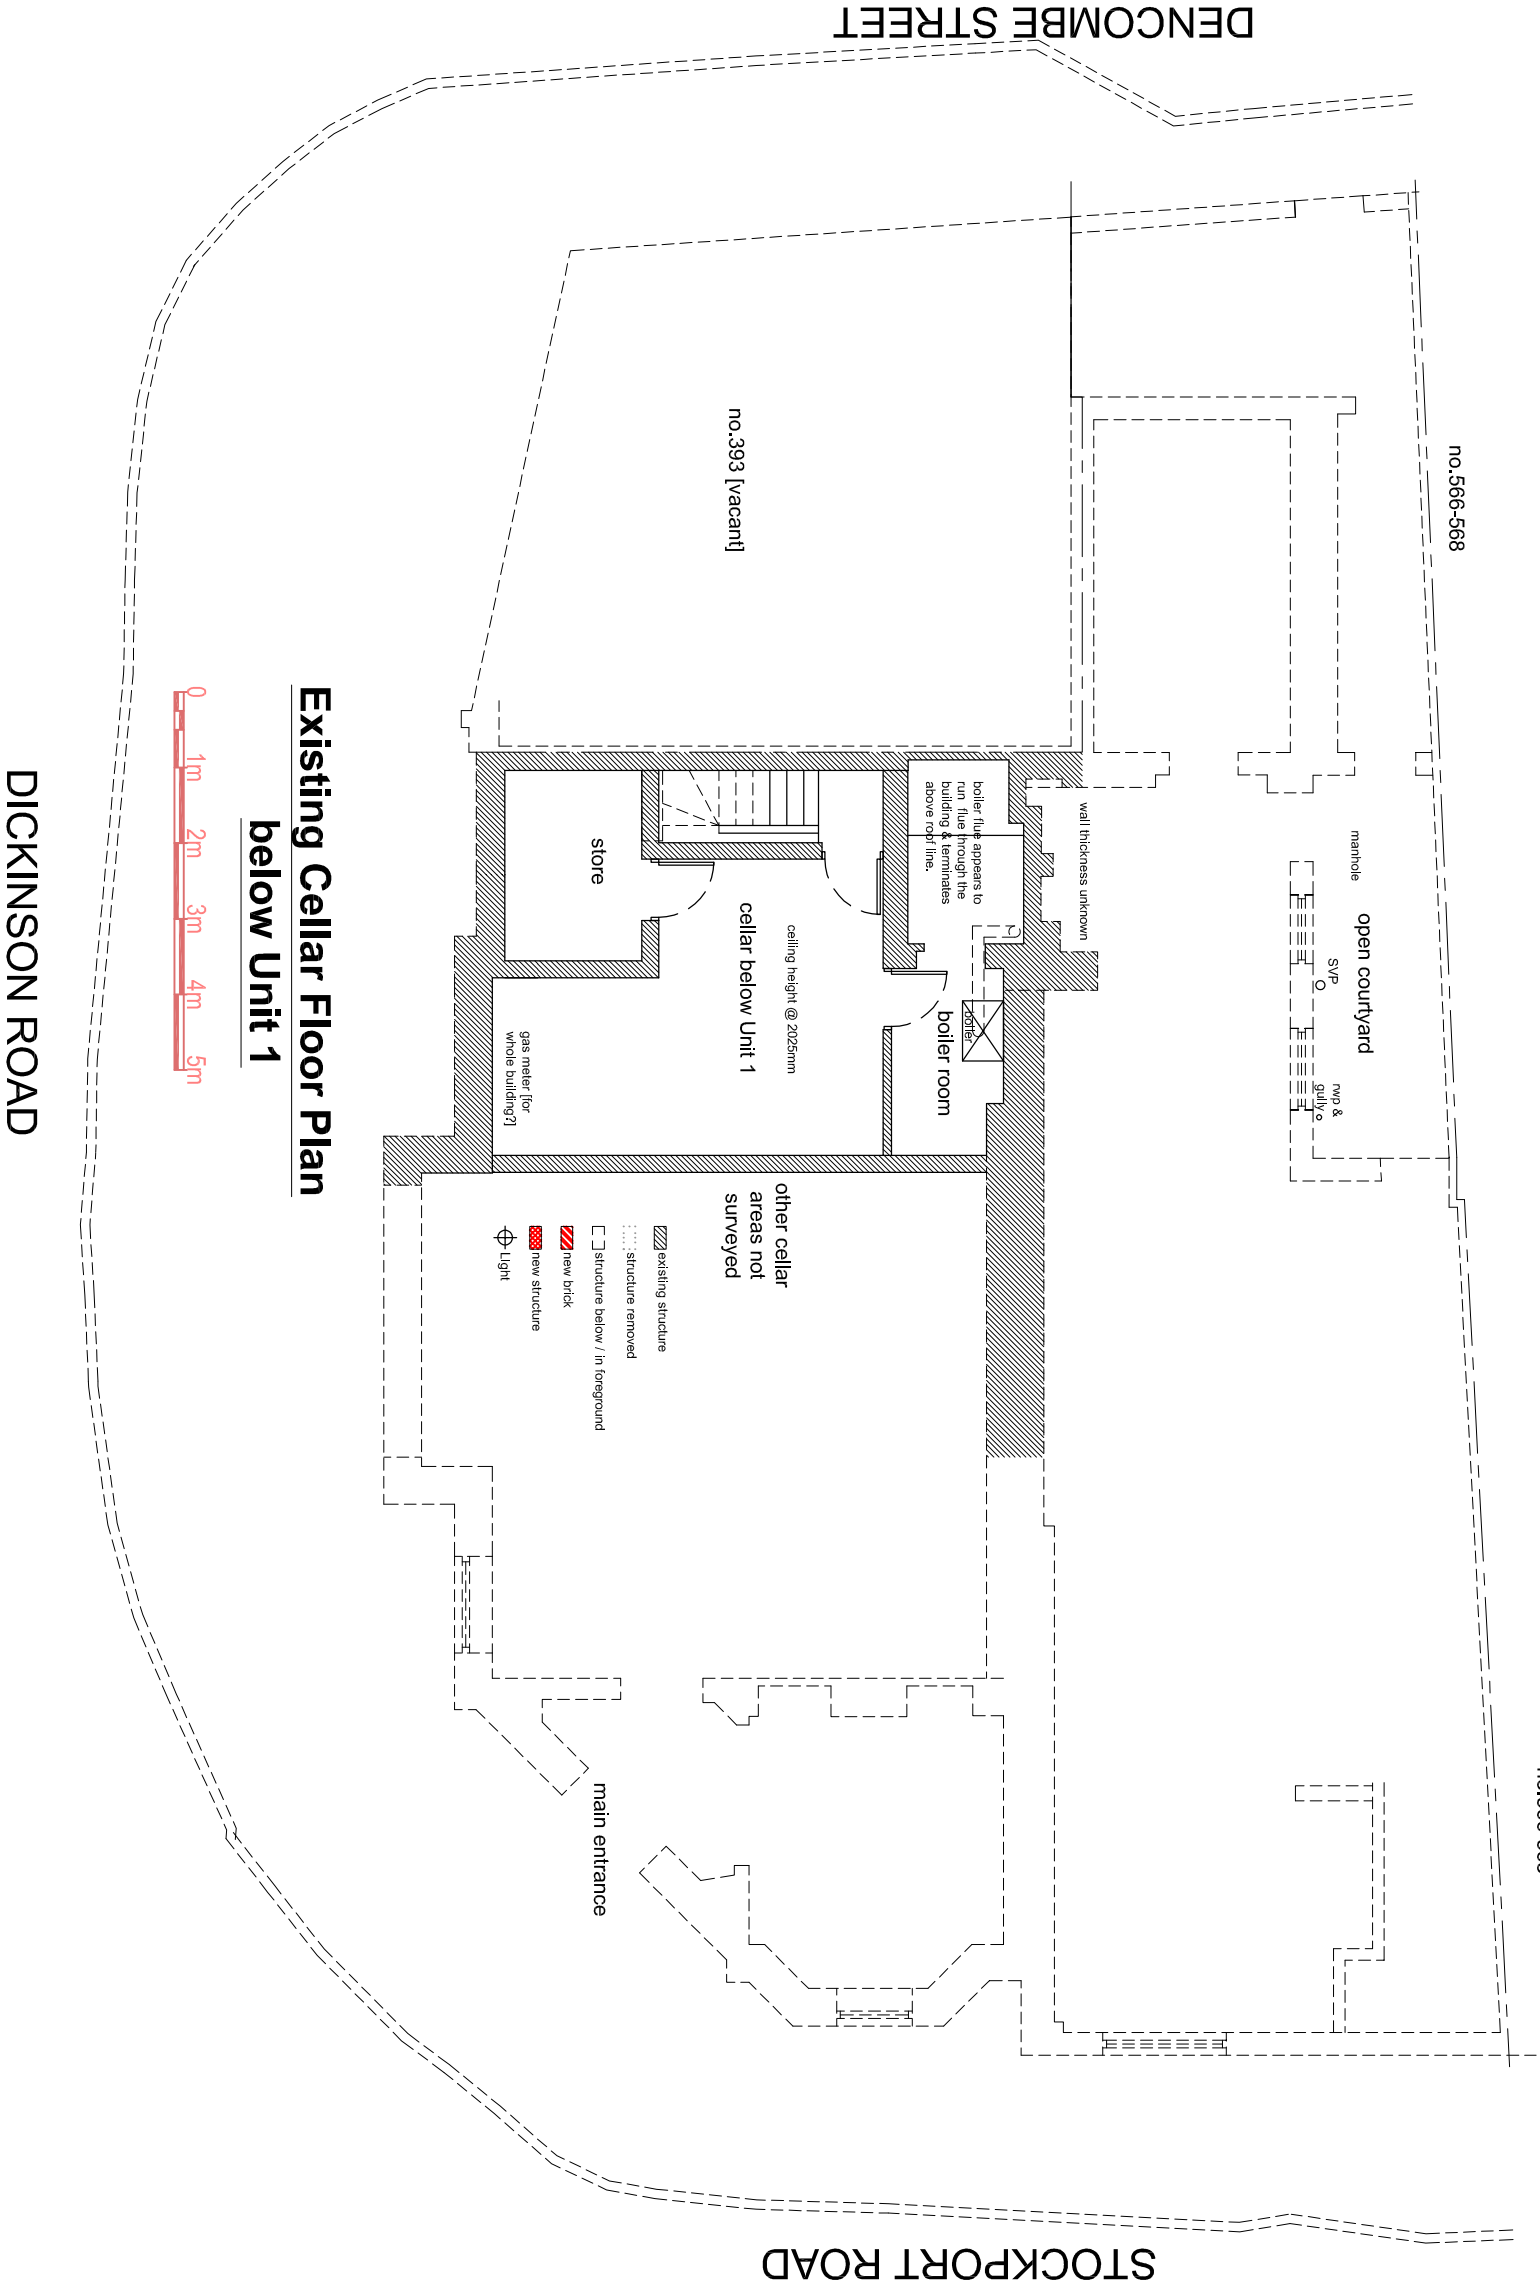

Existing Cellar Floor Plan
below Unit 1



DICKINSON ROAD

STOCKPORT ROAD

DENCOMBE STREET

UNIT 1, 570-572 STOCKPORT RD, LONGSIGHT, M12 4JJ

PROPOSED CHANGE OF USE & EXTERNAL ALTERATIONS

FOR KARAK CHAI

Rev.B--Title changed for Planning App.
Rev.A--Title changed for Planning App.