
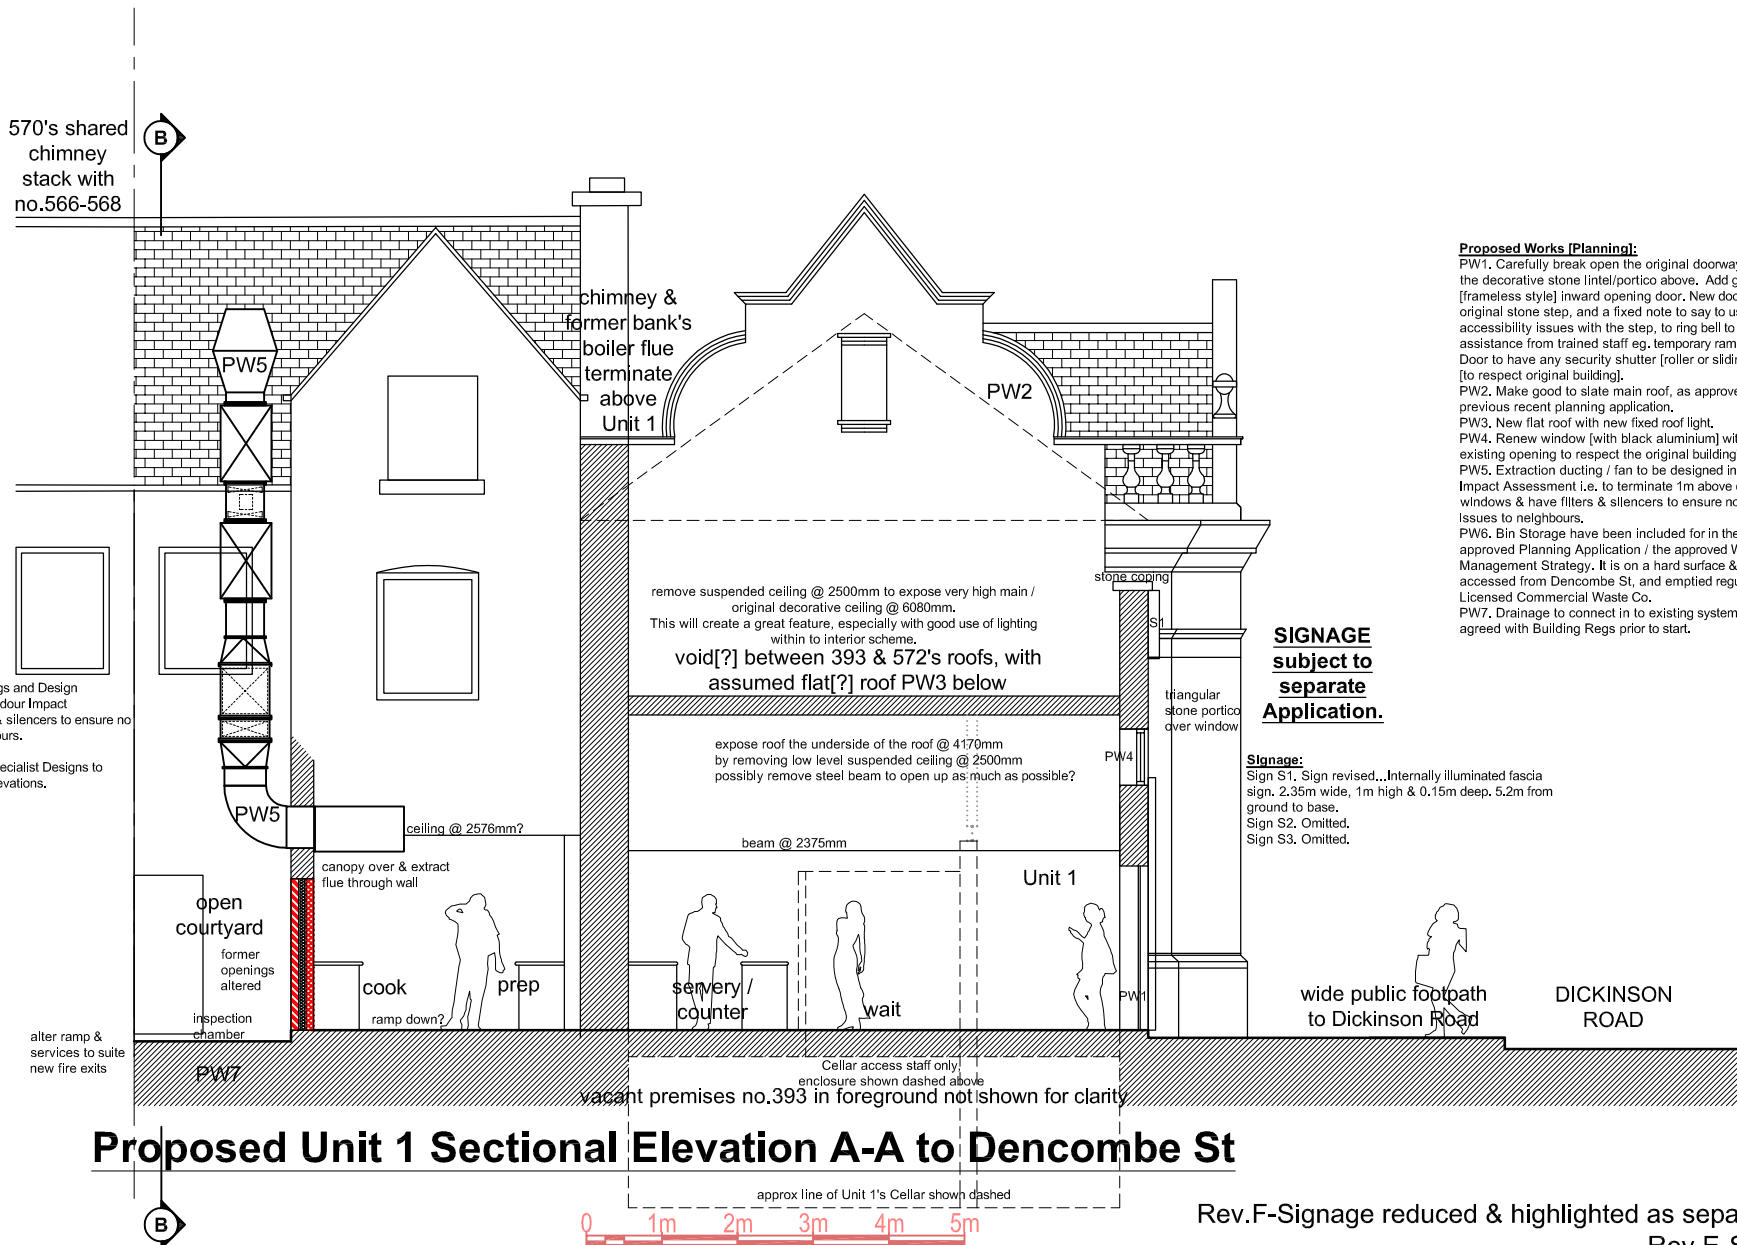


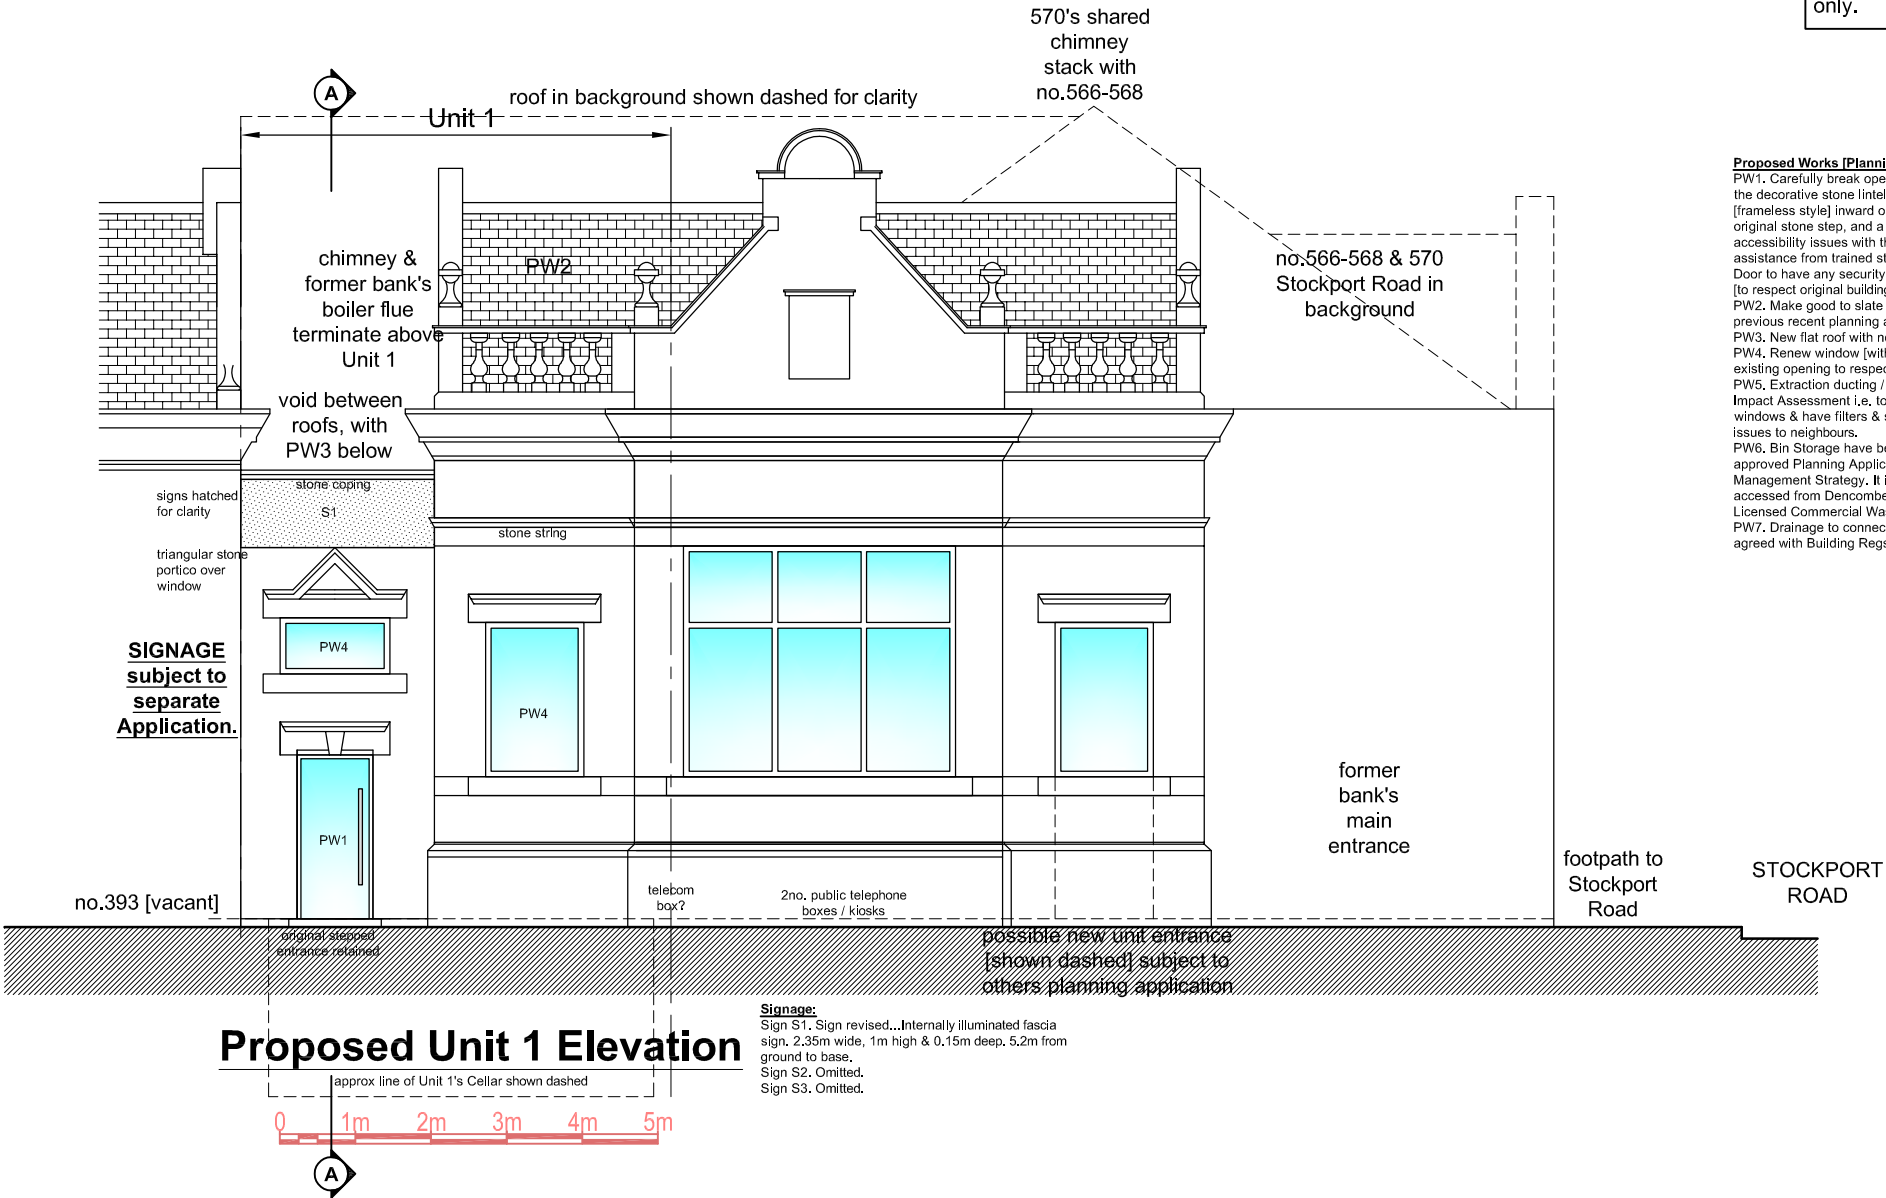

Rev.F-Signage reduced & highlighted as separate Application.

Rev.E-Signage revised.

Rev.D-Planning title changed. Signage revised.

Rev.C- Front door PW1 & window PW4 reduced to existing opening sizes.

Front door ramp removed. Exist External Works added for clarity.

Rev.B-Title changed for Planning App.

Rev.A-Drawing revised to show designed extraction system.

**UNIT 1, 570-572 STOCKPORT RD,  
LONGSIGHT, M12 4JJ**

**PROPOSED CHANGE OF USE & EXTERNAL ALTERATIONS**

**FOR KARAK CHAI**

**hilton architecture & surveying Ltd**

**m** 07786 023 904 **e** hilton-architecture@mail.com **t** 0161 652 6790

**a** 'design studio' 12 Carr House Road, Springhead, Oldham OL4 4PA

**Scale 1:100 @ A3**

**08F**