

Description:

- Typical arrangement for:
Paving Type 11 Concrete Block Paving (PT11)

Material:

- Paving Type 11
Q24/111
- Edge Type
M80153_3A_L105

Foundation and Sub Base

To engineers detail and specification

Inboard Cutting


- Units to be no less than 30% original size.

Size:

- As stated

Sample:


- Refer to M80153_3A_L900

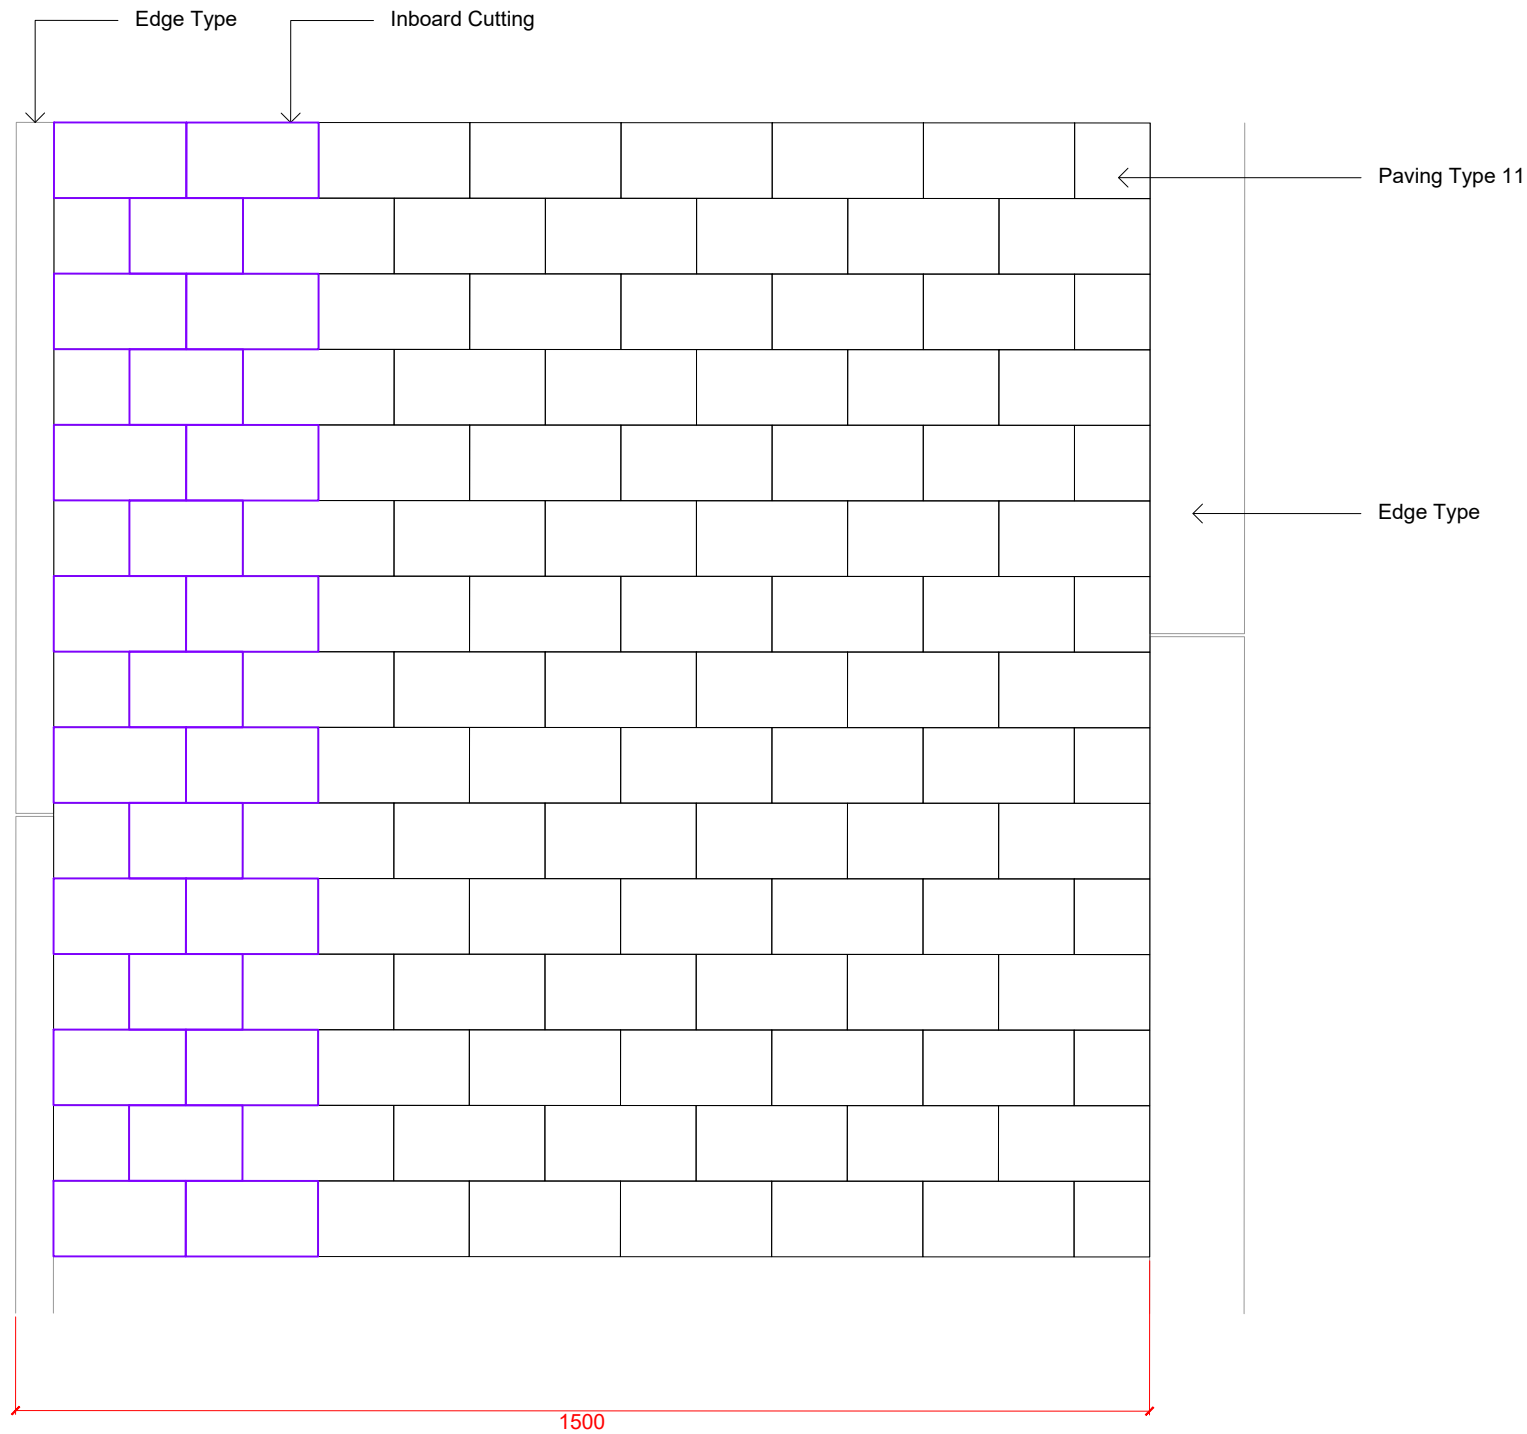

001
sheet
3A_L507

PT11 PLAN 01


Scale: 1 : 10

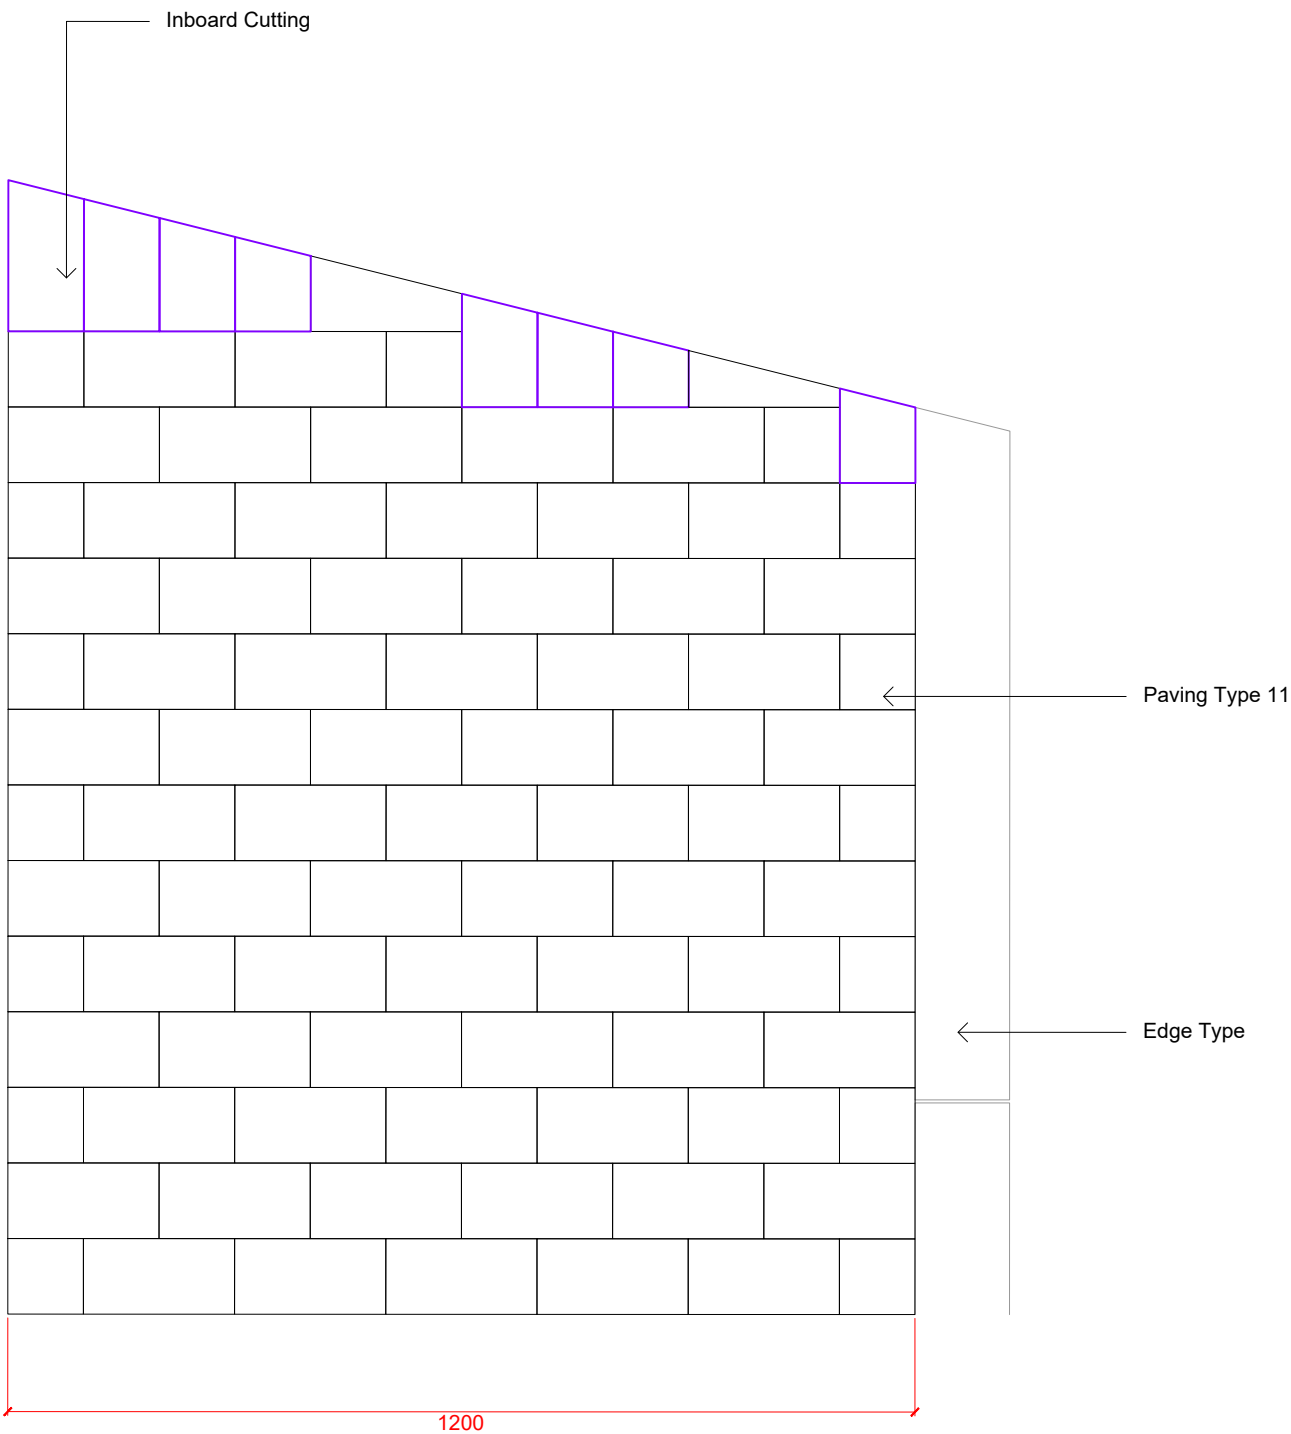

002
sheet
3A_L507

PT11 PLAN 02

Scale: 1 : 10

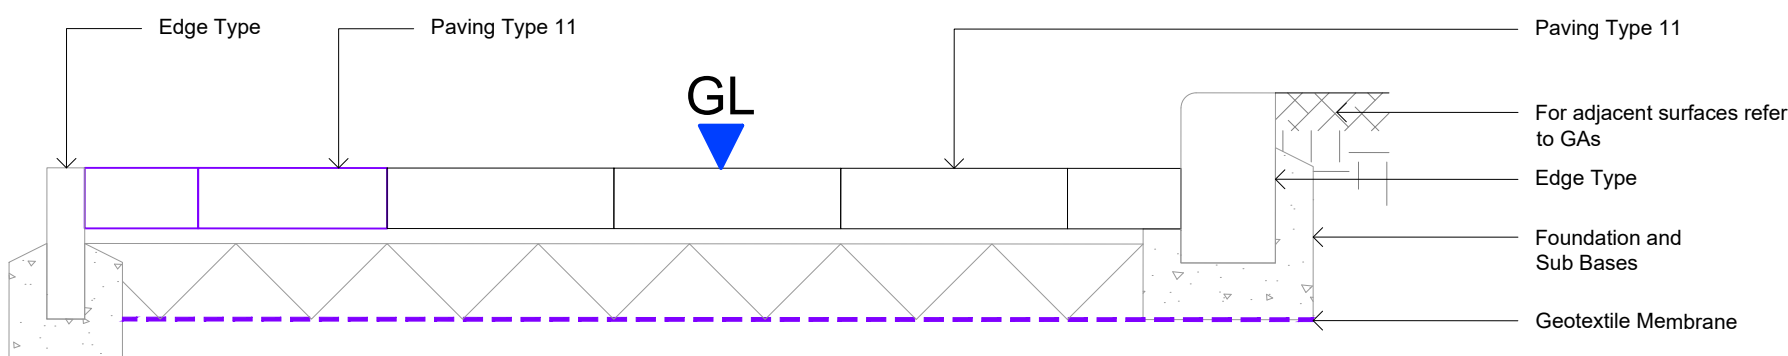

003
sheet
3A_L507

PT11 SECTION

Scale: 1 : 10

NOTES

1. This drawing is to be read in conjunction with all other drawings and specifications.
2. Do not scale off this drawing. Written dimensions to be taken only.
3. Any discrepancies found between this drawing and other drawings and specifications in the construction documents must be referred to the Landscape Architect prior to work commencing.
4. This drawing must not be copied in whole or in part without prior written consent of Optimised Environments Ltd.

B	Material Specification Updates	CO	26.02.21
A	CONSTRUCTION ISSUE	CO	12.06.20
Issue	Revision	Initial	Date

open
optimised environments

optimised environments ltd

EDINBURGH 2nd Floor | Quartermile Two | 2 Lister Square | Edinburgh | EH3 9GL
t: 0131 221 9820 | e: optimisedenvironments.com

LONDON Wanford Court | 29 Throgmorton Street | London | EC2N 3AT
t: 020 79474662 | e: optimisedenvironments.com

MANCHESTER 13 Swan Street | Manchester | M4 5JJ
t: 0161 696 7550 | e: optimisedenvironments.com

Optimised Environments Ltd. Registered in England 10258905
Registered address: 29 Wanford Court, Throgmorton Street, London EC2N 3AT

Client

Urban Splash

Project

NEW ISLINGTON PHASE 3A

Manchester

Drawing Title

PAVING TYPE 11 (PT11)

Page 1 of 1

Scale Bar

0.1m 0.2m 0.3m 0.4m 0.5m

North

Scale: 1:10@A1 Date: 29 01 20

By: CO Status: CONSTRUCTION

Checked: AW Approved: AW

Drawing Number	Rev
M80153_3A_L507	B

Computer File: R:\Projects\2018\M80153_New Islington\CAD\SHEET