
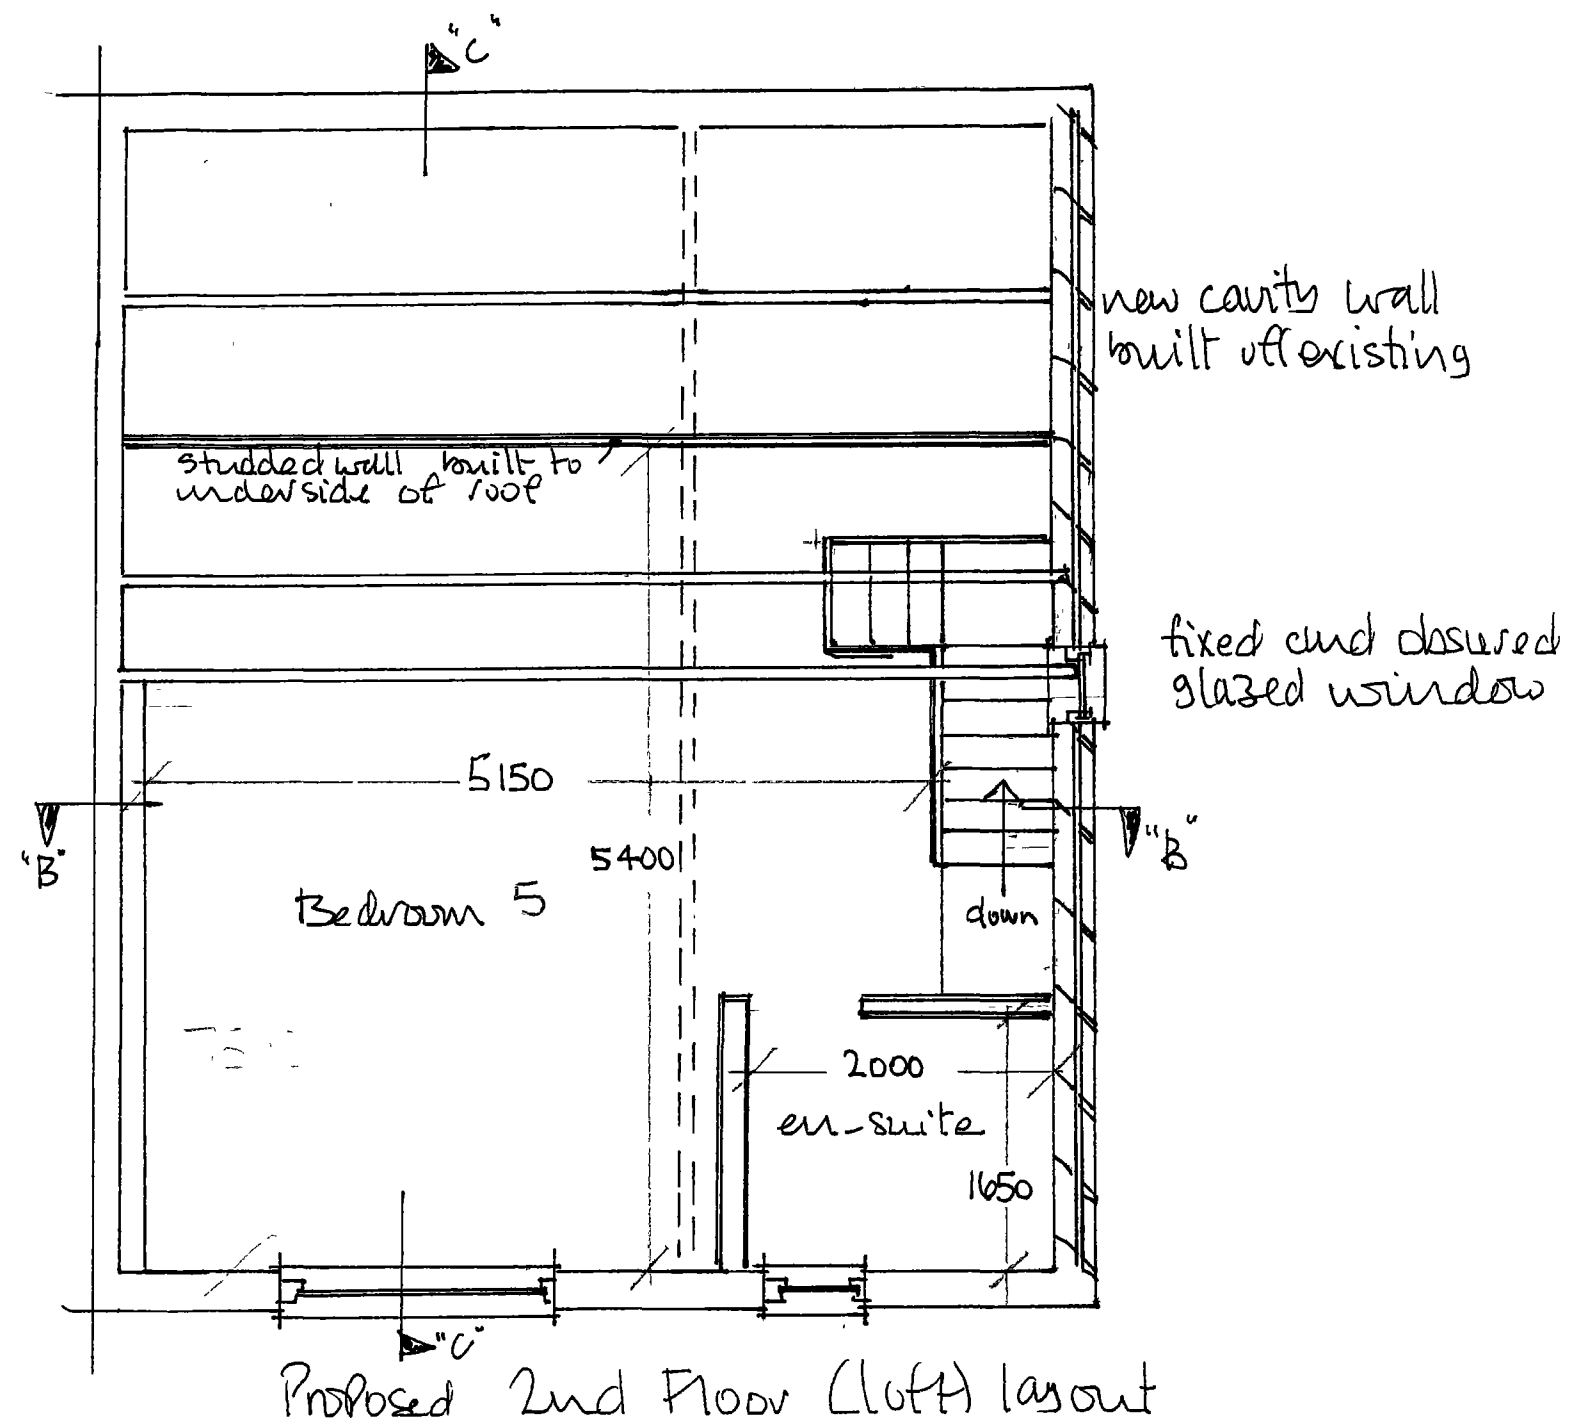


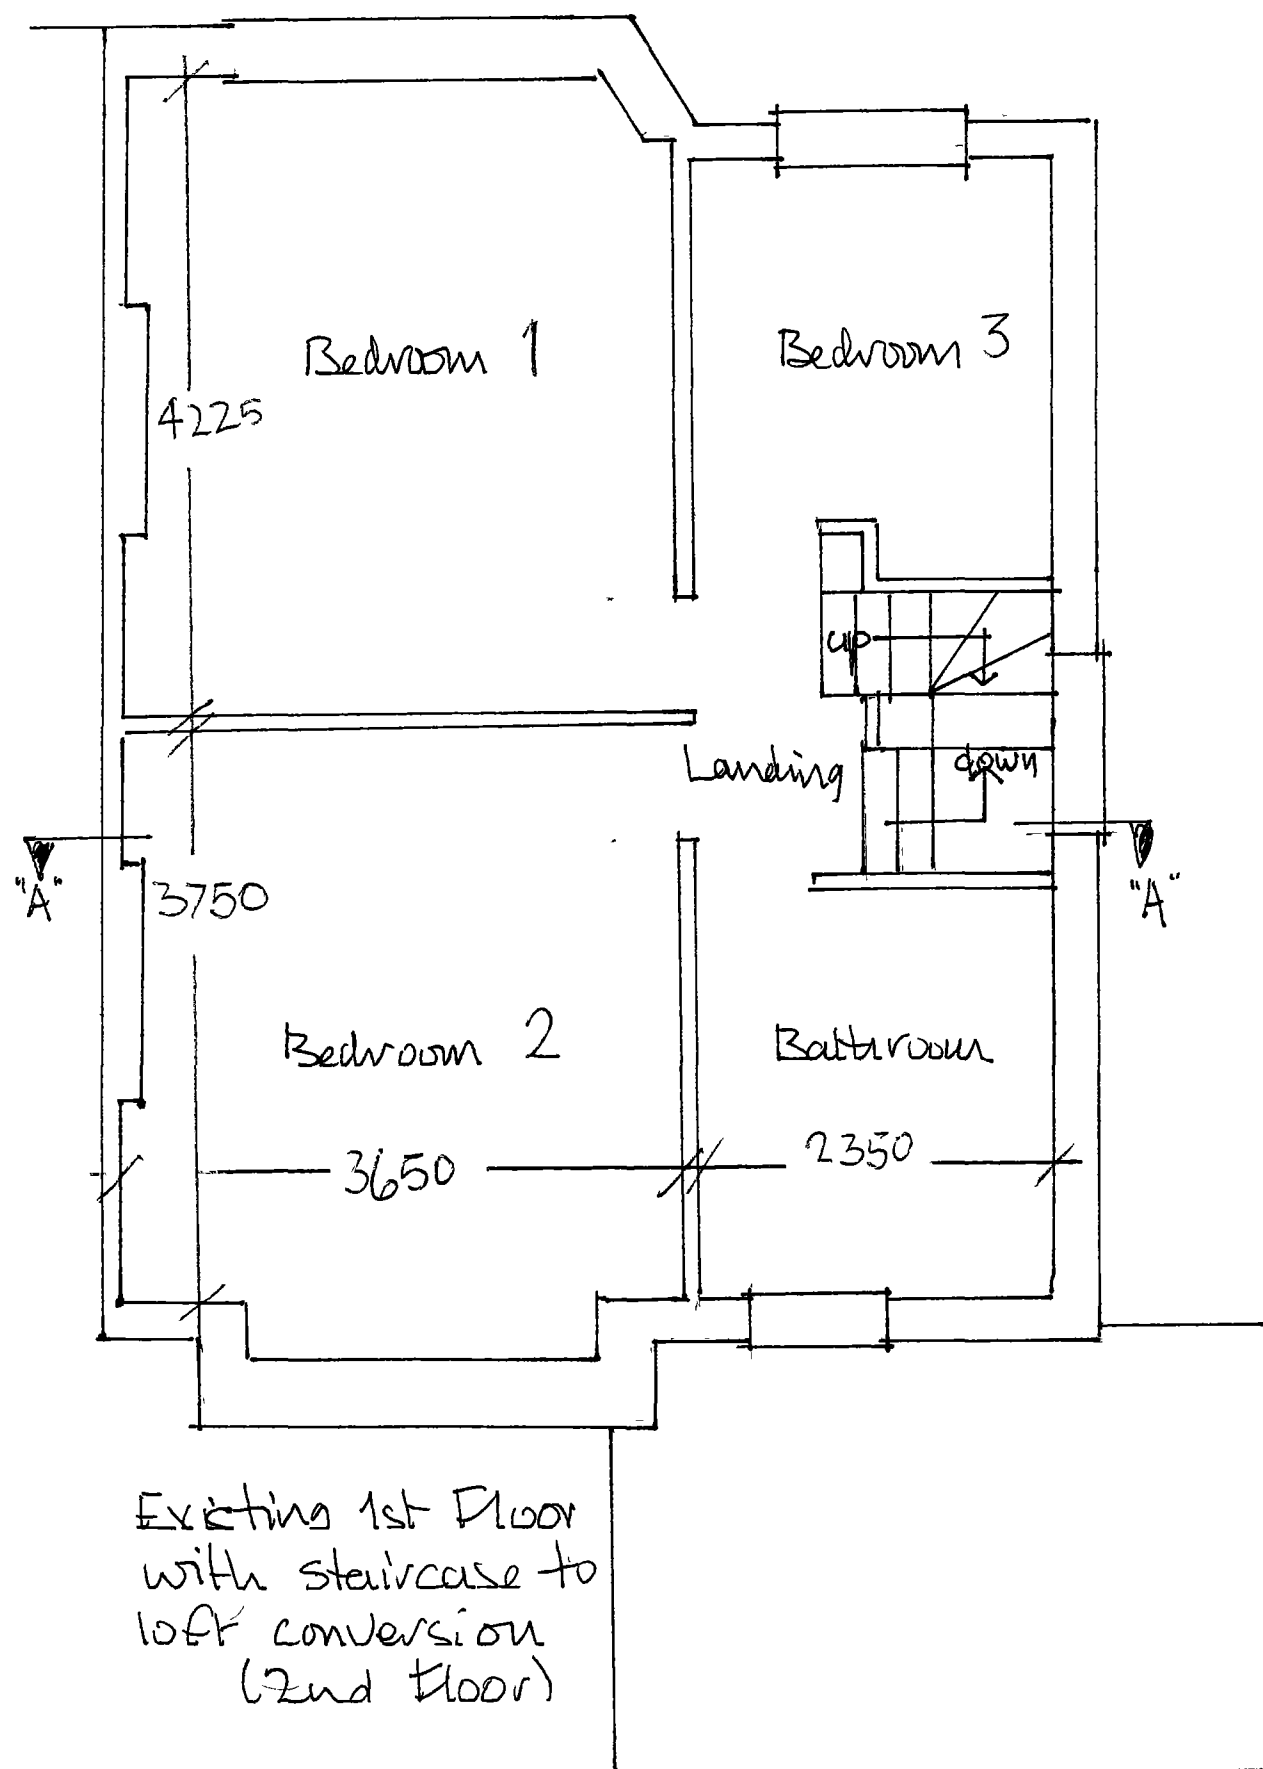

Proposed 2 storey side extension and
single storey rear extension with
loft conversion for:
Mrs S Hall & Mr A Campbell
36 Althermarle Rd Charlton ME1 9HZ

Plans by Chris Oliver B.Sc.

May 2020 Scale 1:50