
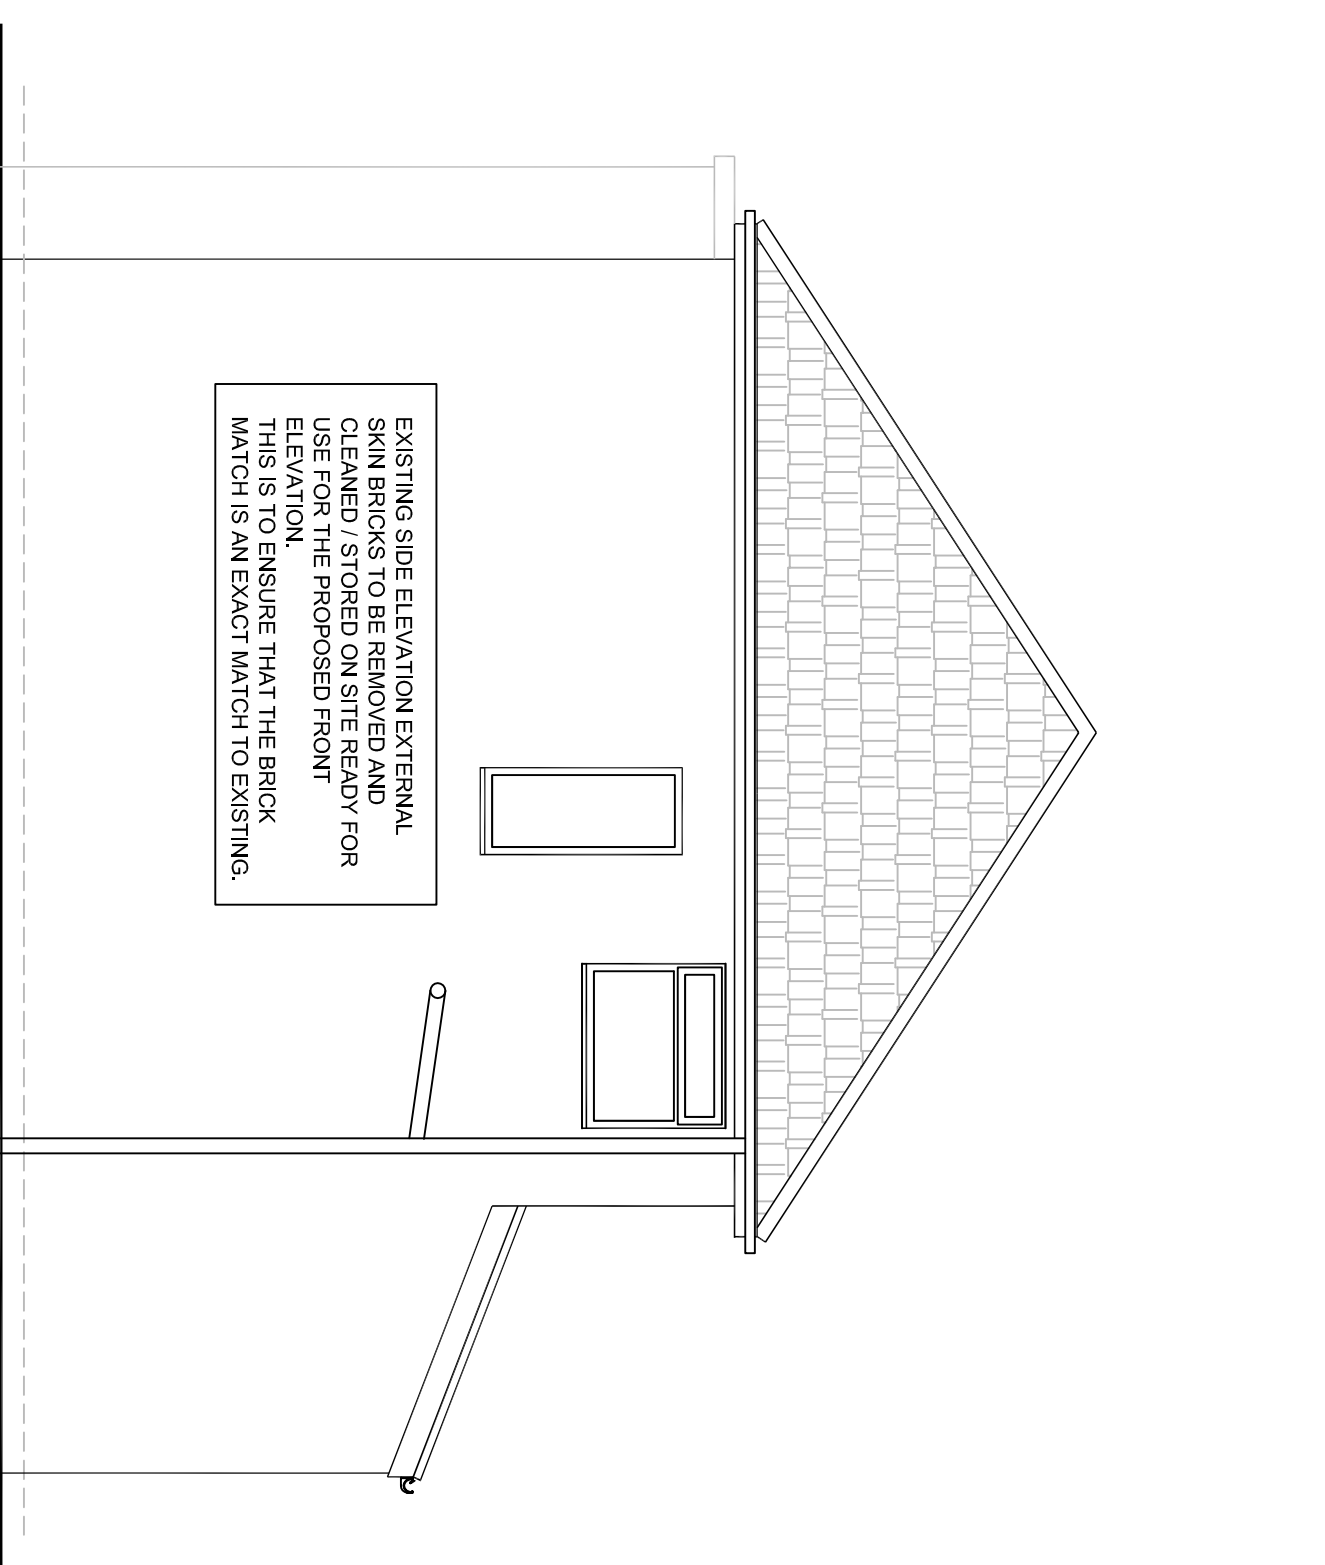
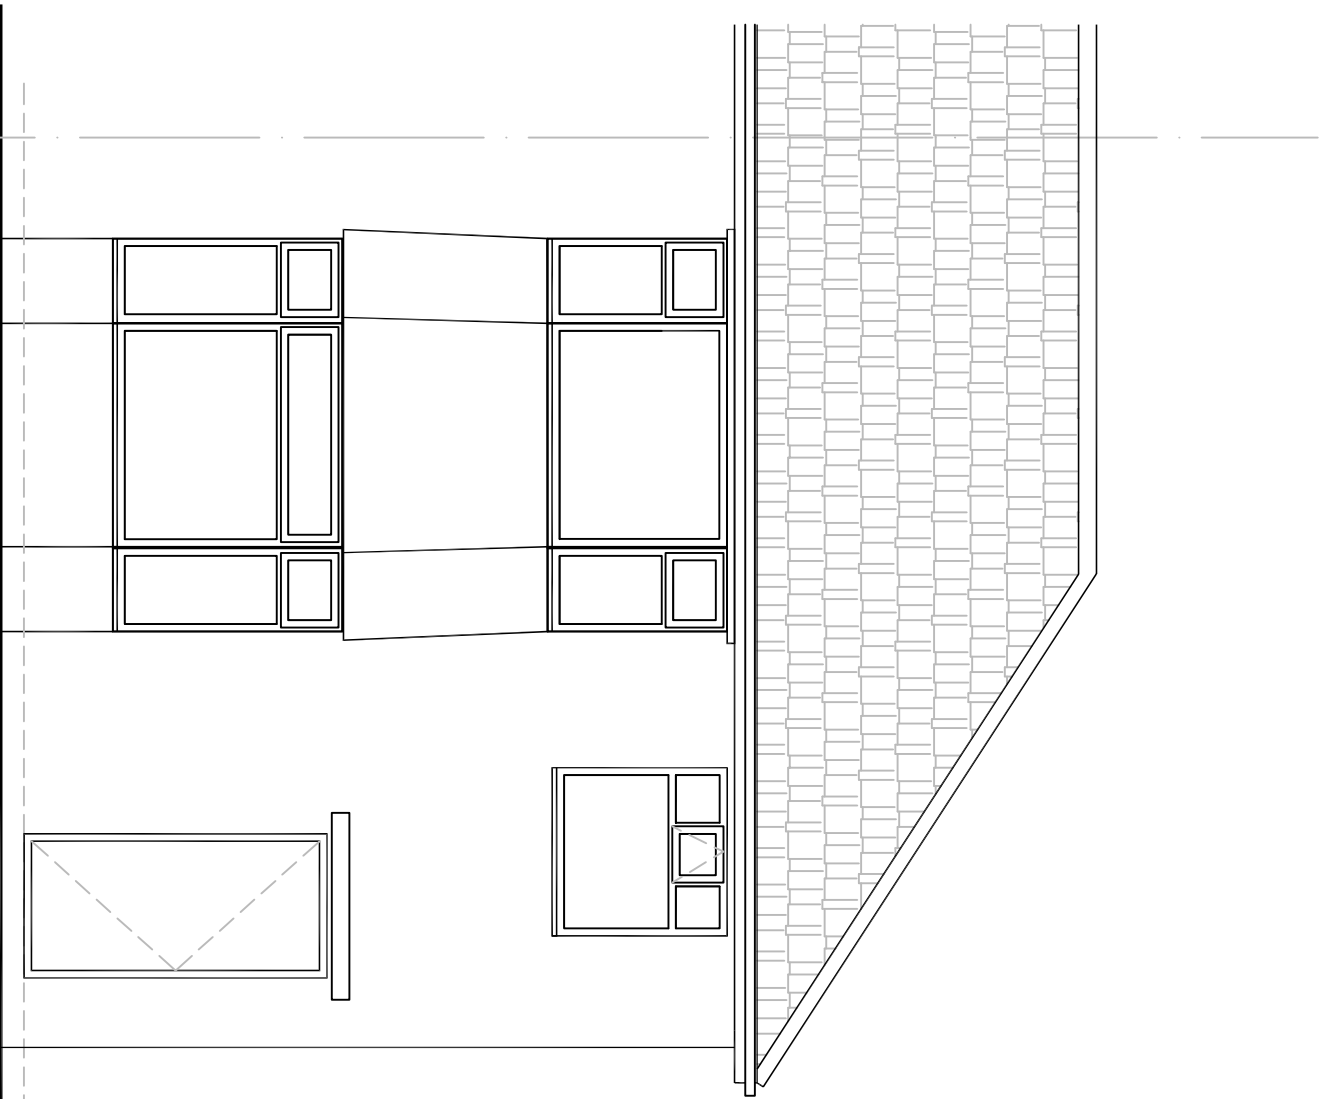
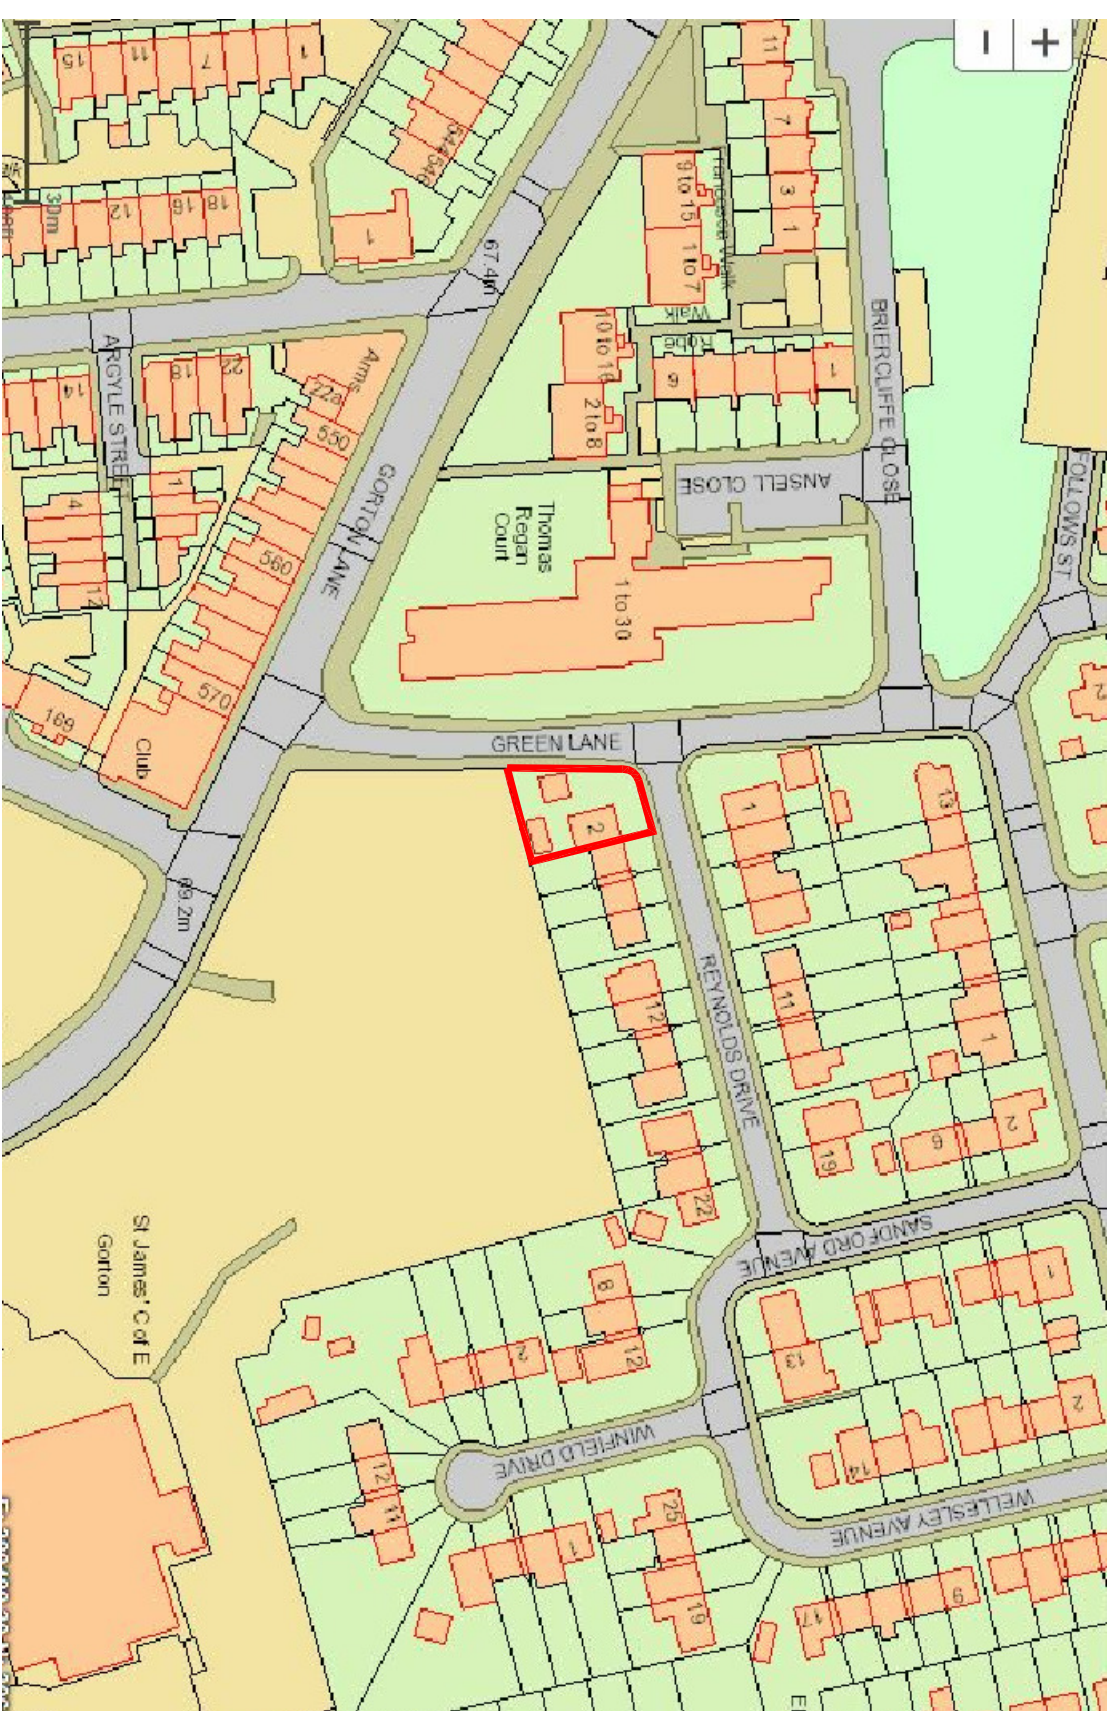
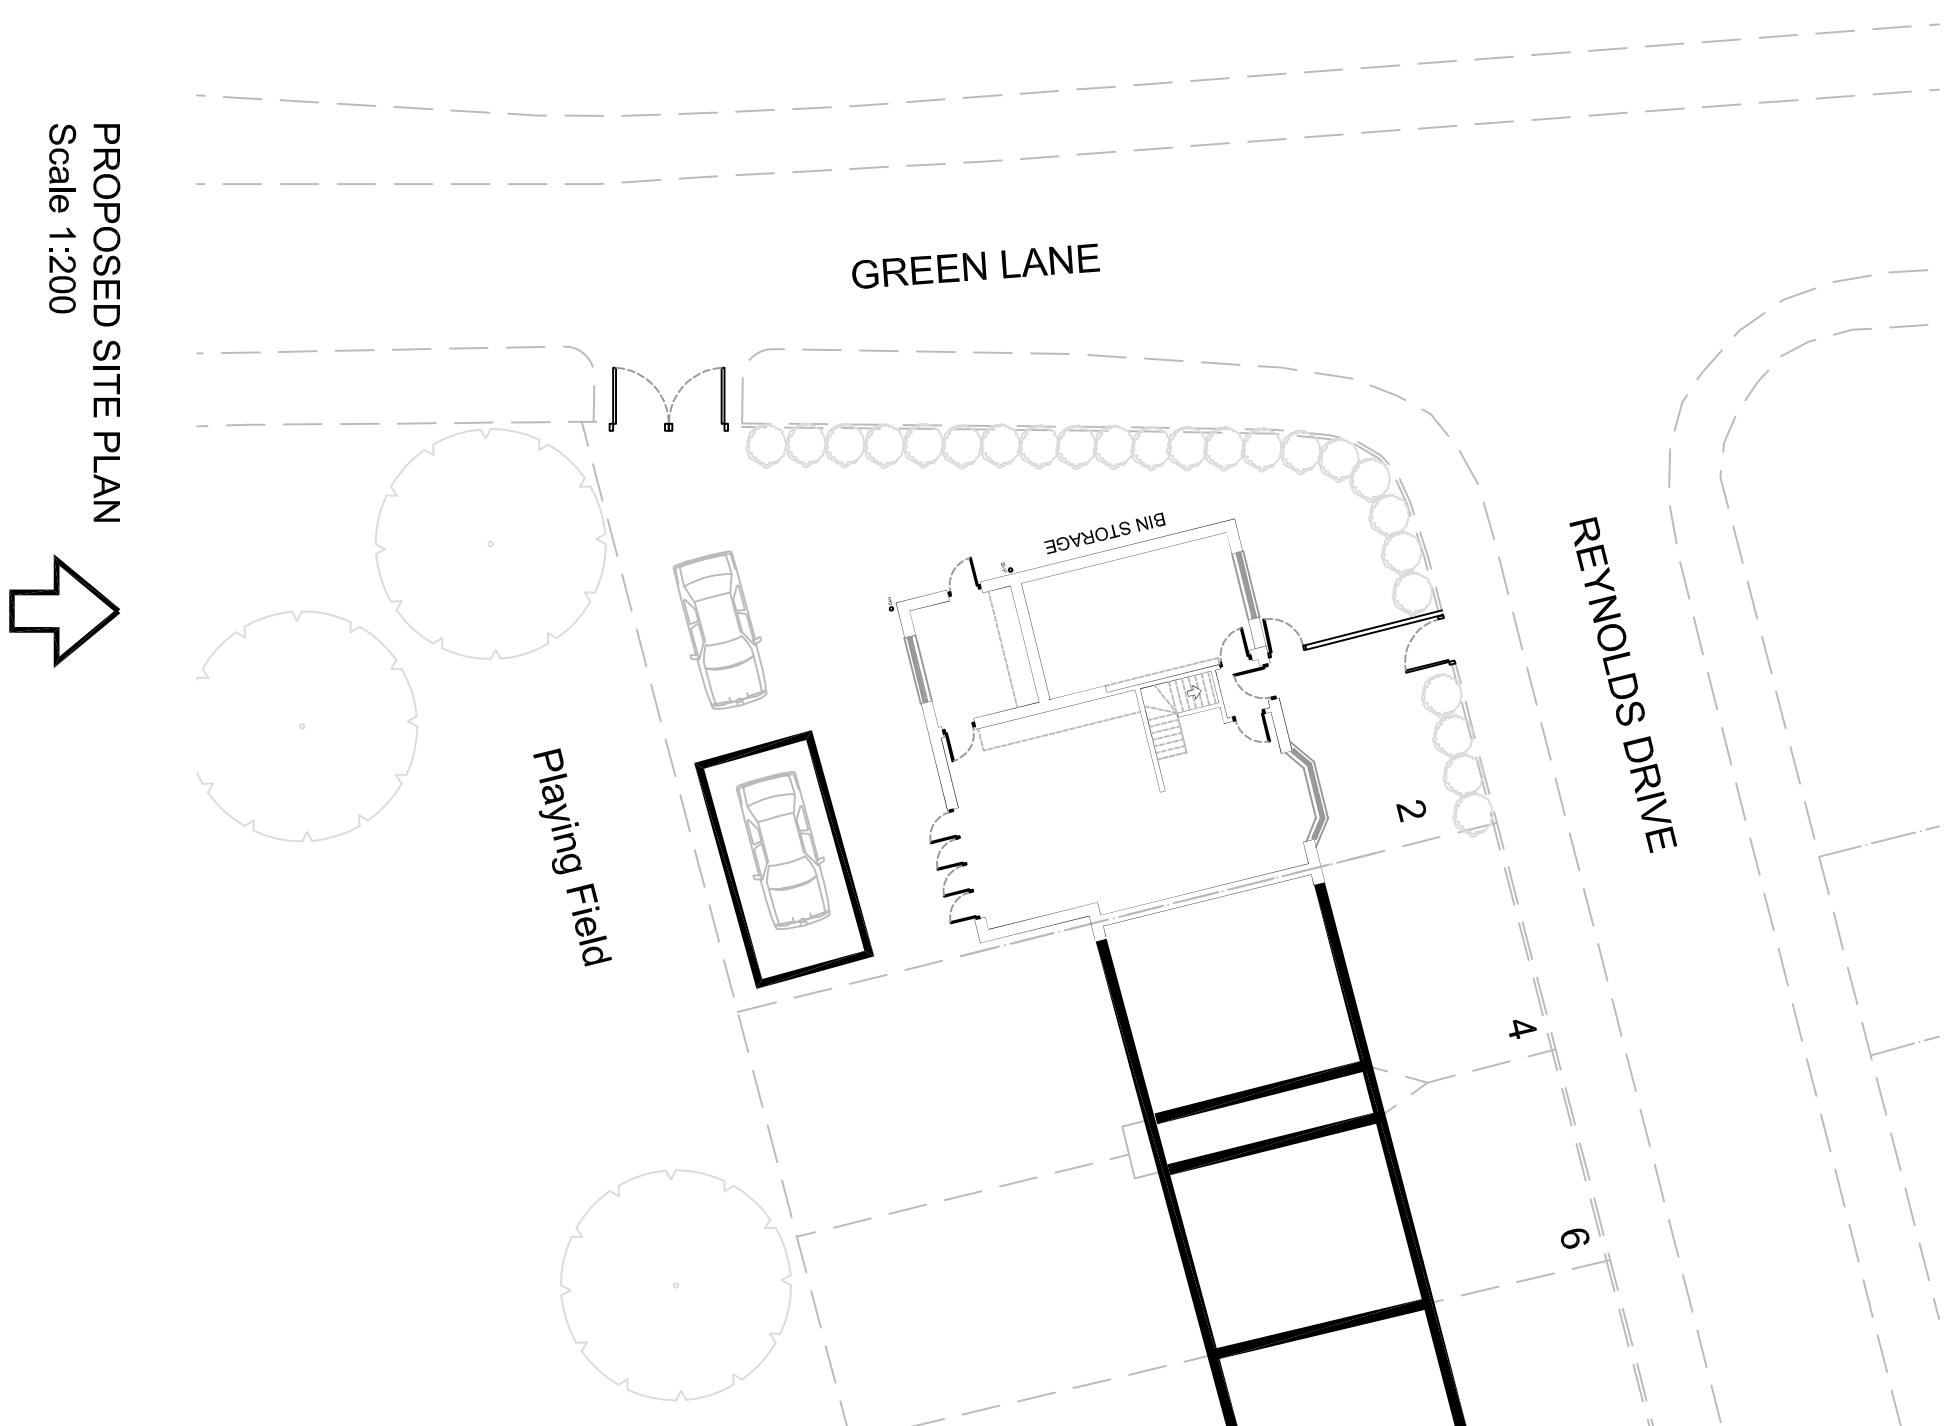
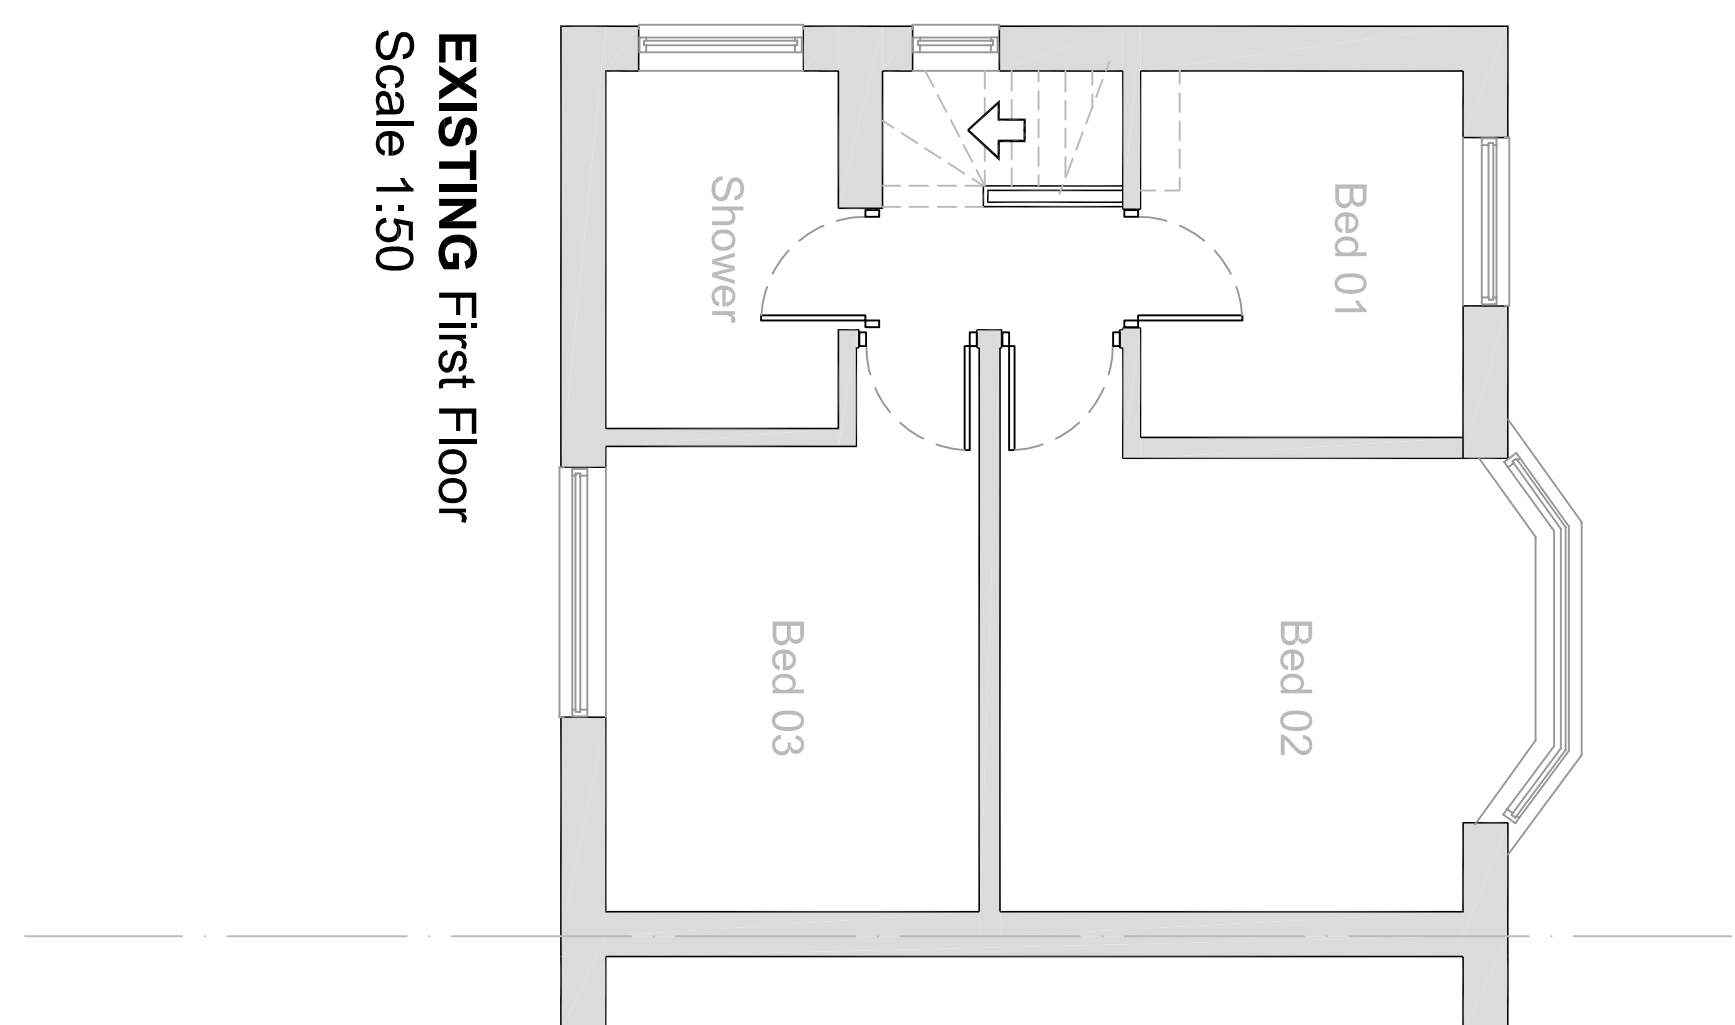
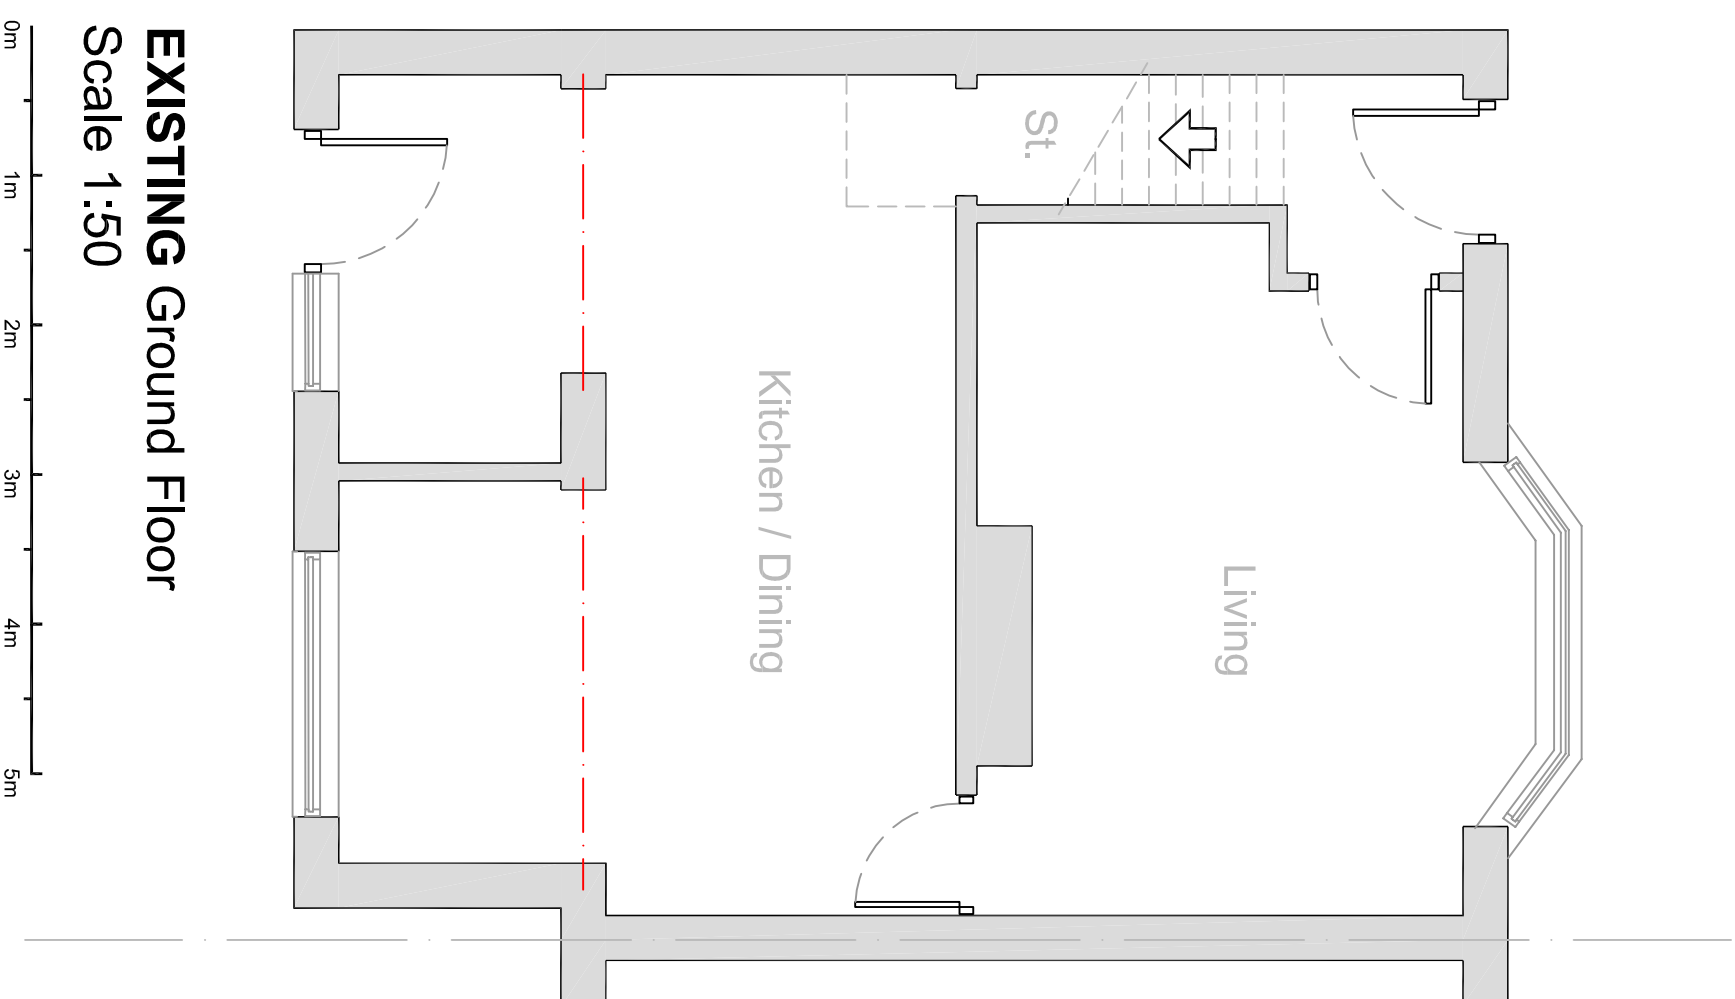


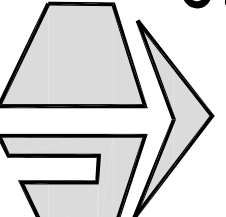

EXISTING PLANS AND ELEVATIONS

[illegible]

EXISTING
PLANNING
APPROVAL ONLY

REV DESCRIPTION	LTD	DATE
		
07 GRANVILLE ROAD CHESHIRE SK8 3SL		
location 2 REYNOLD DRIVE GORTON MANCHESTER M18 8NJ		
This TWO STOREY SIDE EXTENSION WITH SINGLE STOREY REAR.	scale see dwg @A1 ref C SHERRY date 08.01.21	drawing no. 2021-RESI-002 A1R1

