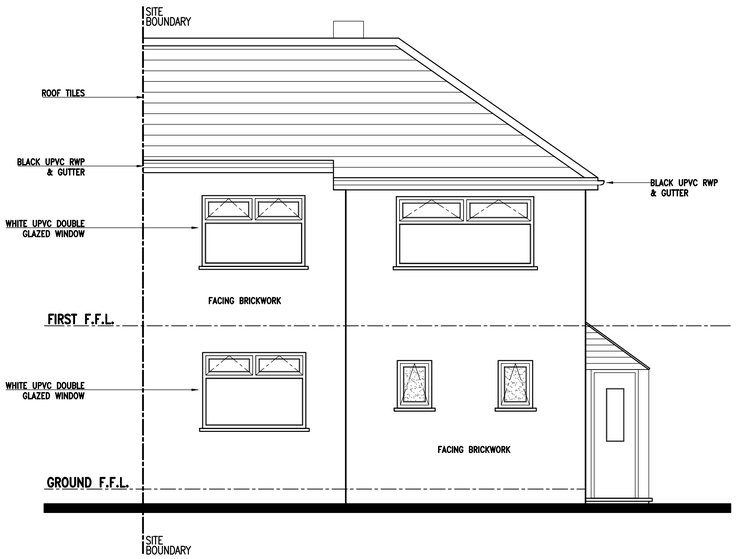

Existing Front Elevation

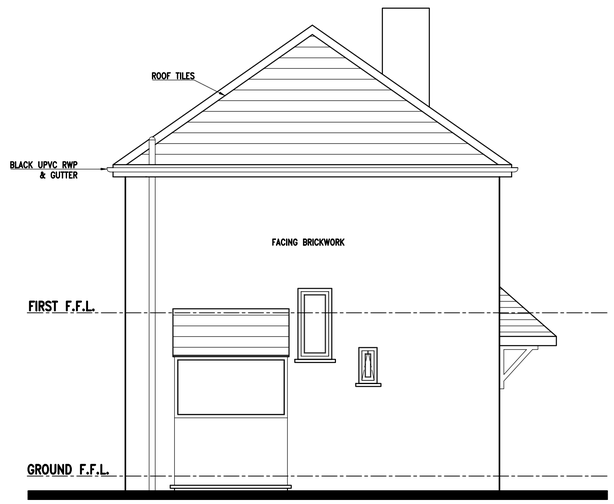

Existing Side Elevation

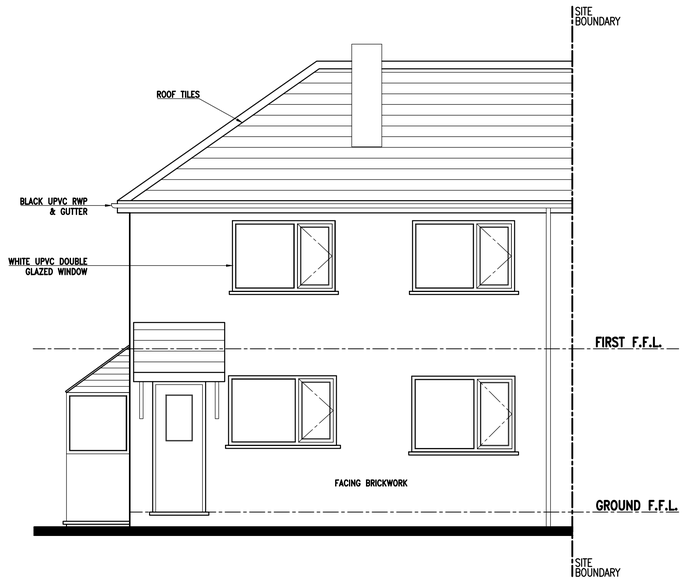

Existing Rear Elevation

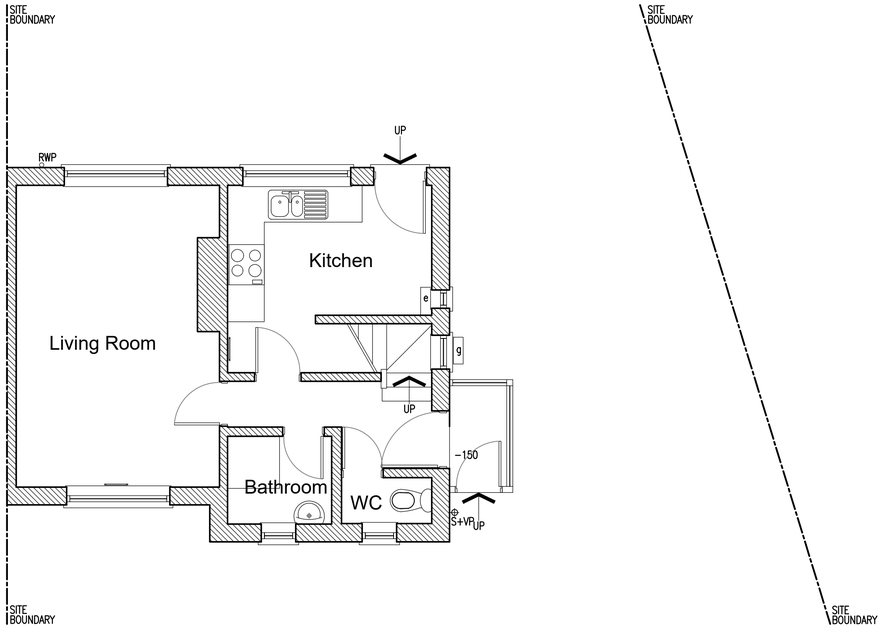

Existing Ground Floor Plan

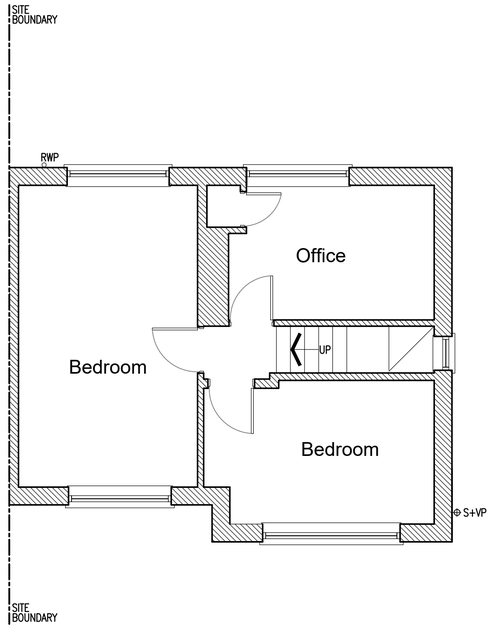

Existing First Floor Plan

0m 1m 2m 3m 4m 5m

AJ ARCHITECTURAL LTD

Rev.	Description	By	Date

Project Jake Jones 7 Greenpark Road Manchester M22 4DS	Drawing Title Existing Layouts		
	Drawing No. Jones/01		Rev.
1. Figured dimensions to be followed in preference to scale. 2. All dimensions to be checked on site prior to the commencement of any work. Any discrepancies to be reported immediately & resolved prior to work commencing. 3. This drawing is the copyright of AJ Architectural LTD. and may not be copied or used without prior consent.	Drawn by J.TD.	Scale 1:50@A1	Date Feb' 21